


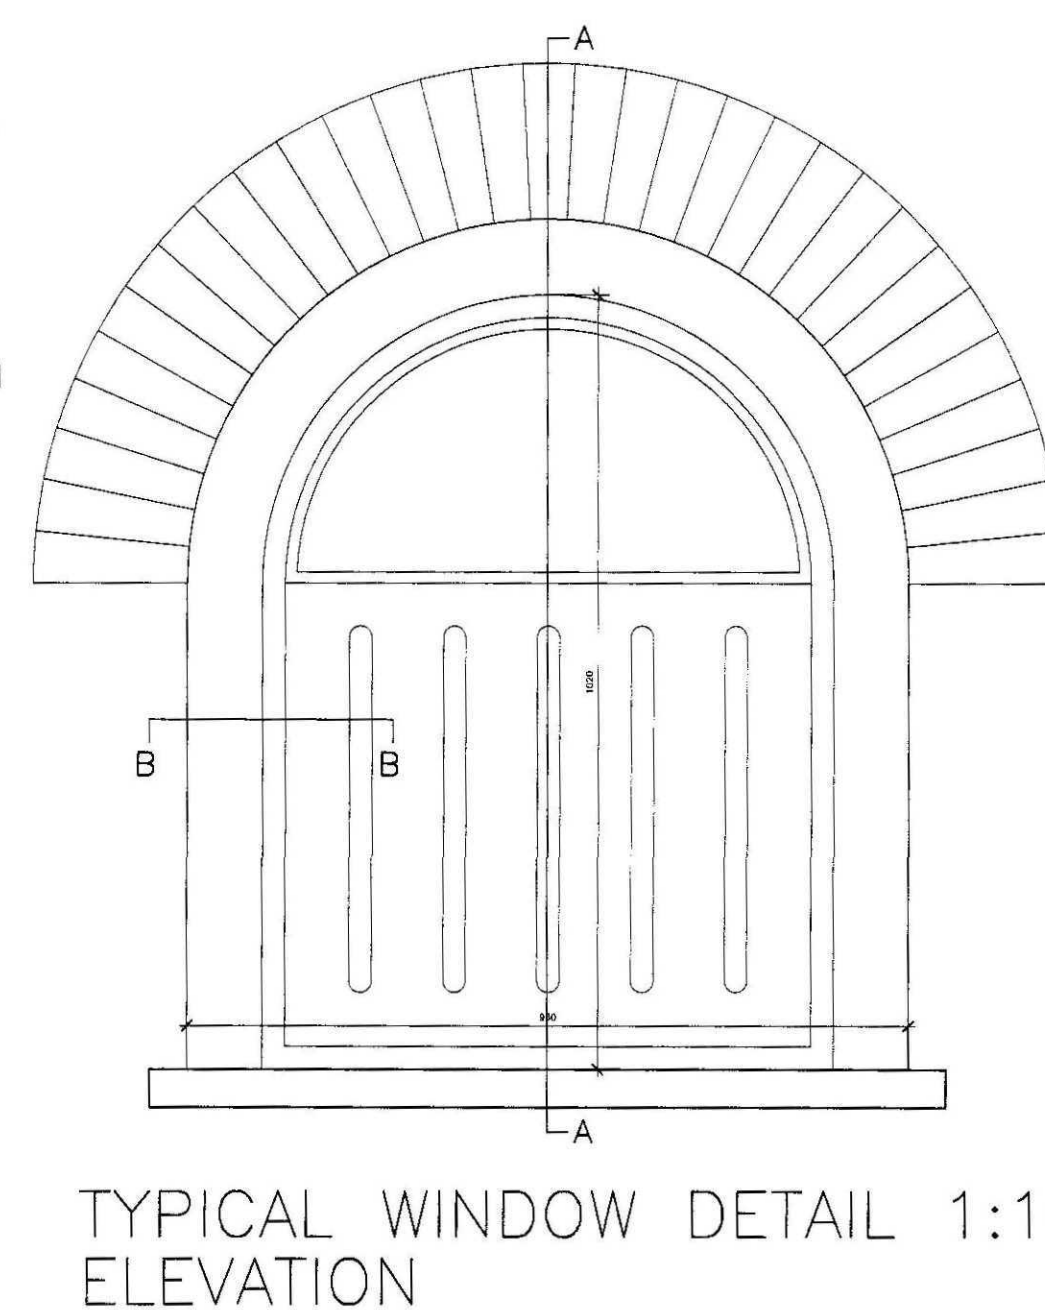
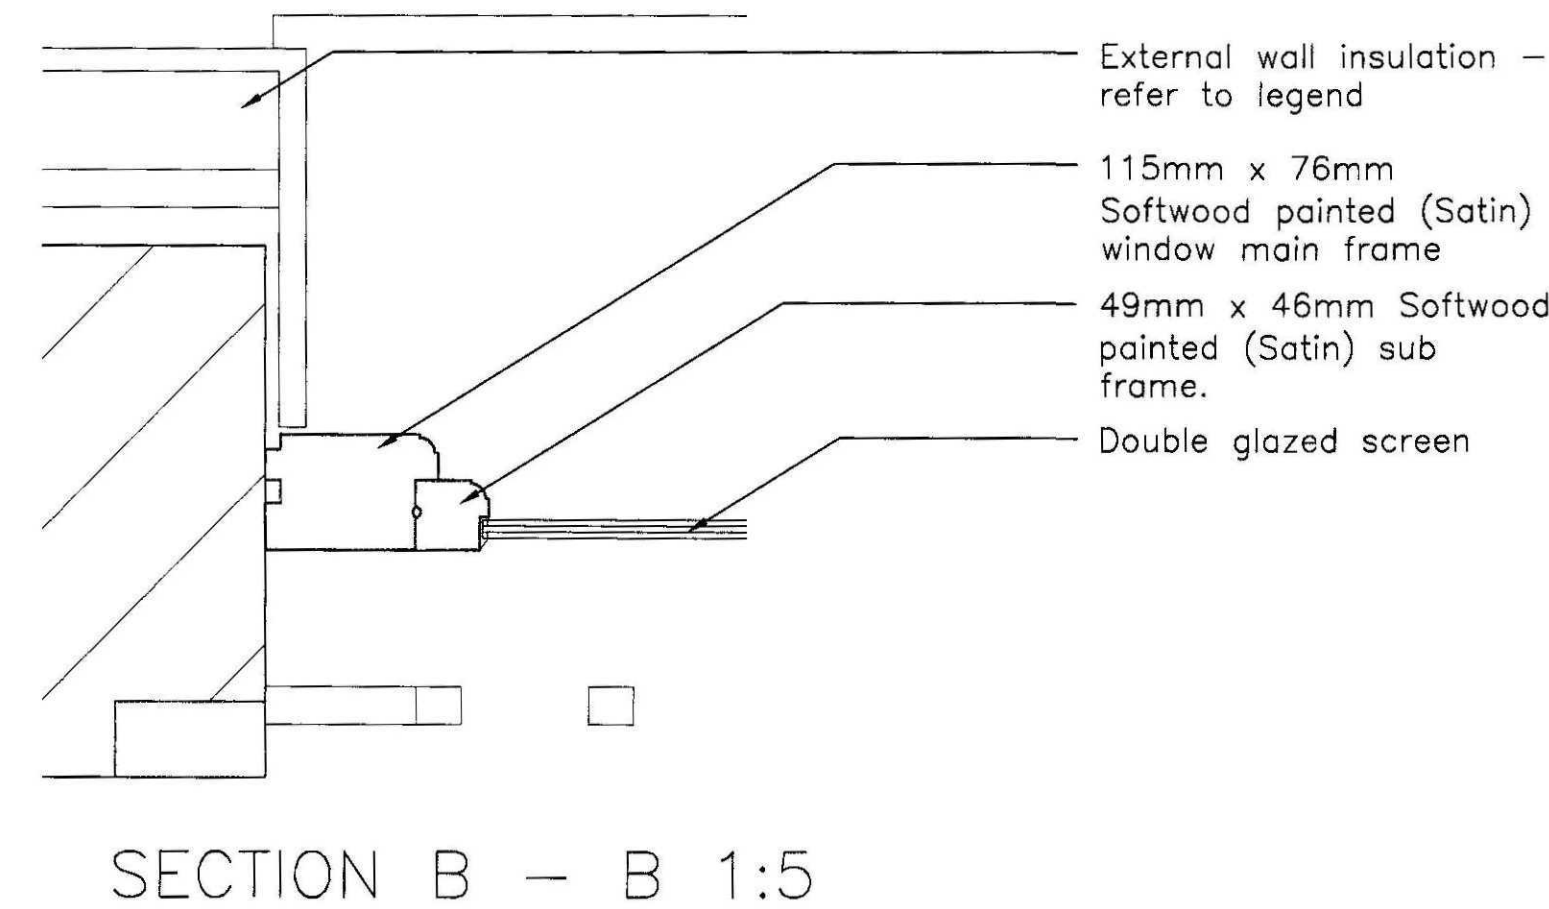
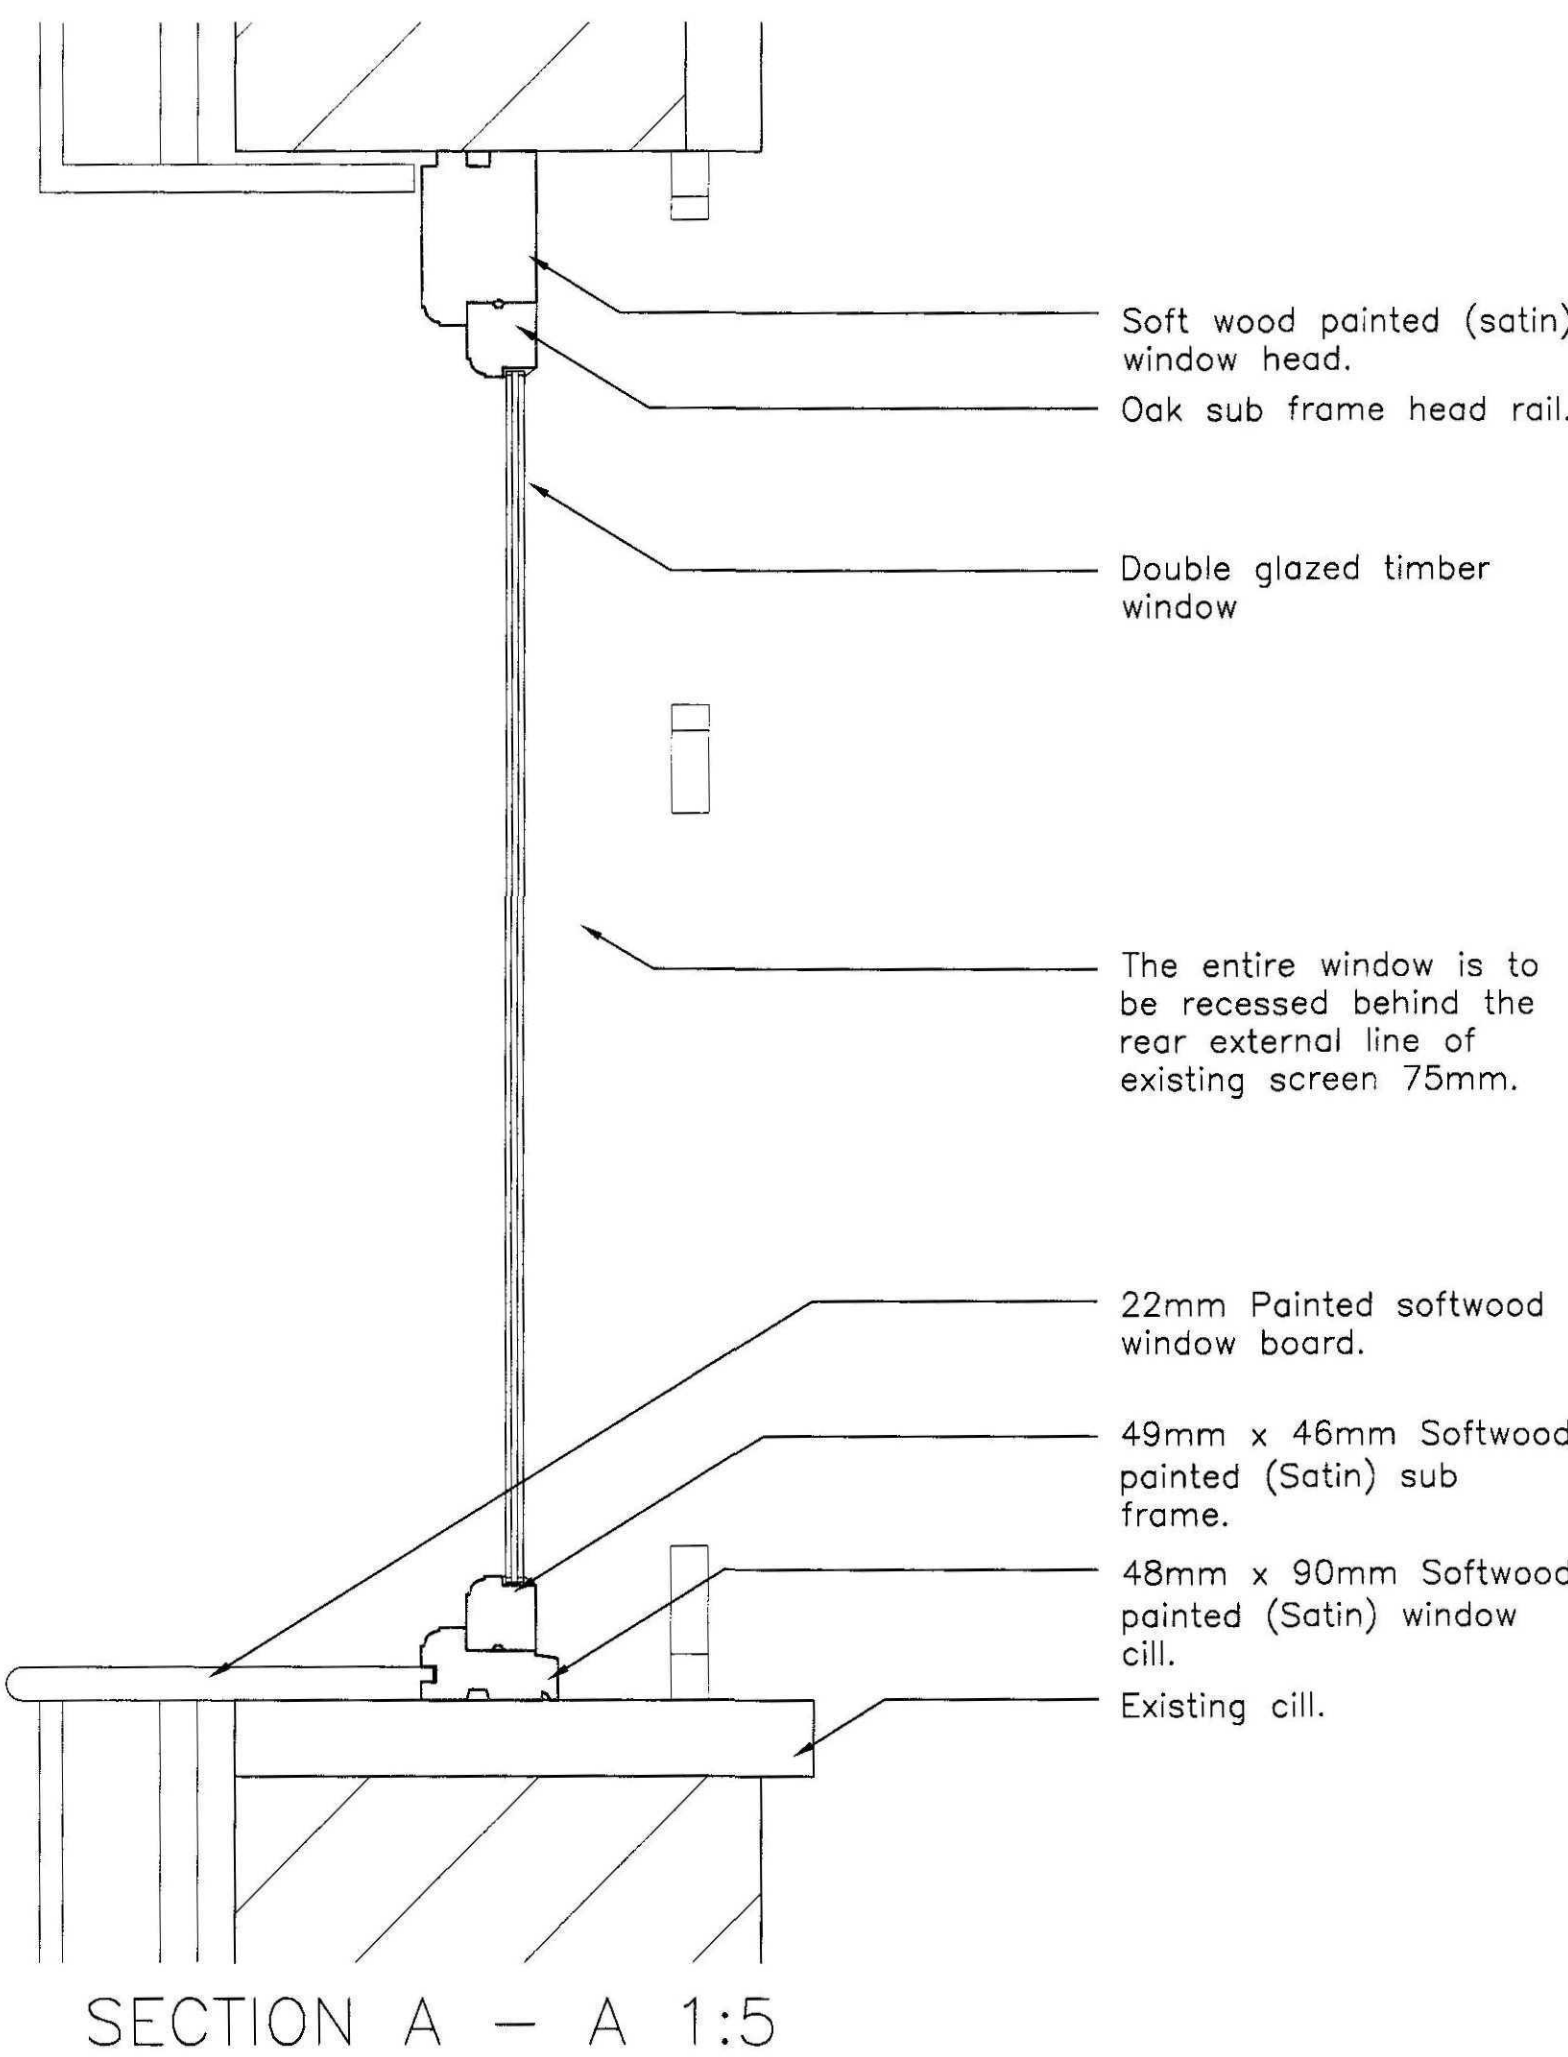
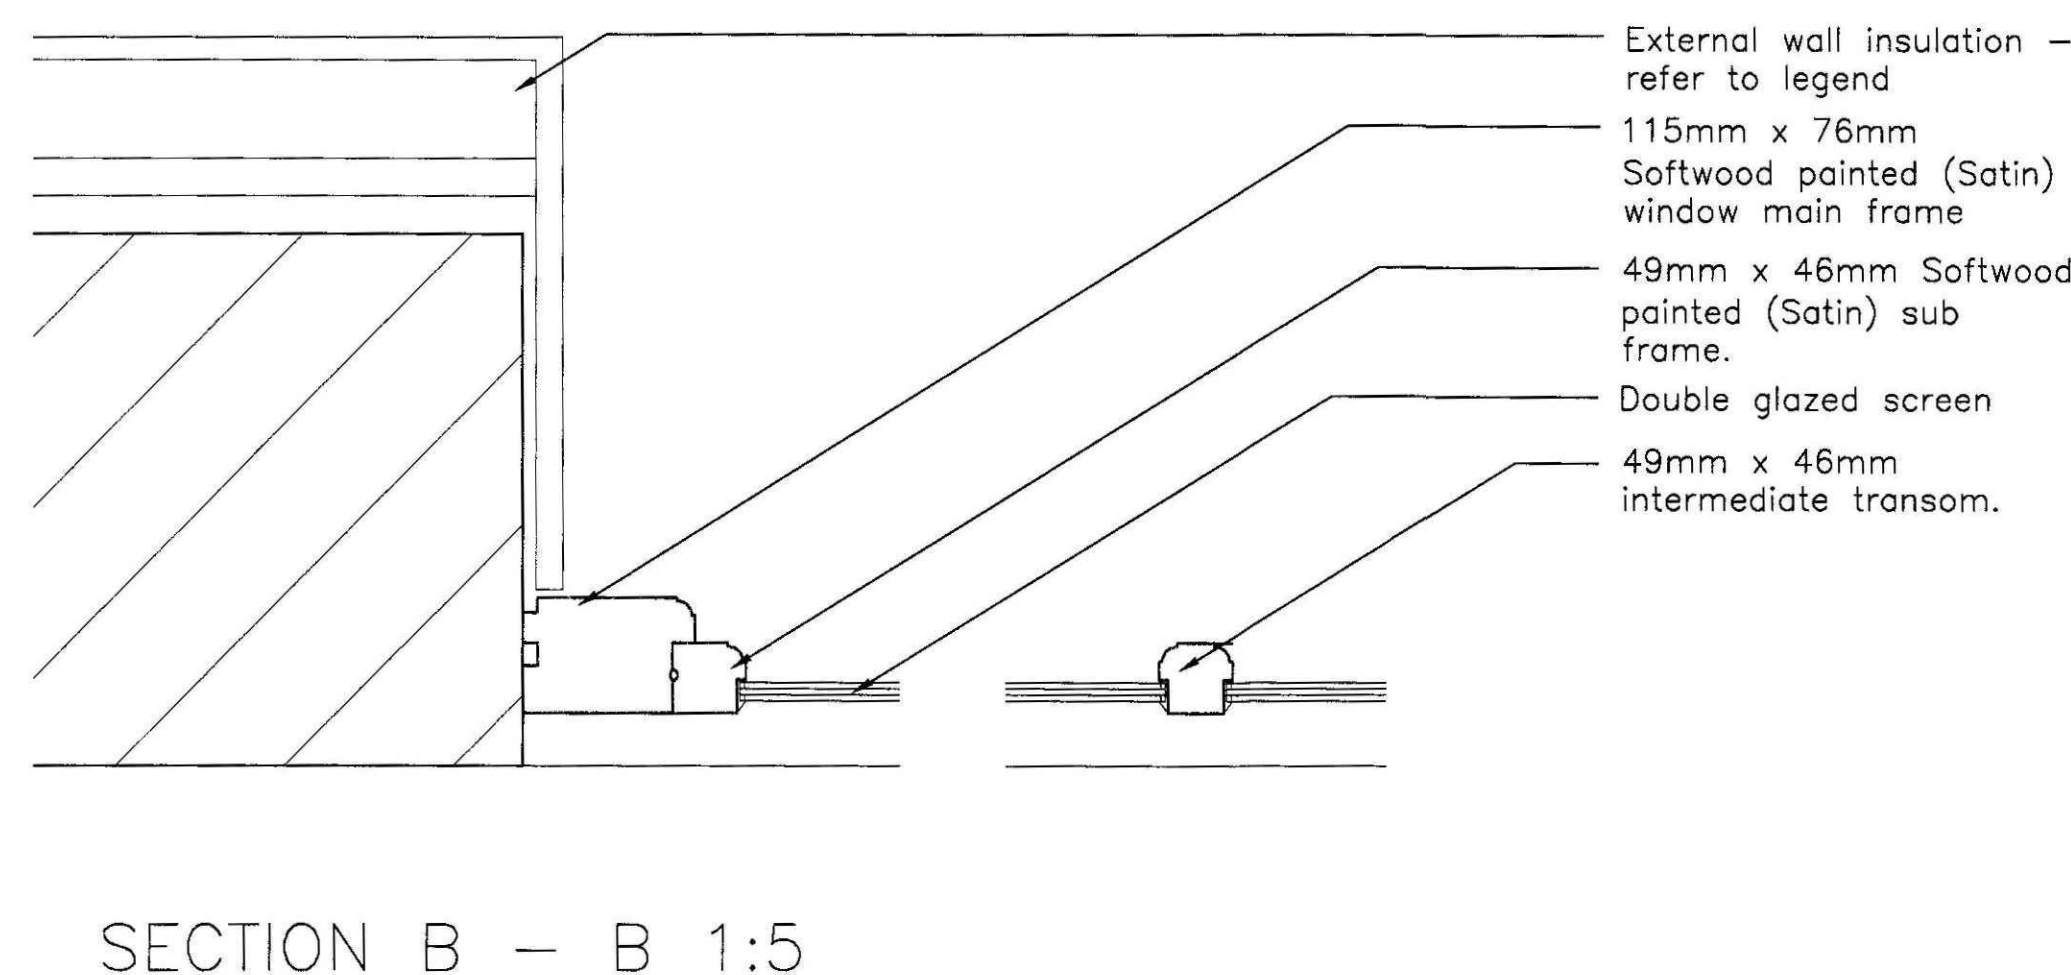
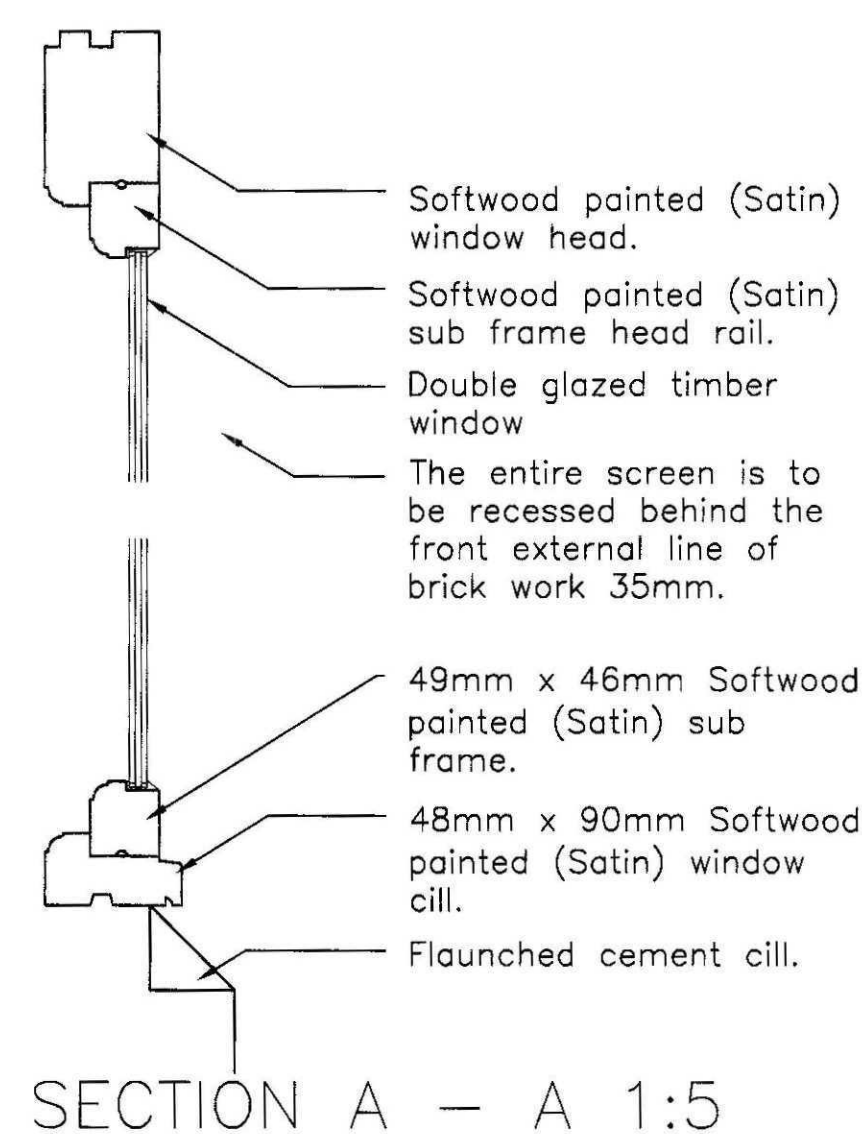
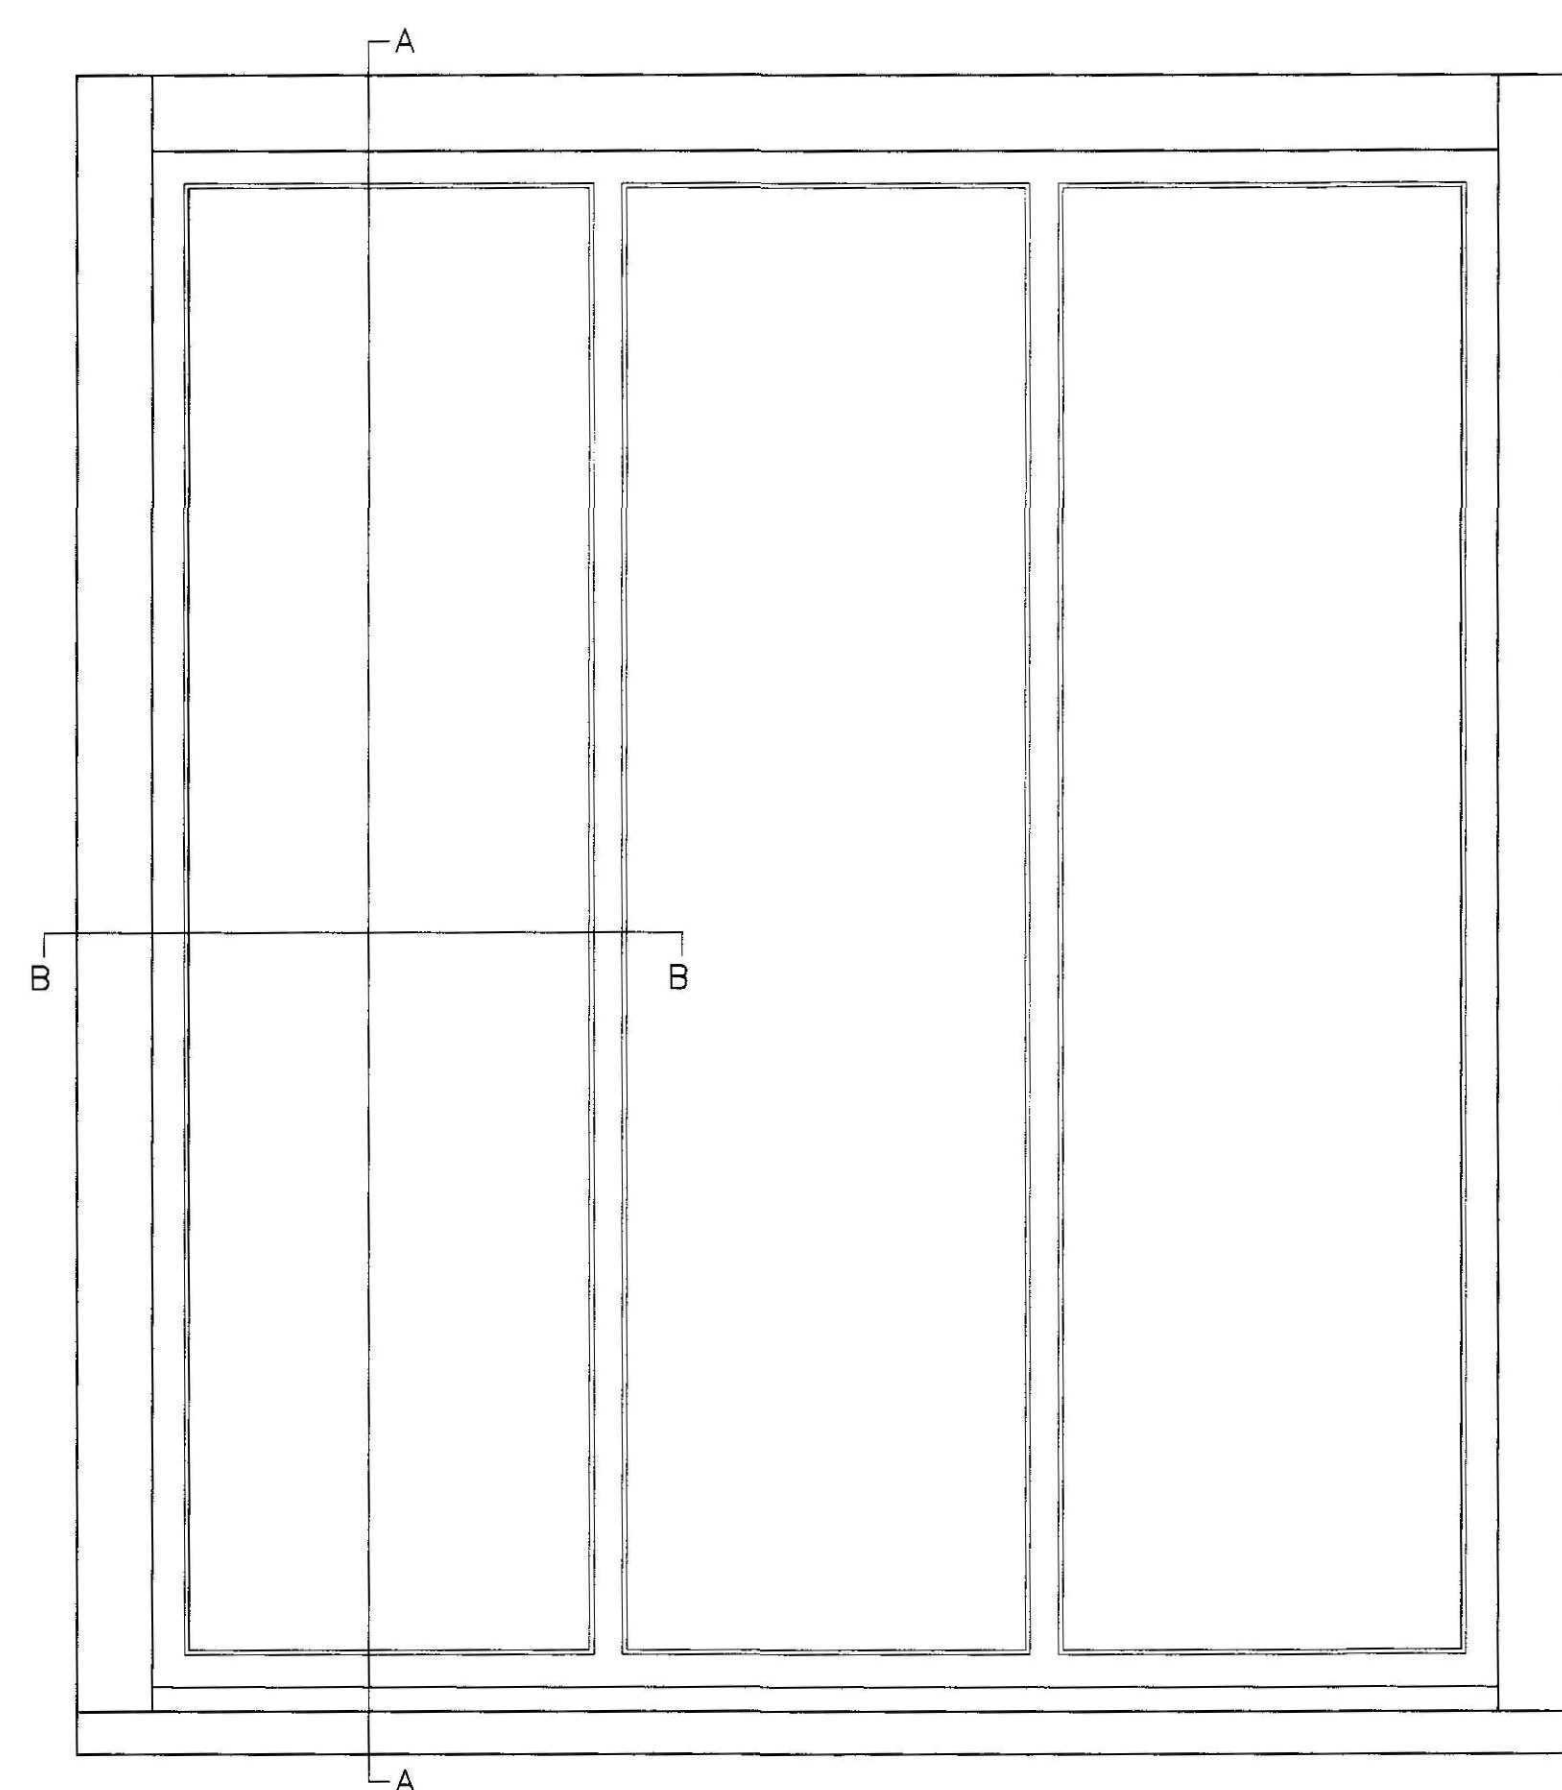
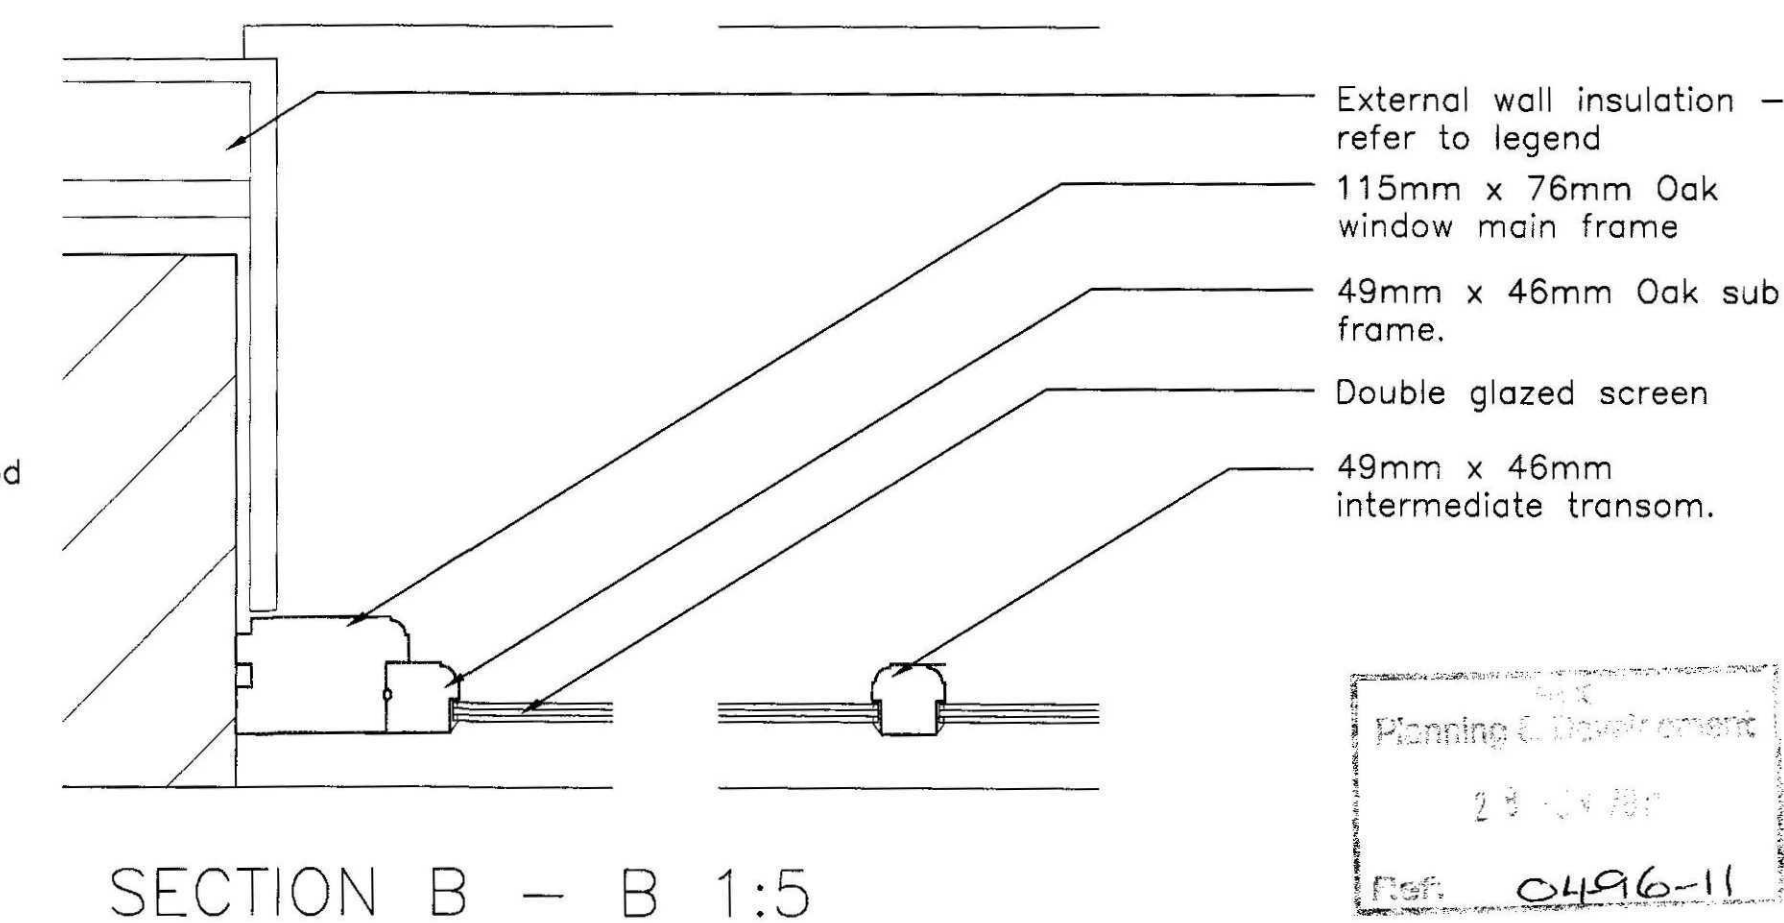
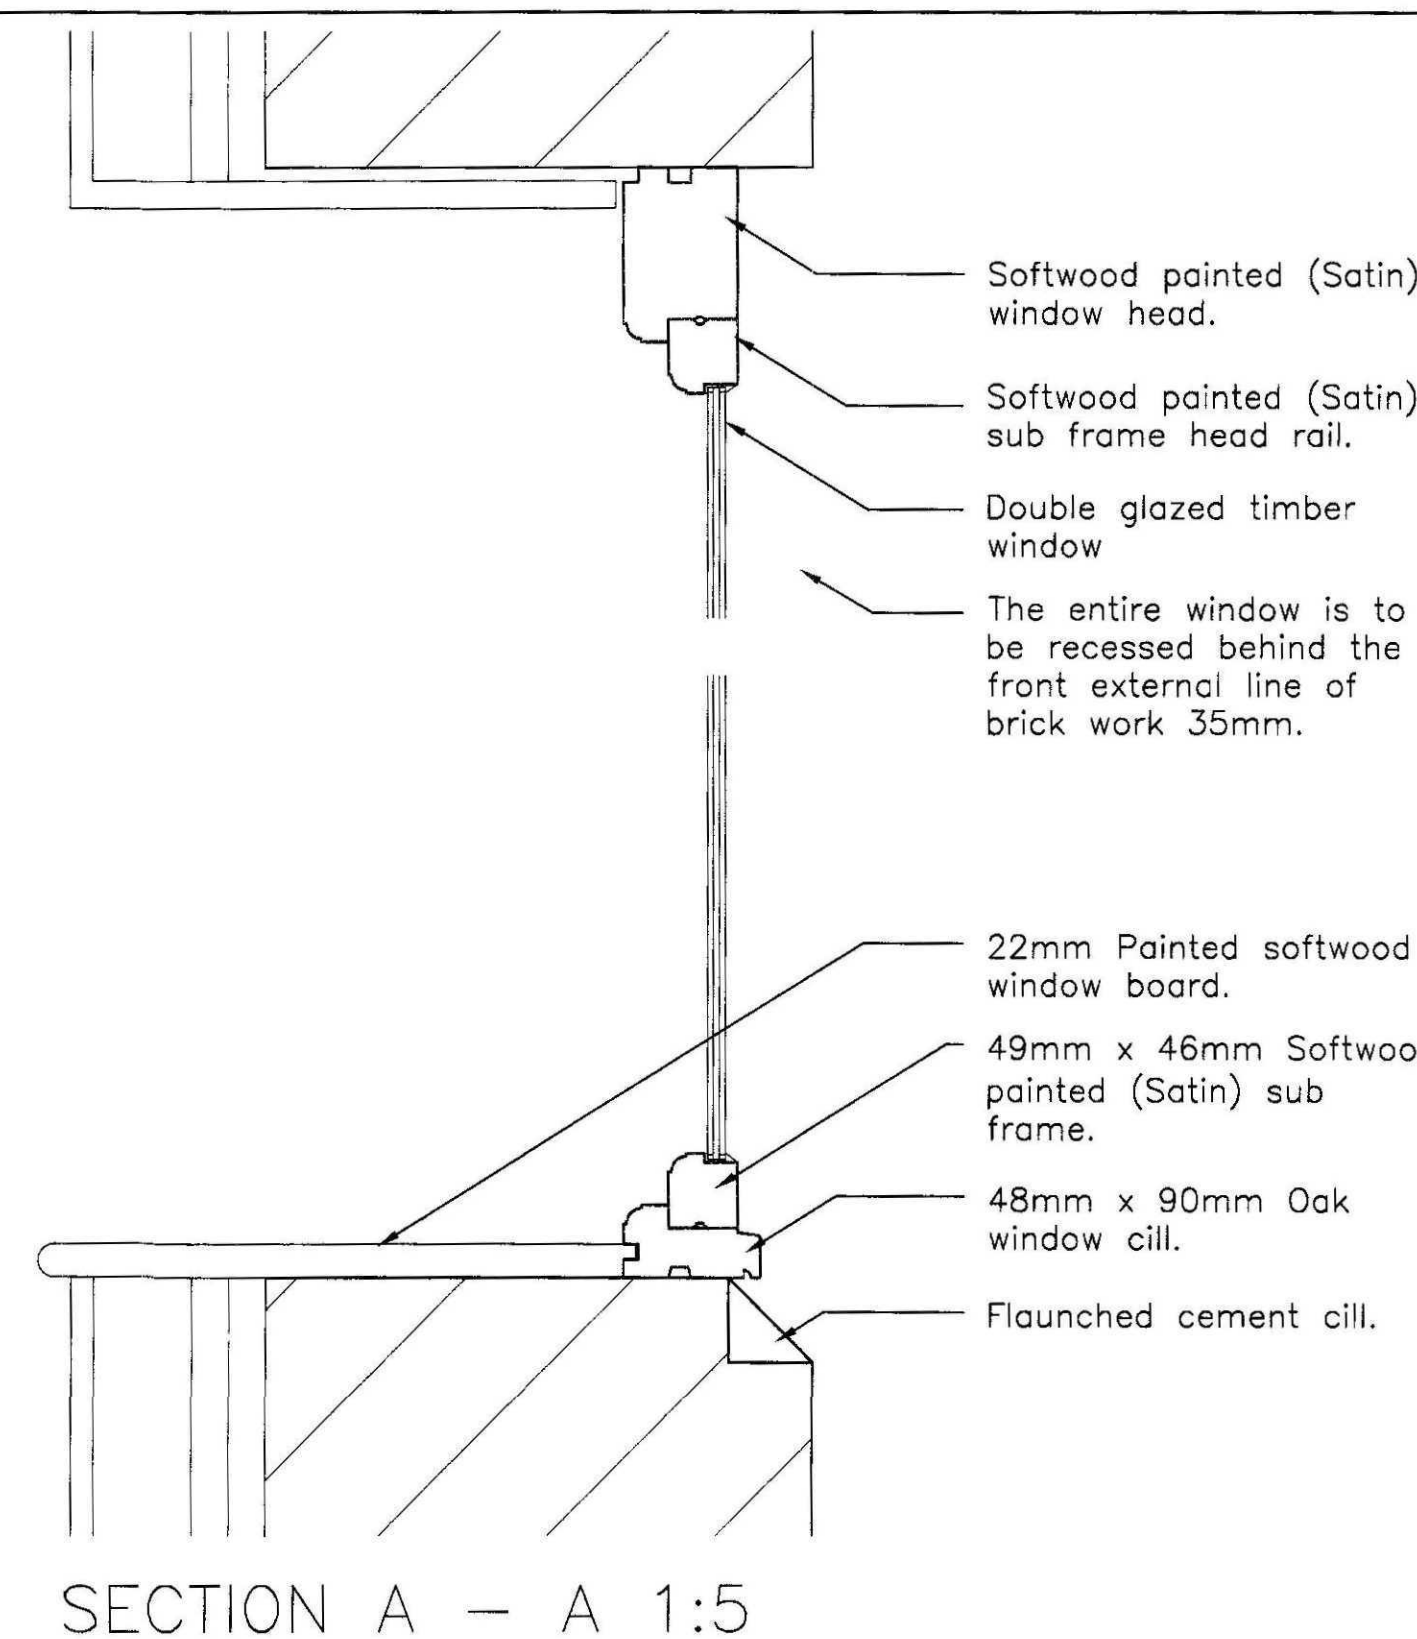


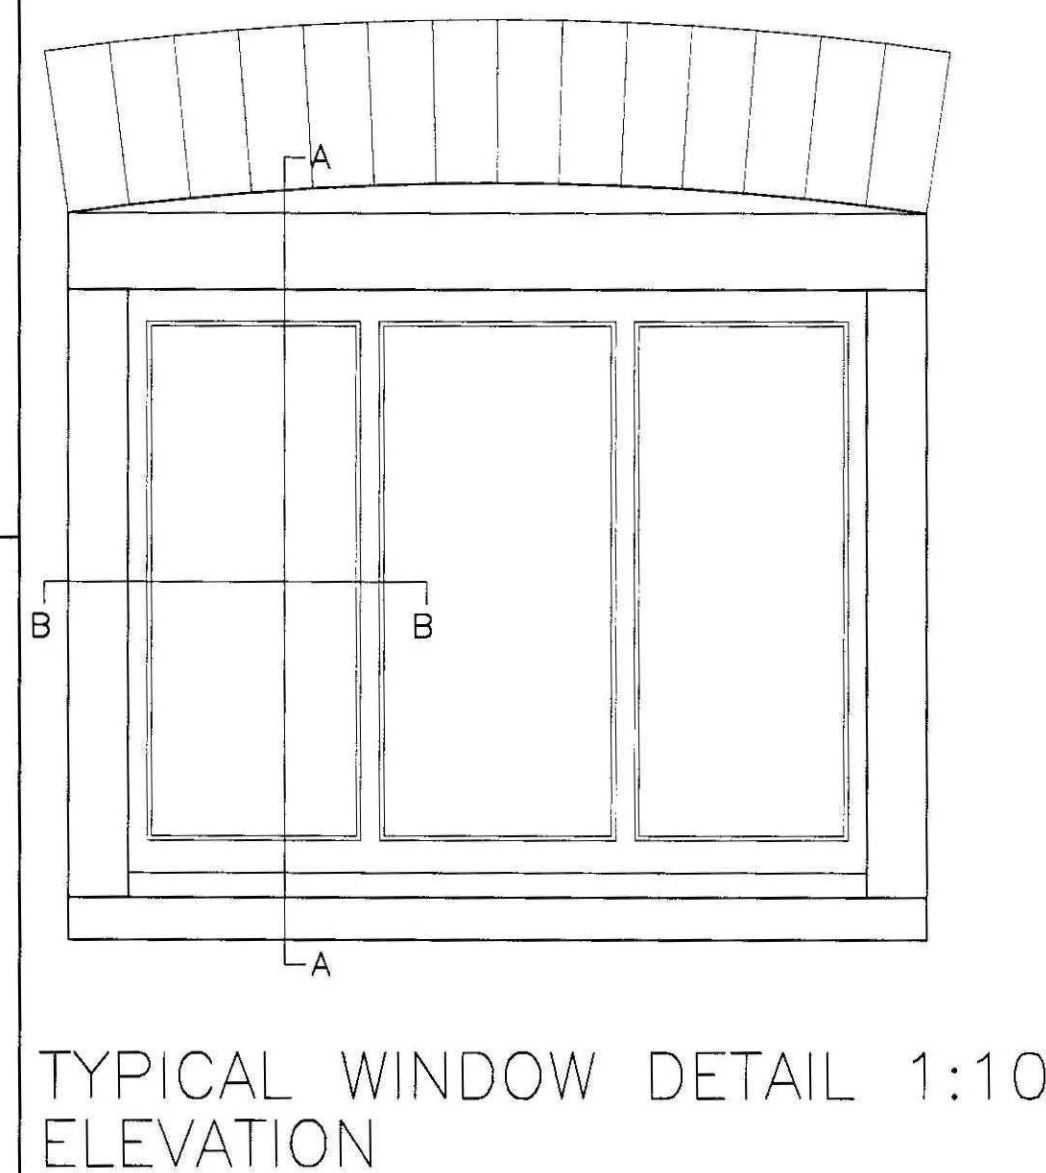

ROOF LIGHT SECTION 1:10

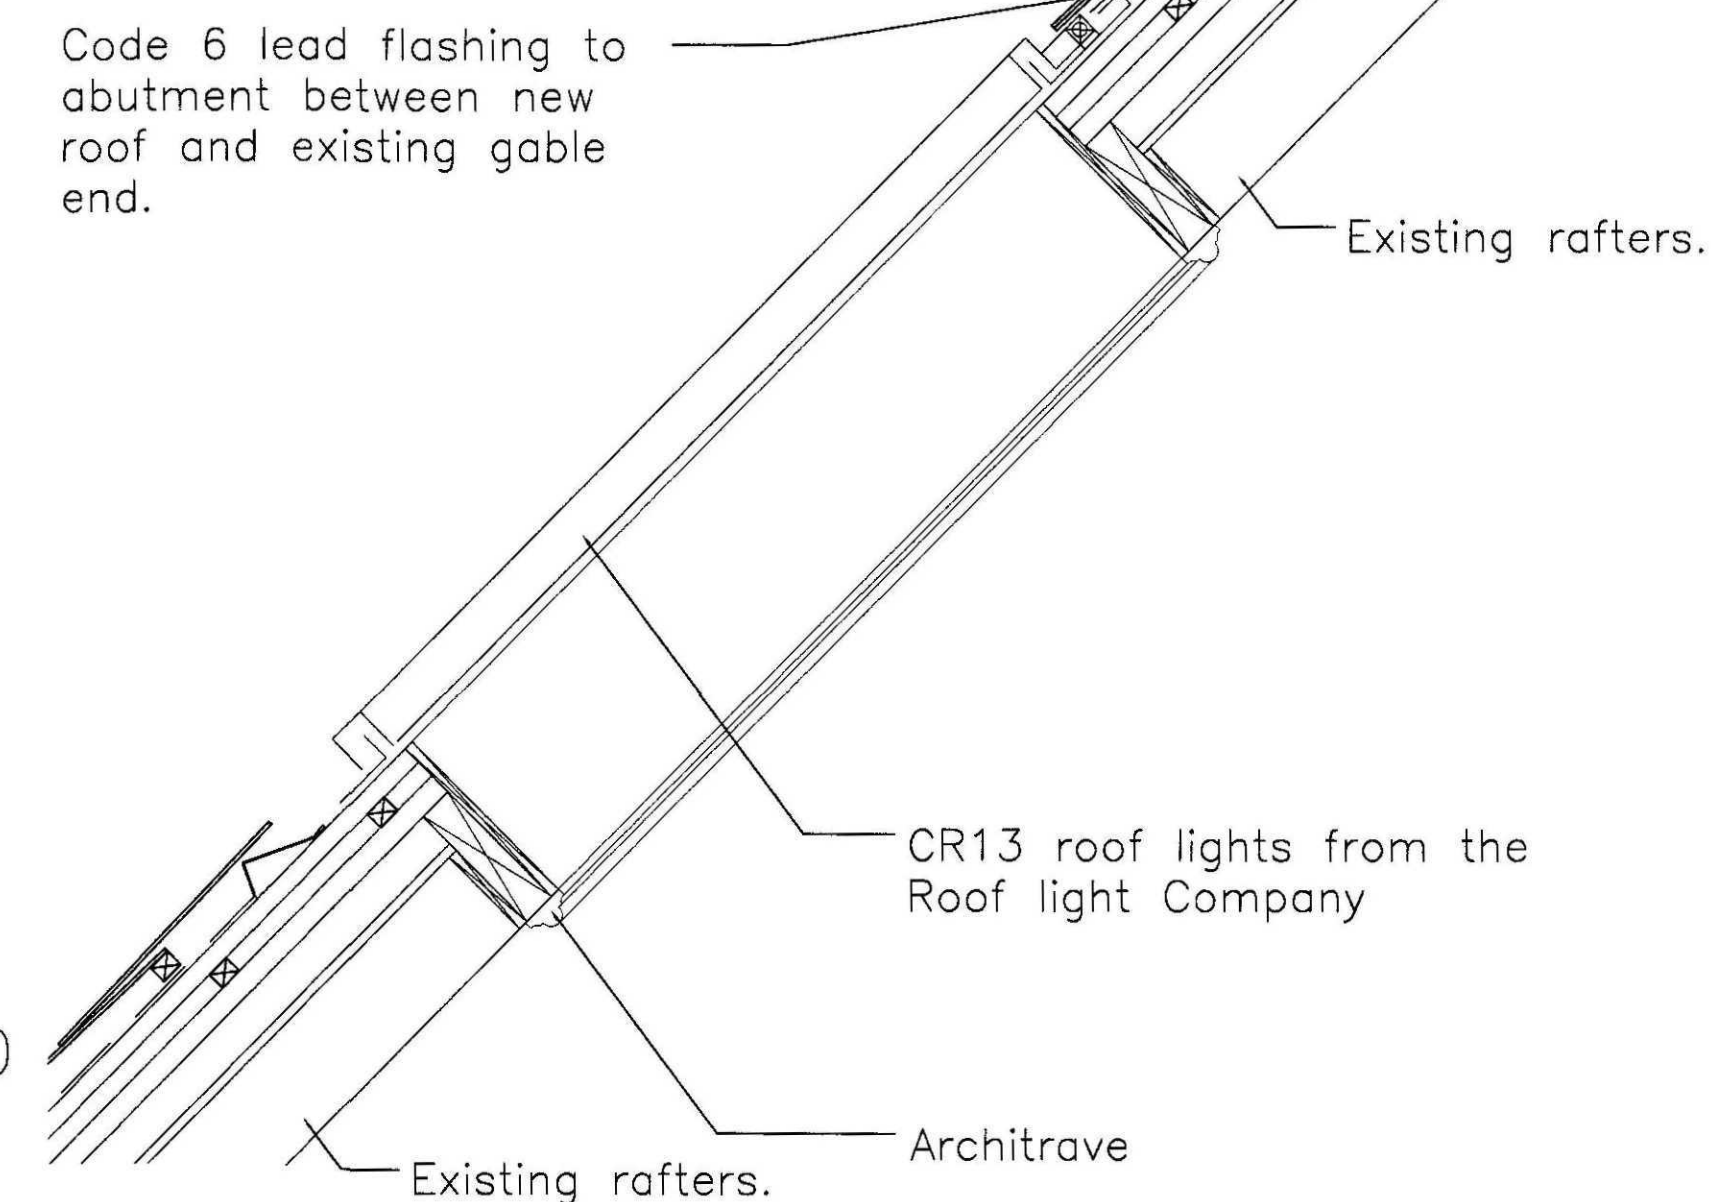

Rev.	Date	Details	Drwn

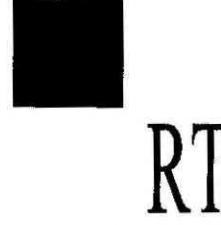

RT
Ross Thain & Co. Ltd.

Chartered Surveyors - Architecture - Interior Design
20 Belton Street, Stamford, PE9 2EF
Tel: 01780 482483 Fax: 01780 752281
www.rossthain.co.uk

Job Title
**Martin's Farm
Postland
Crowland
Peterborough**

Scale: 1:10 Date: 17.01.11
Drawn: AJC

Drawing Title:
Window & Screen Details

Drawing No:
300-07-08 Revision: -

DRAWING TO BE SCALED FOR PLANNING PURPOSES ONLY.
ALL DIMENSIONS TO BE VERIFIED ON SITE.
ALL DRAWINGS ARE THE COPYRIGHT OF ROSS THAIN & CO. LTD.