




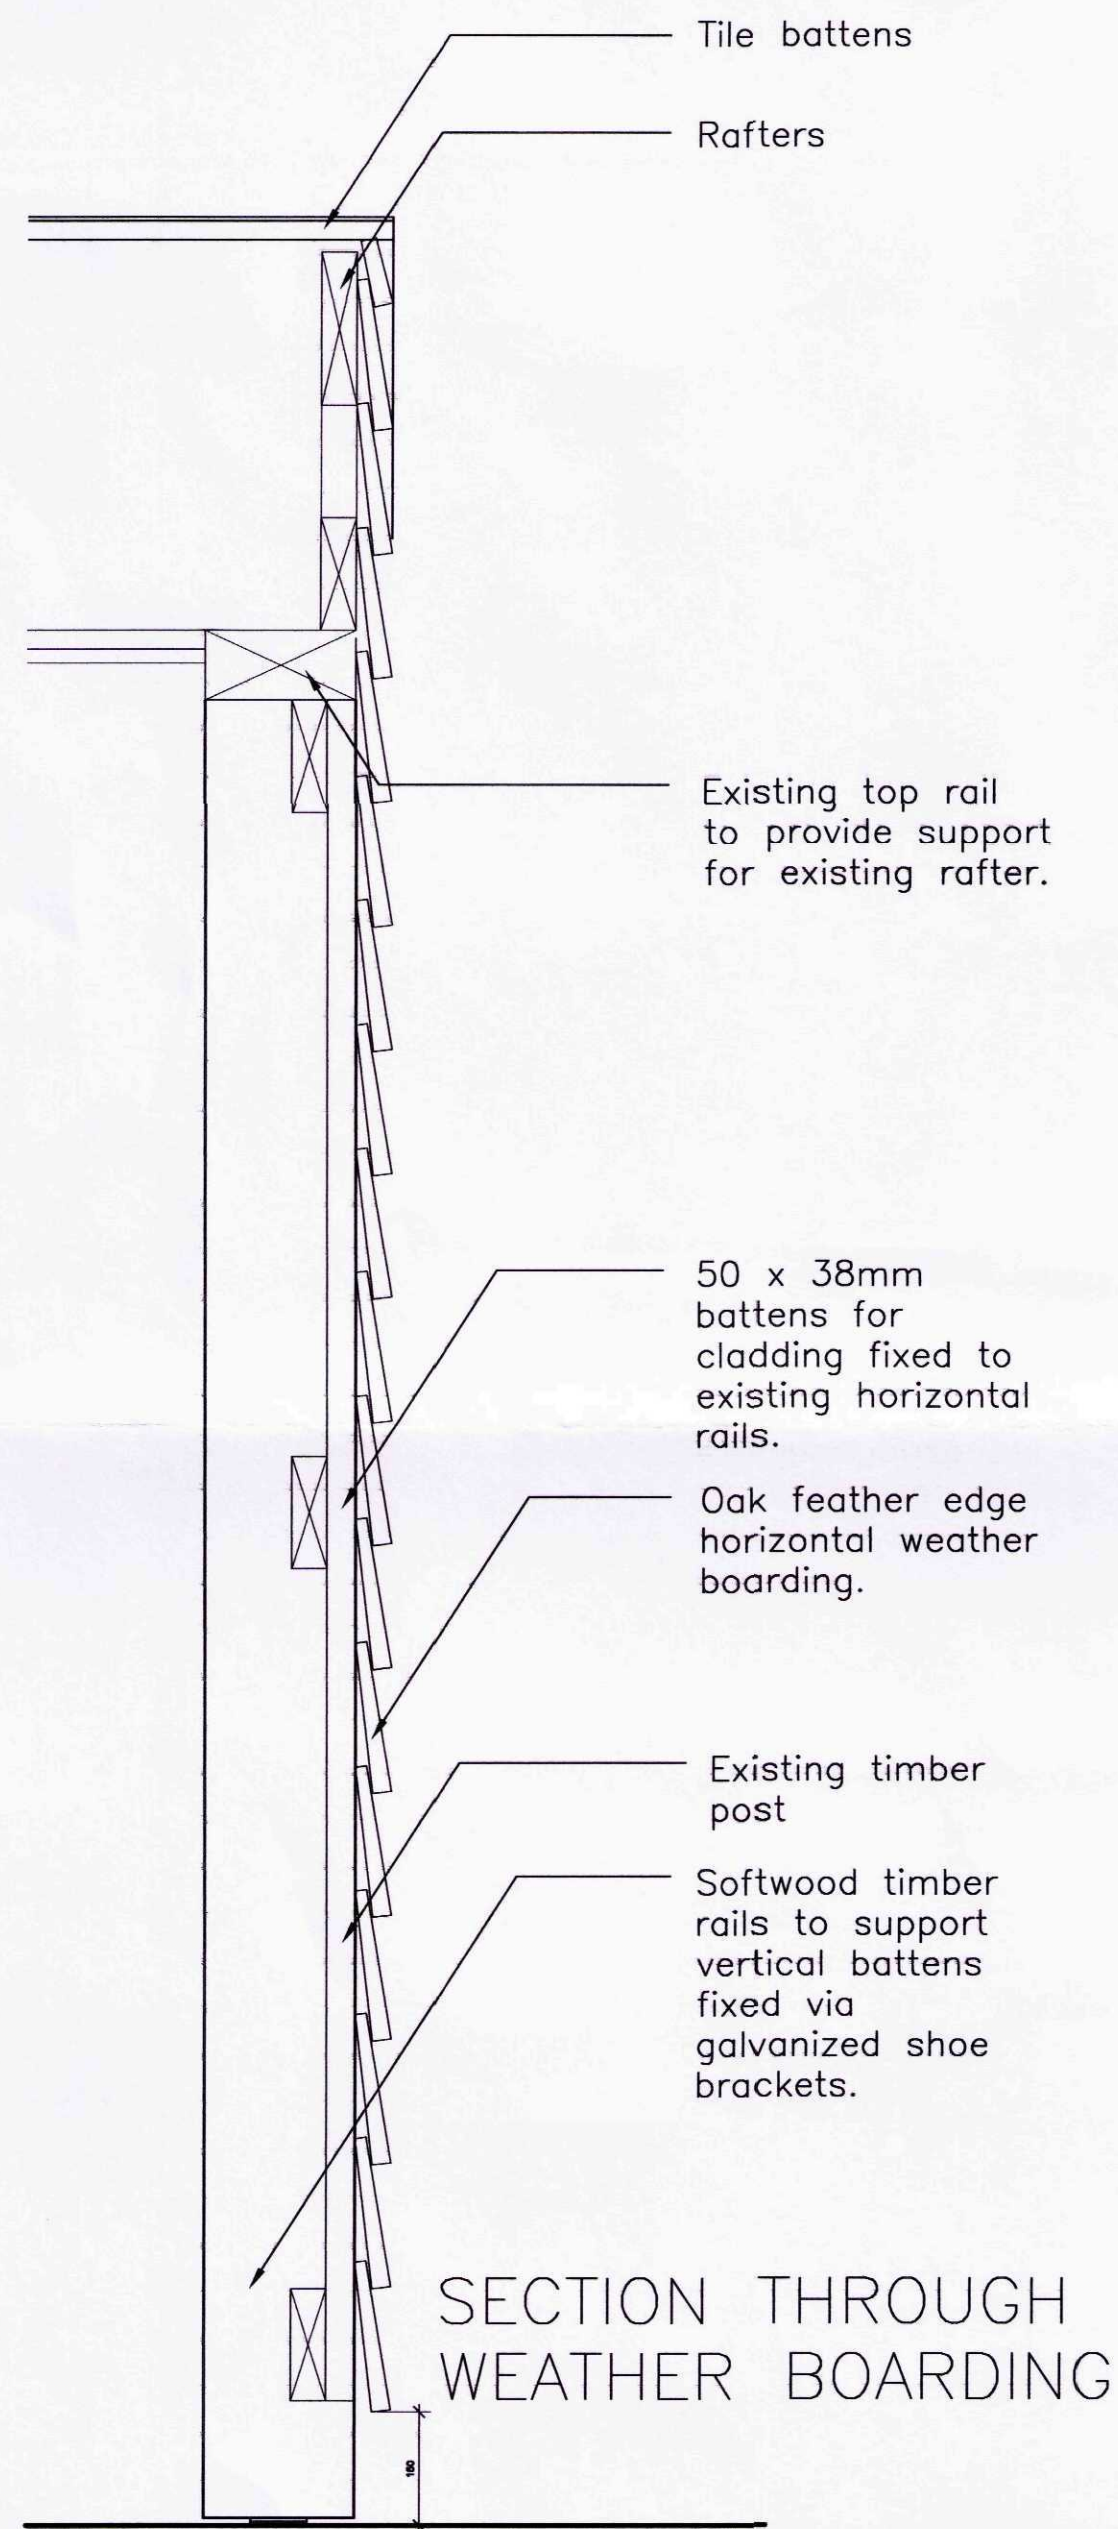


SECTION THROUGH WEATHER BOARDING

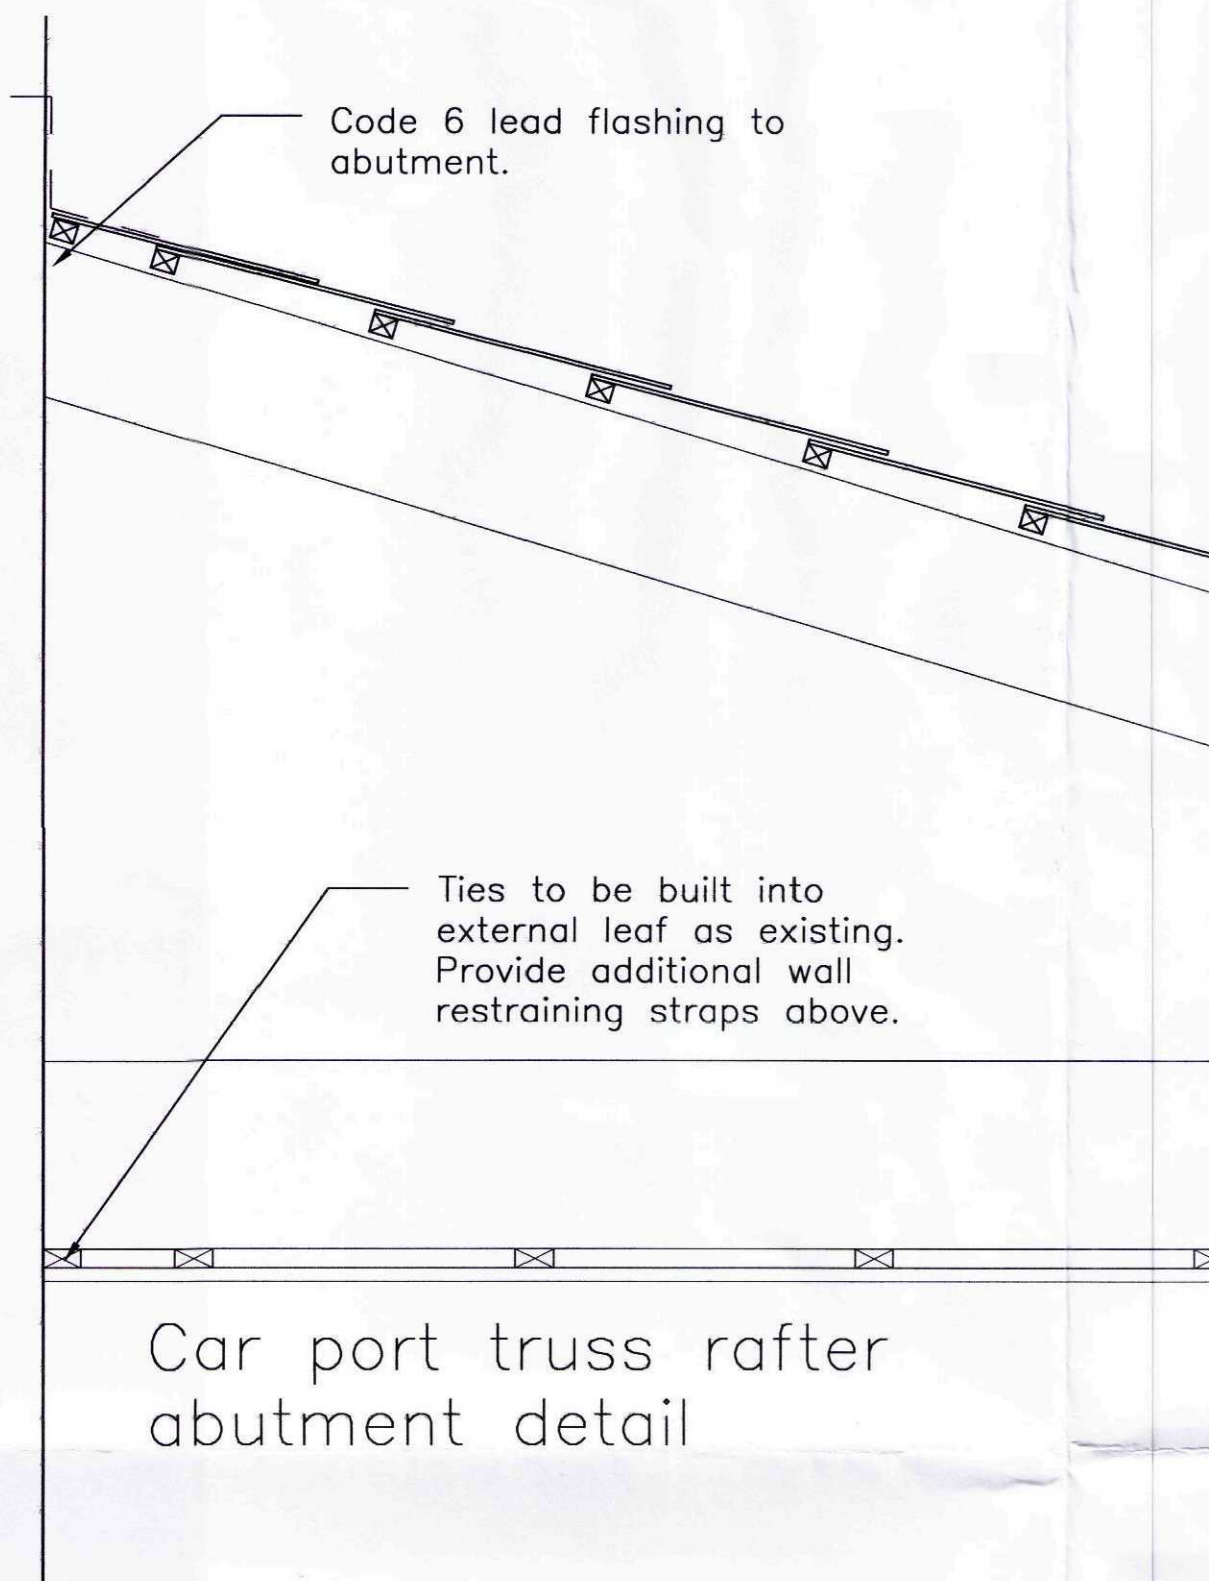


Car port truss rafter abutment detail

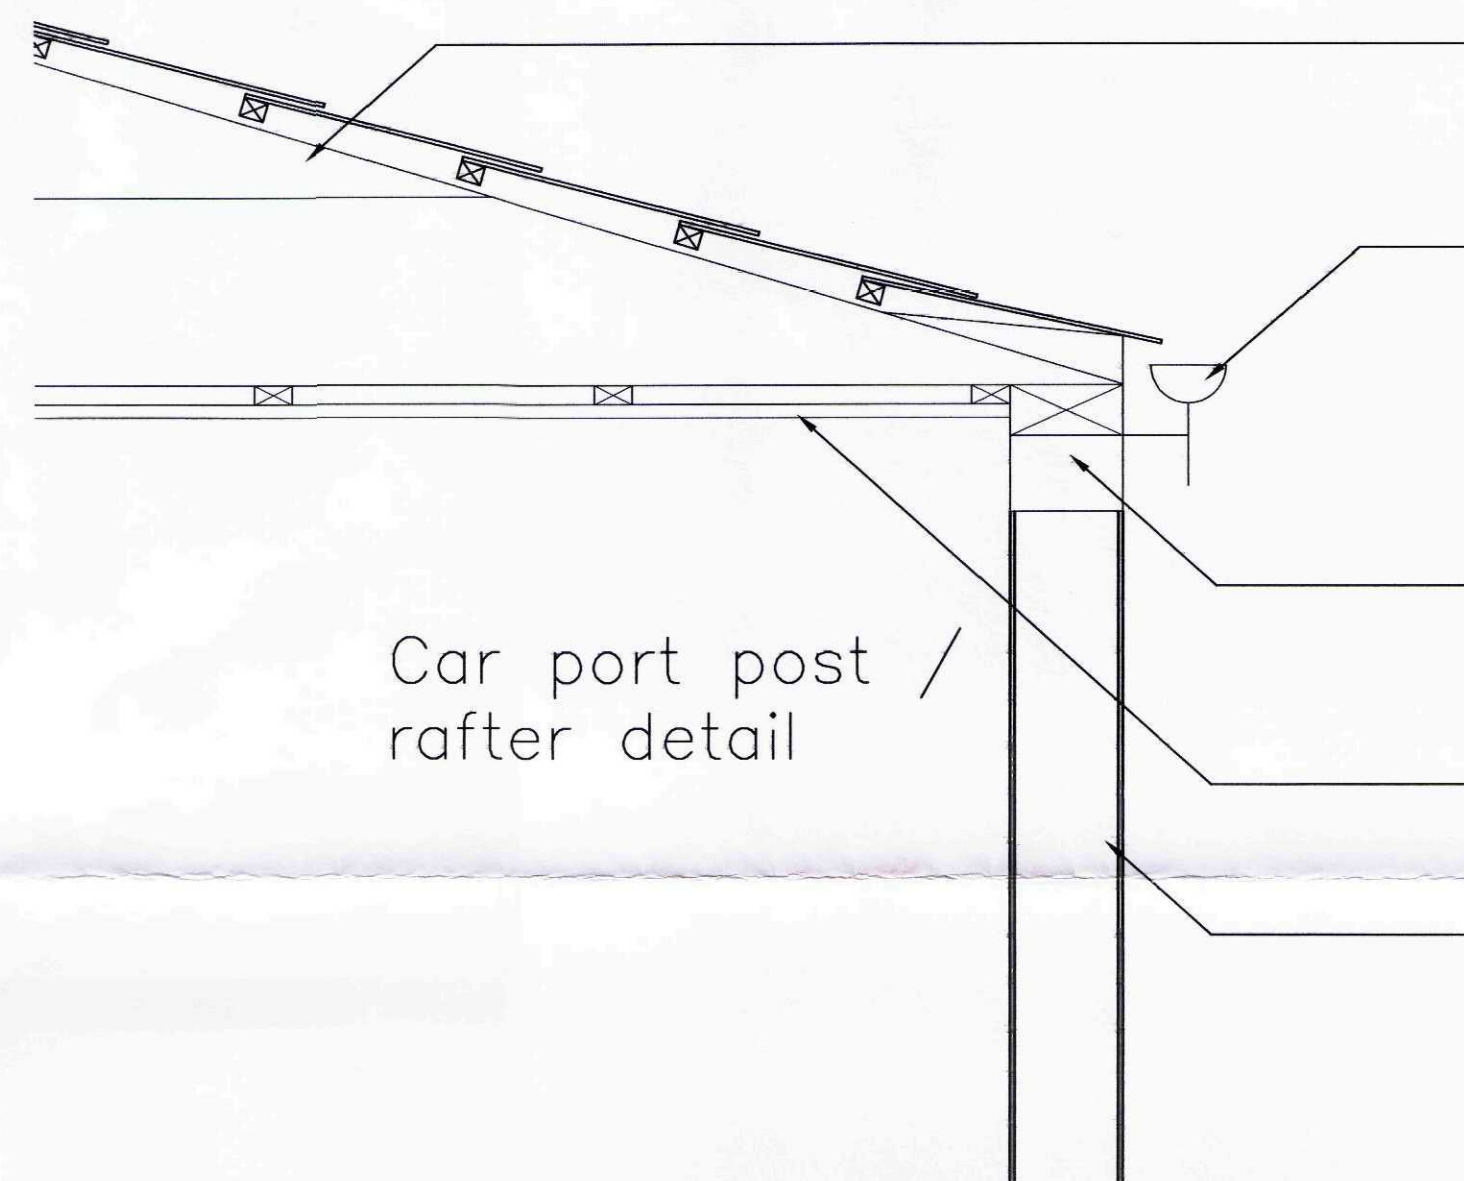

Car port post / rafter detail

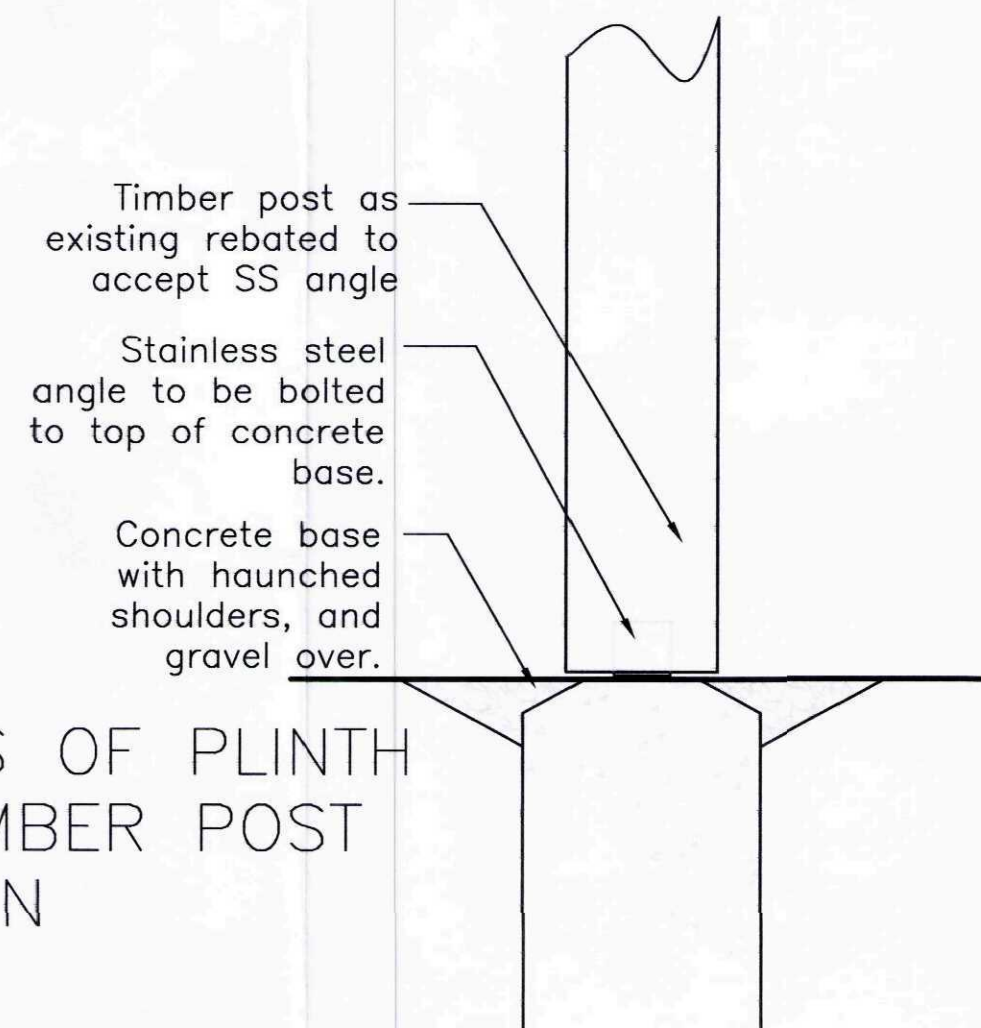


ELEVATIONS OF PLINTH & NEW TIMBER POST CONNECTION

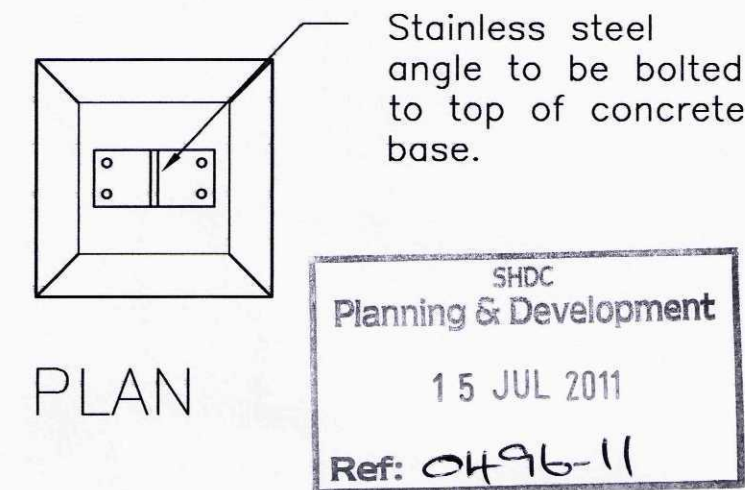

PLAN

AMENDED PLAN
Ref. A1

Rev.	Date	Details	Drawn
A	14.07.11	Details amended for discharge of planning conditions.	AJC

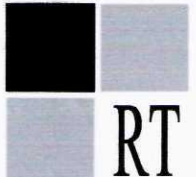 Ross Thain & Co. Ltd. Chartered Surveyors - Architecture - Interior Design 20 Belton Street, Stamford, PE9 2EF Tel: 01780 482483 Fax: 01780 752281 www.rossthain.co.uk	
Job Title Martin's Farm Postland Crowland Peterborough	
Scale: 1:10	Date: 17.01.11
Drawn: AJC Drawing Title: Car Port Details	
Drawing No. 300-07-15	Revision A
DRAWING TO BE SCALED FOR PLANNING PURPOSES ONLY. ALL DIMENSIONS TO BE VERIFIED ON SITE. ALL DRAWINGS ARE THE COPYRIGHT OF ROSS THAIN & CO. LTD.	