
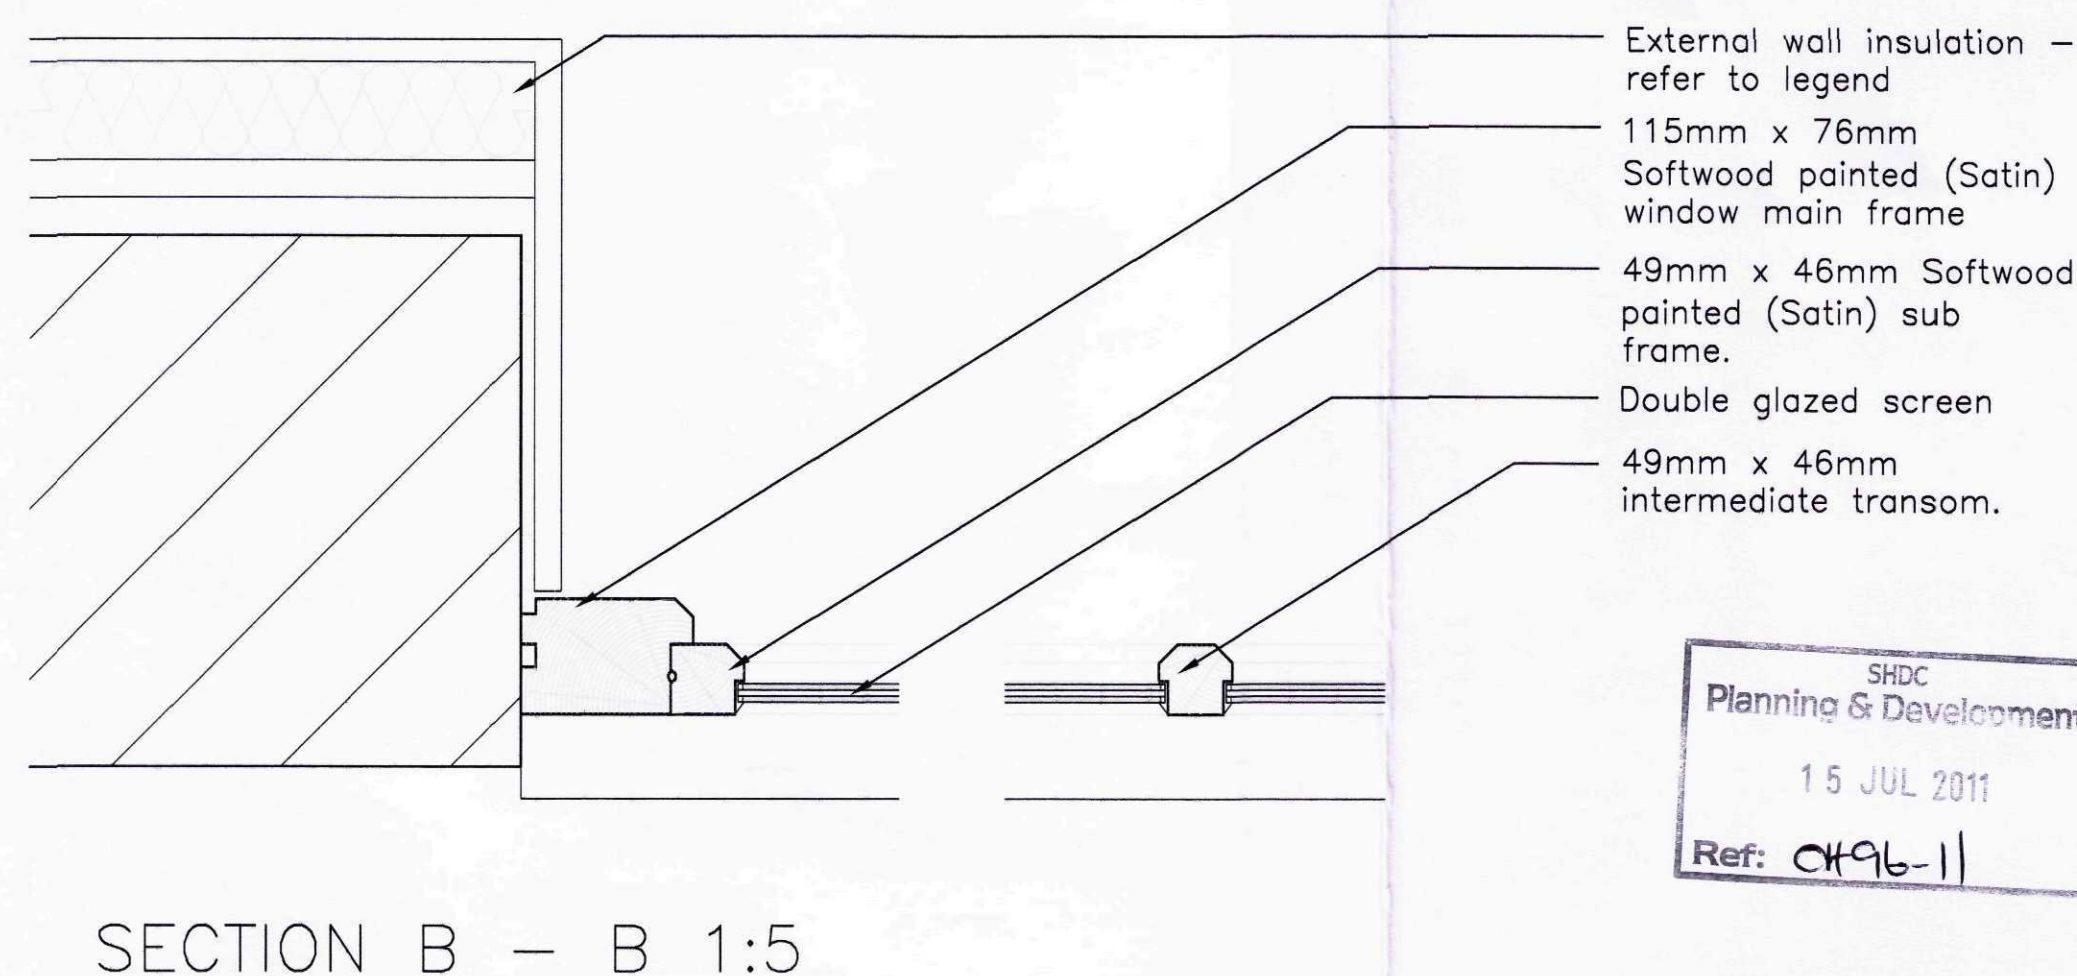
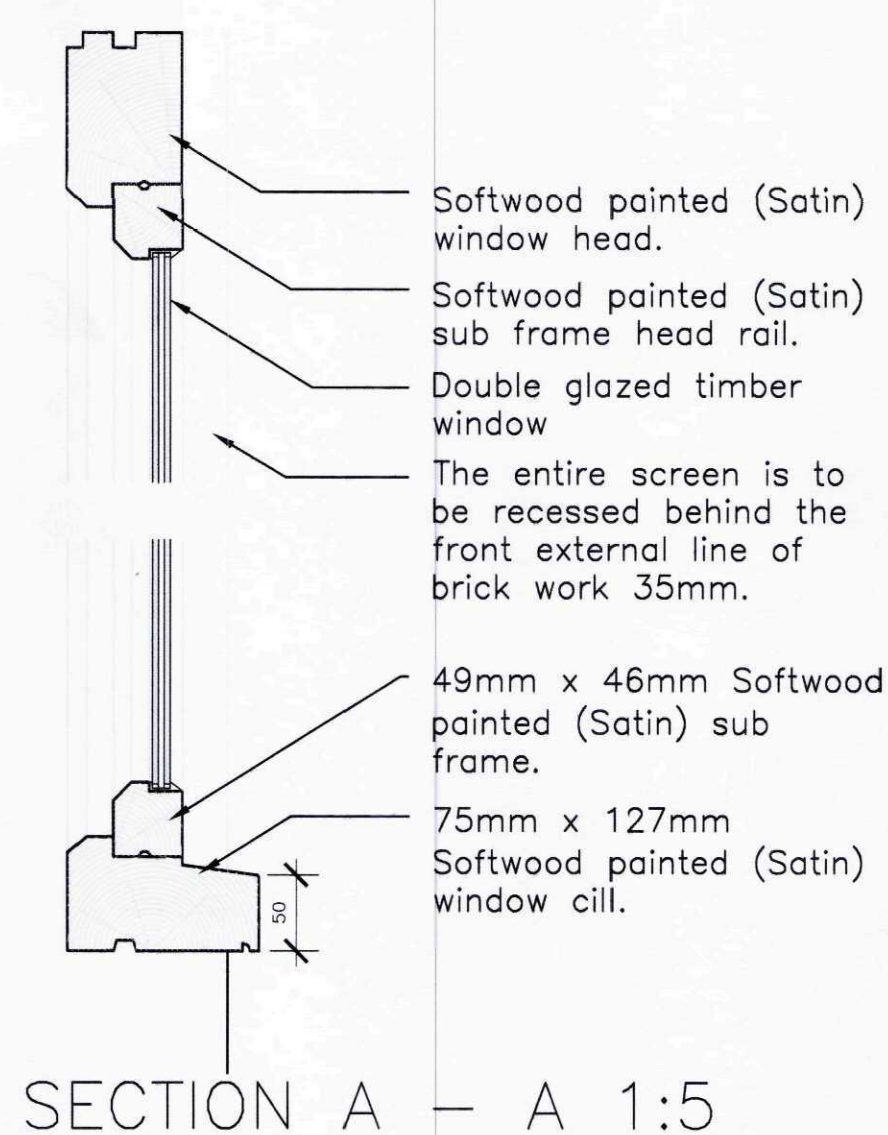
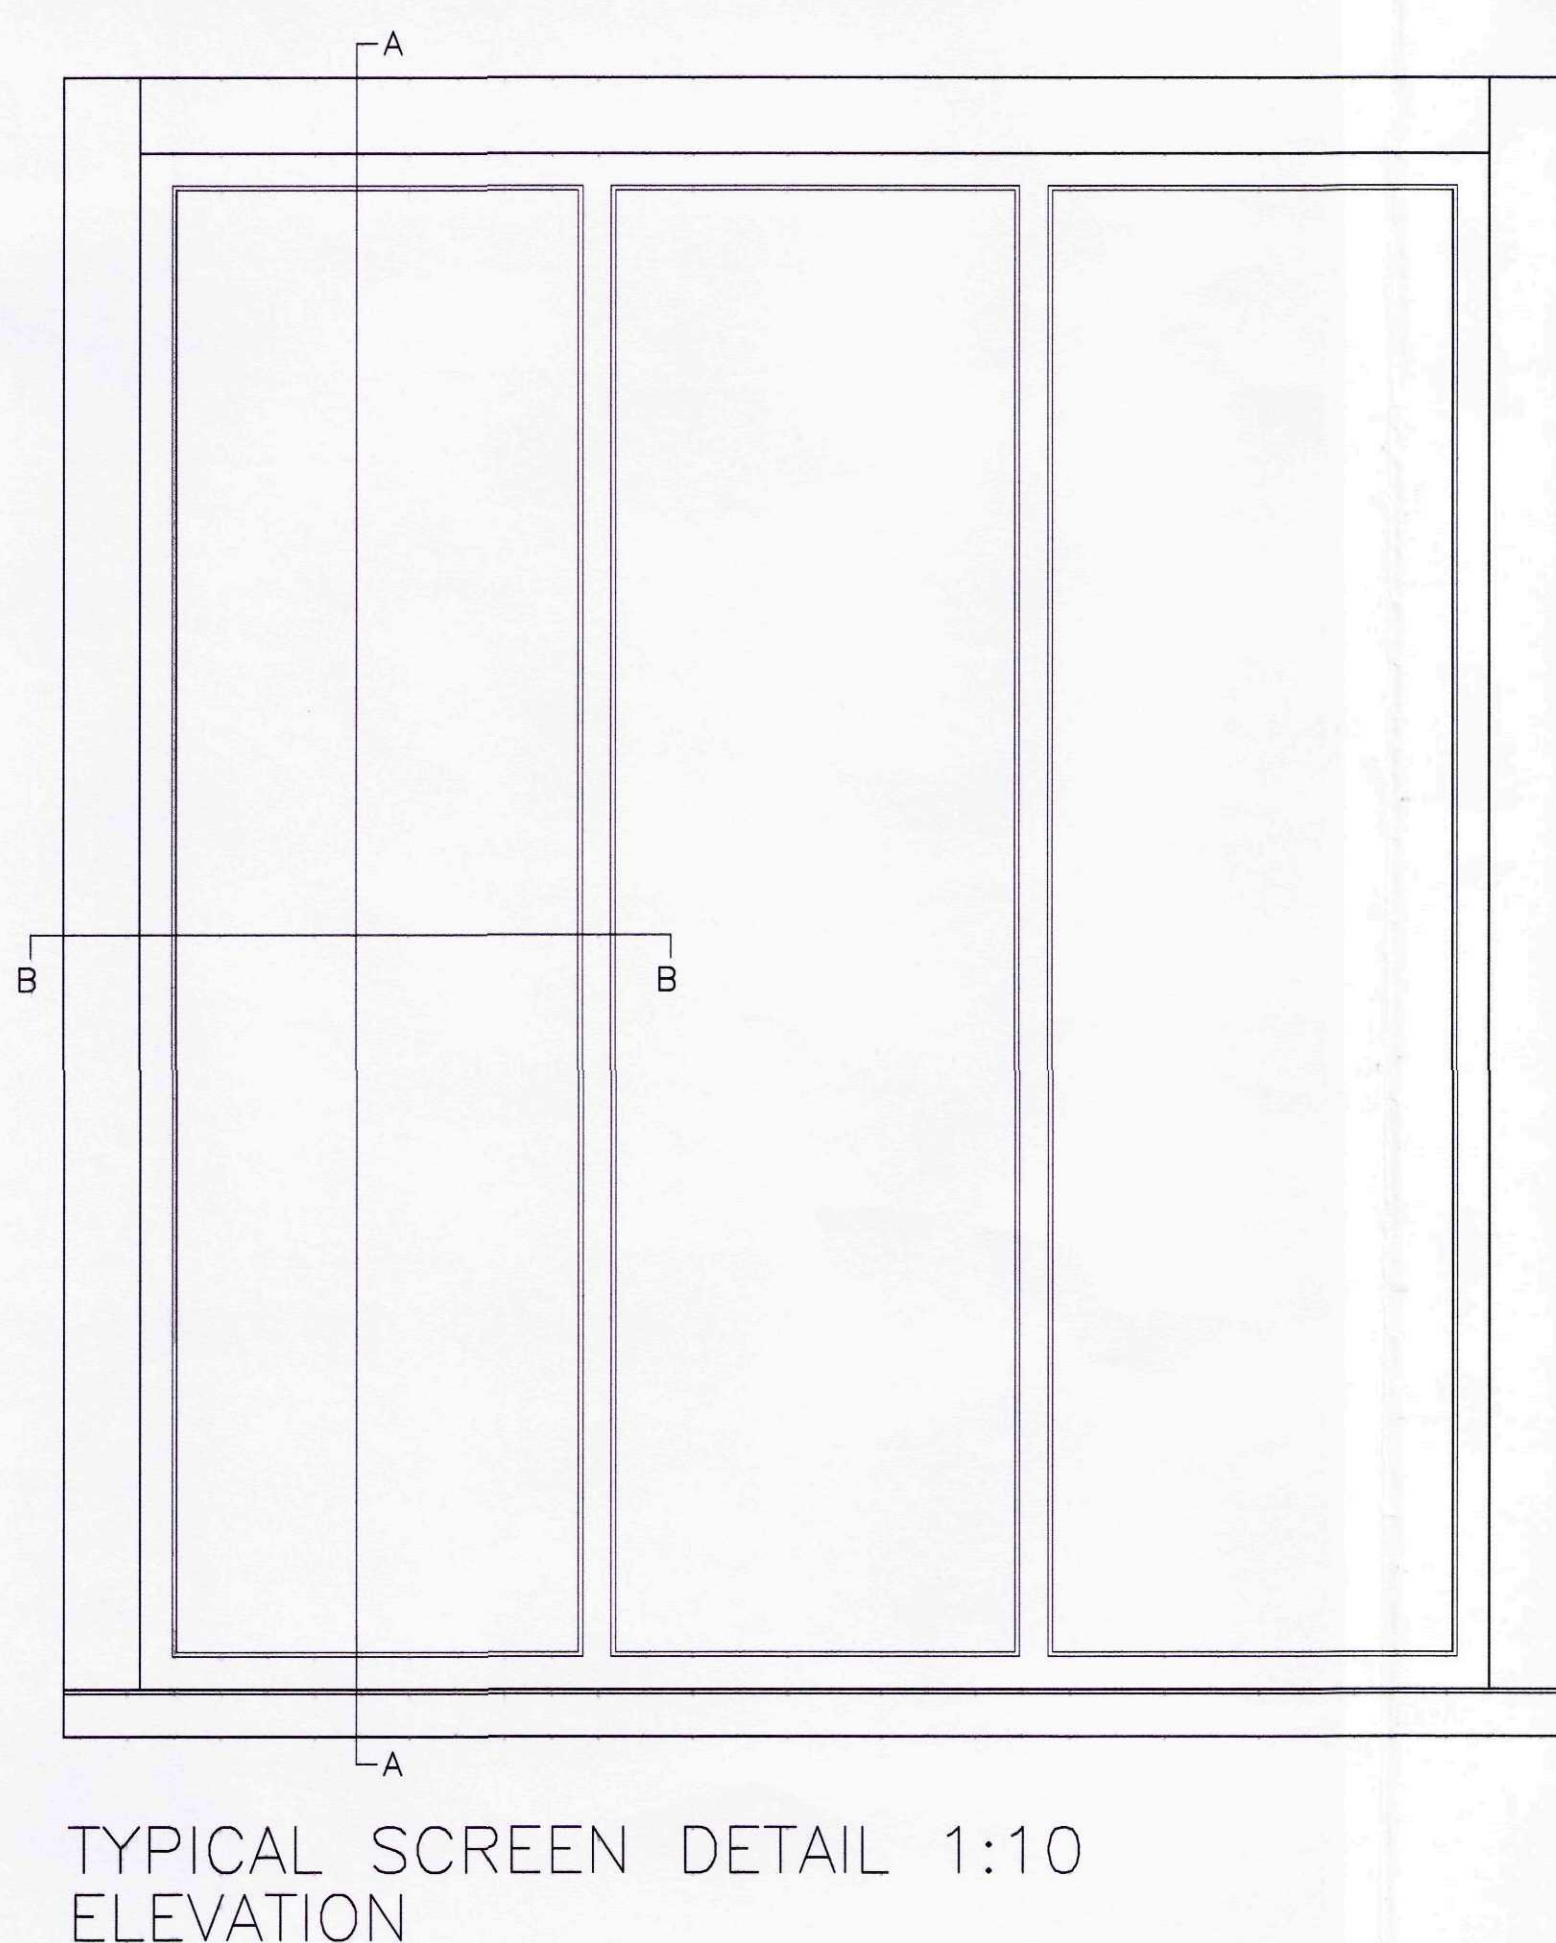
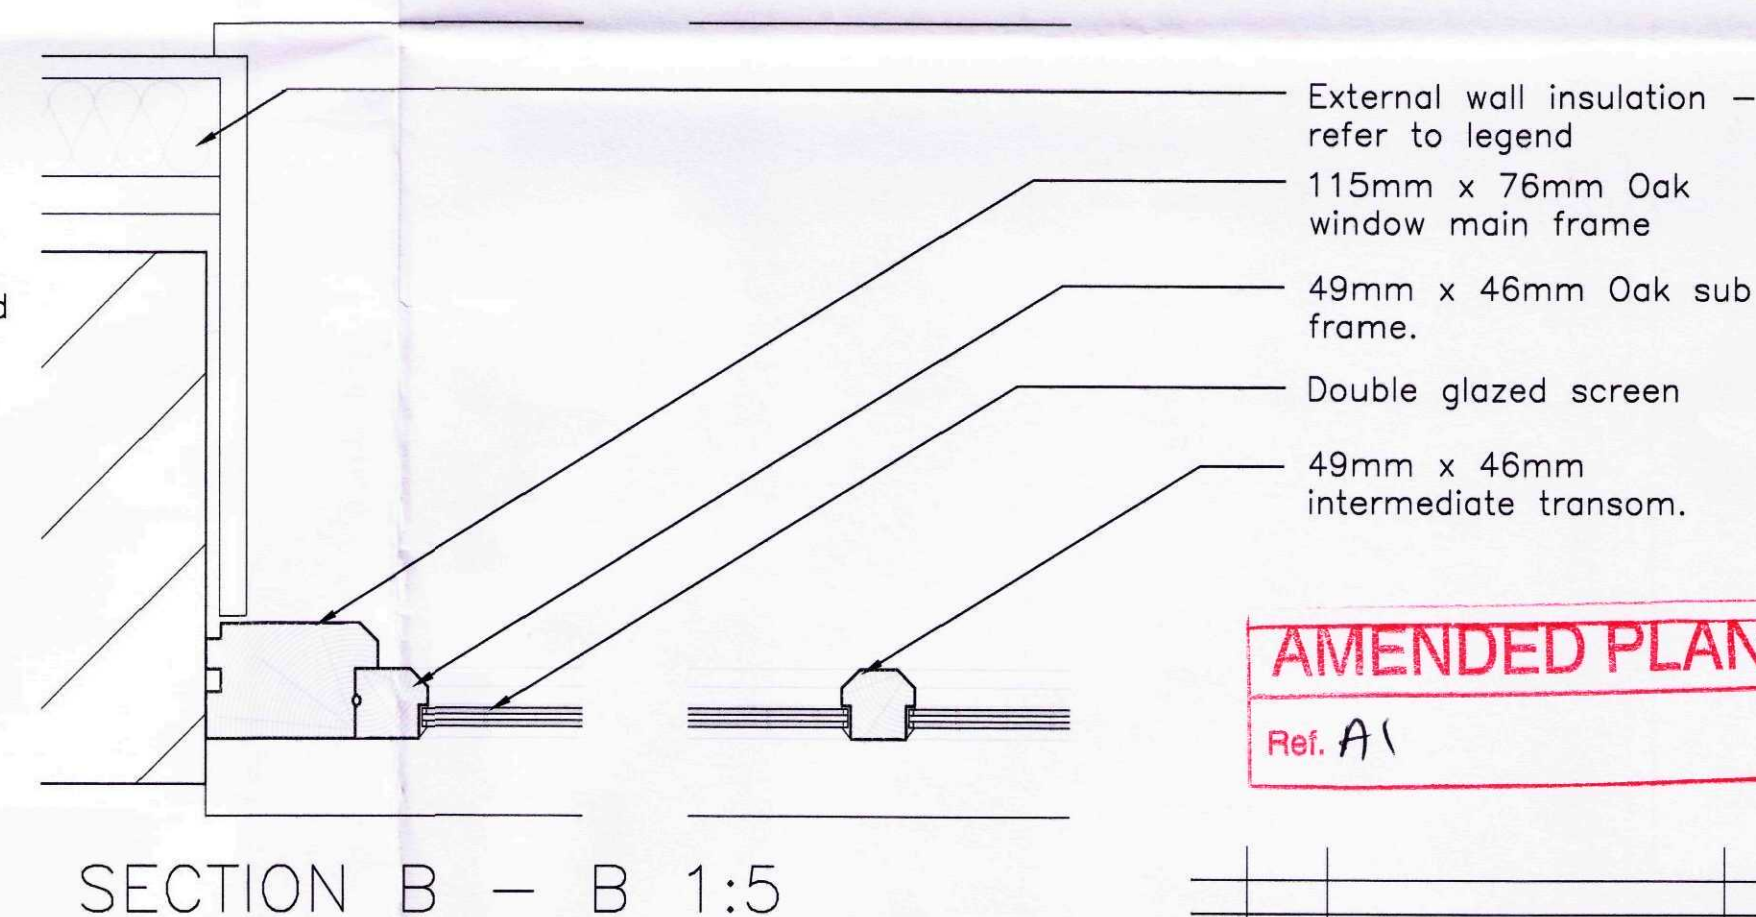
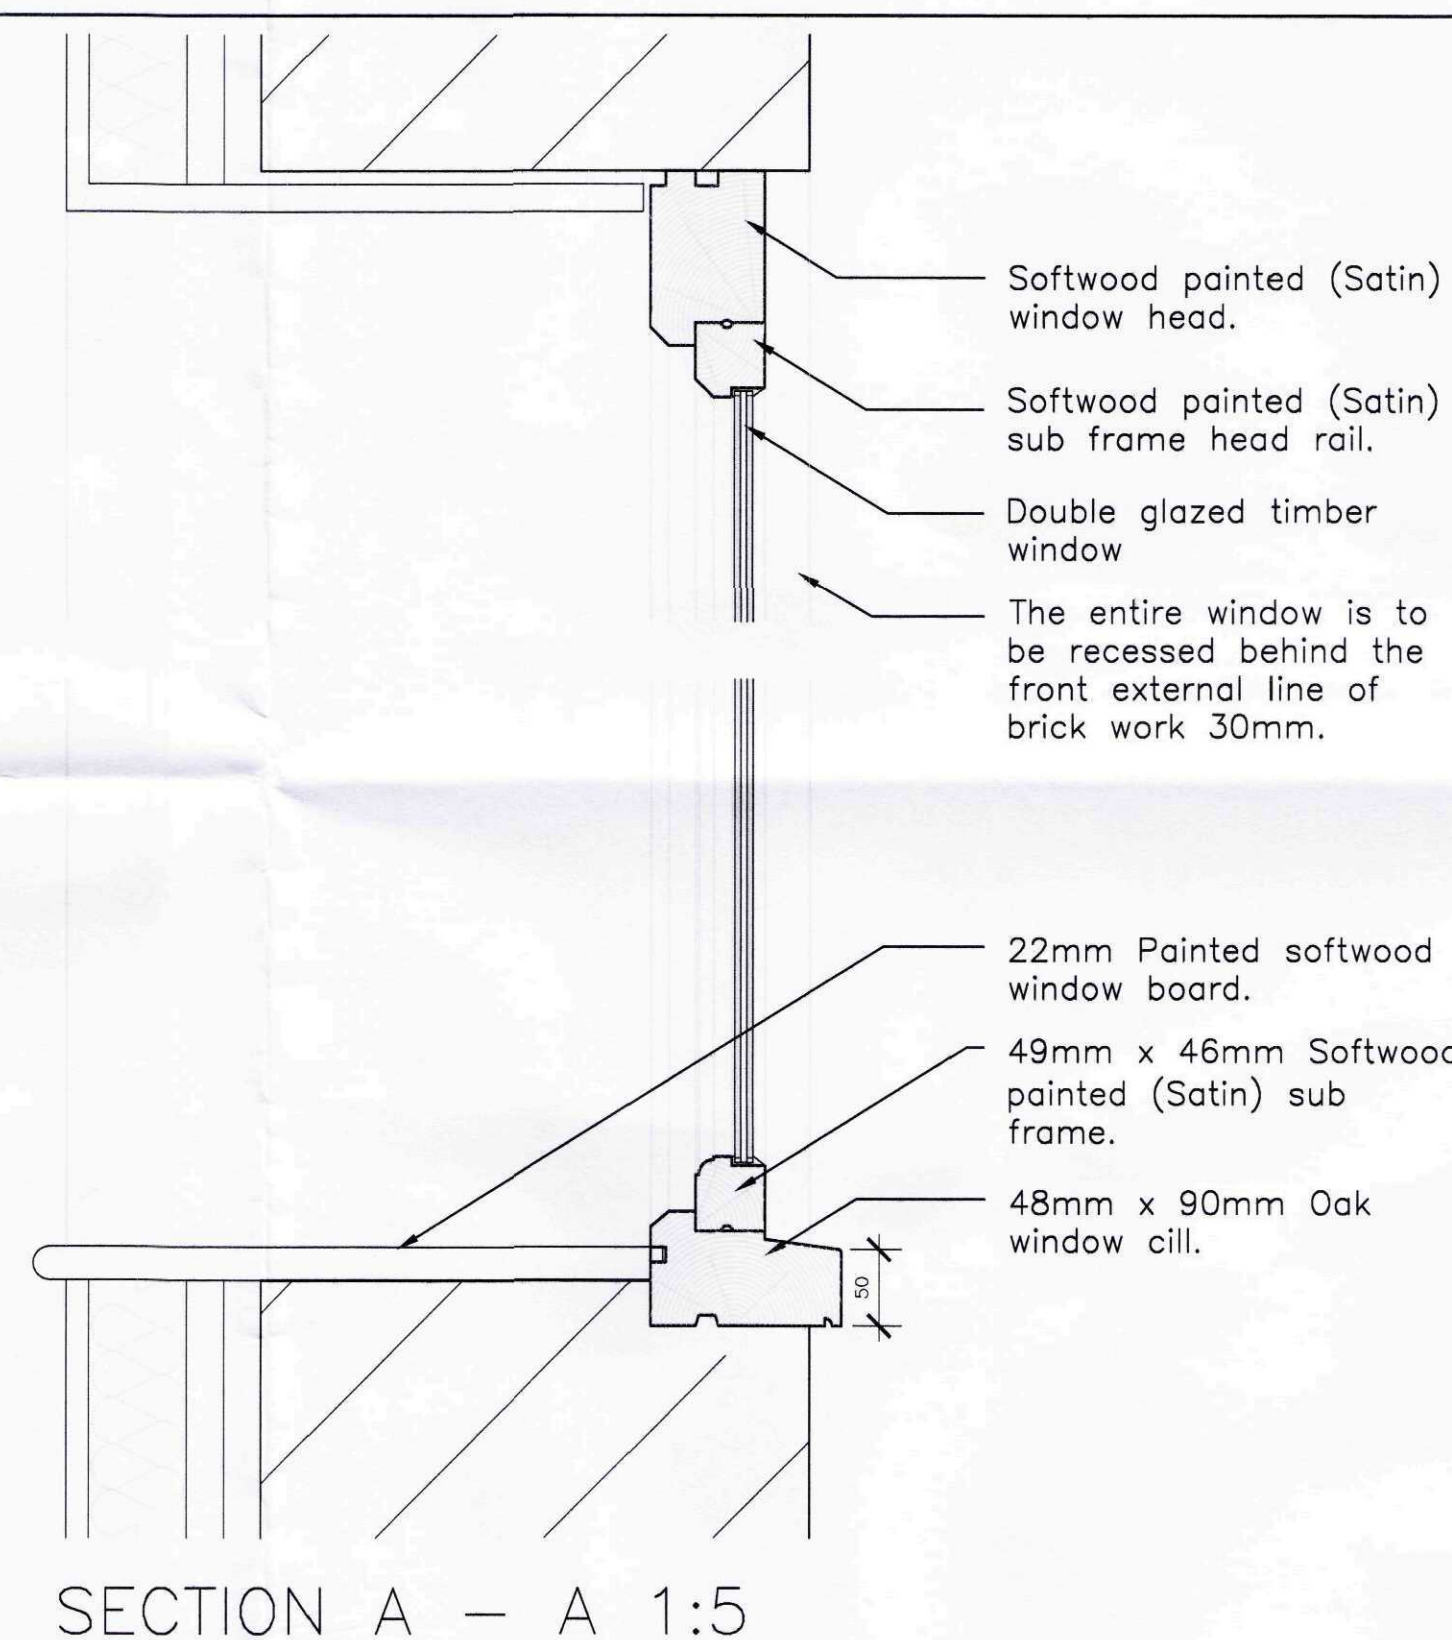
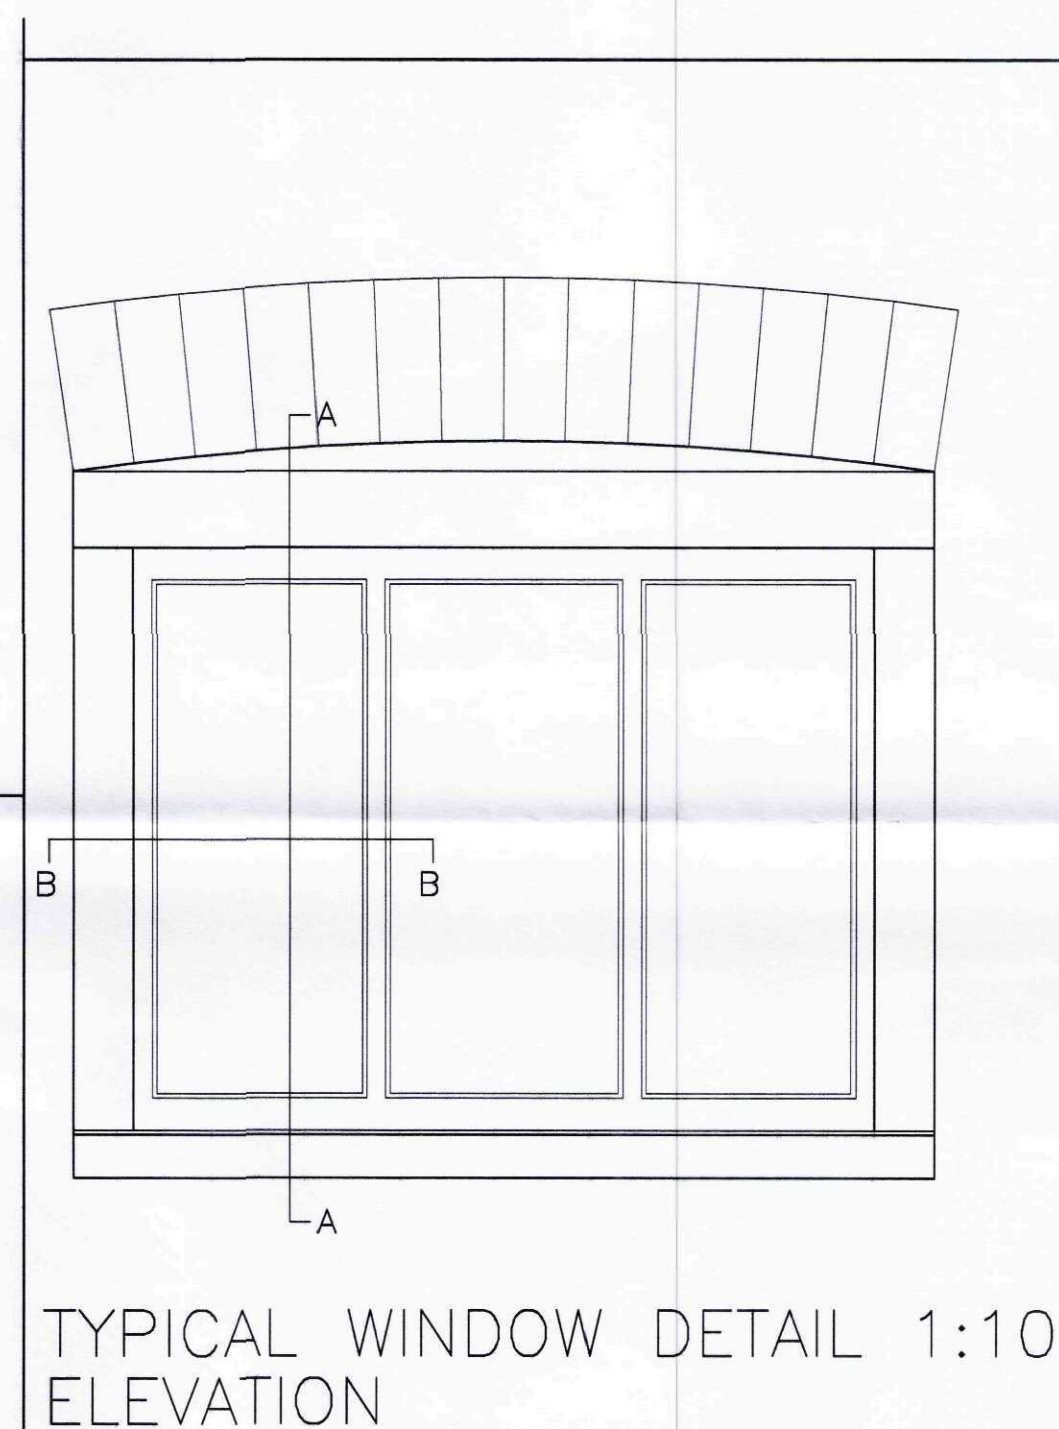
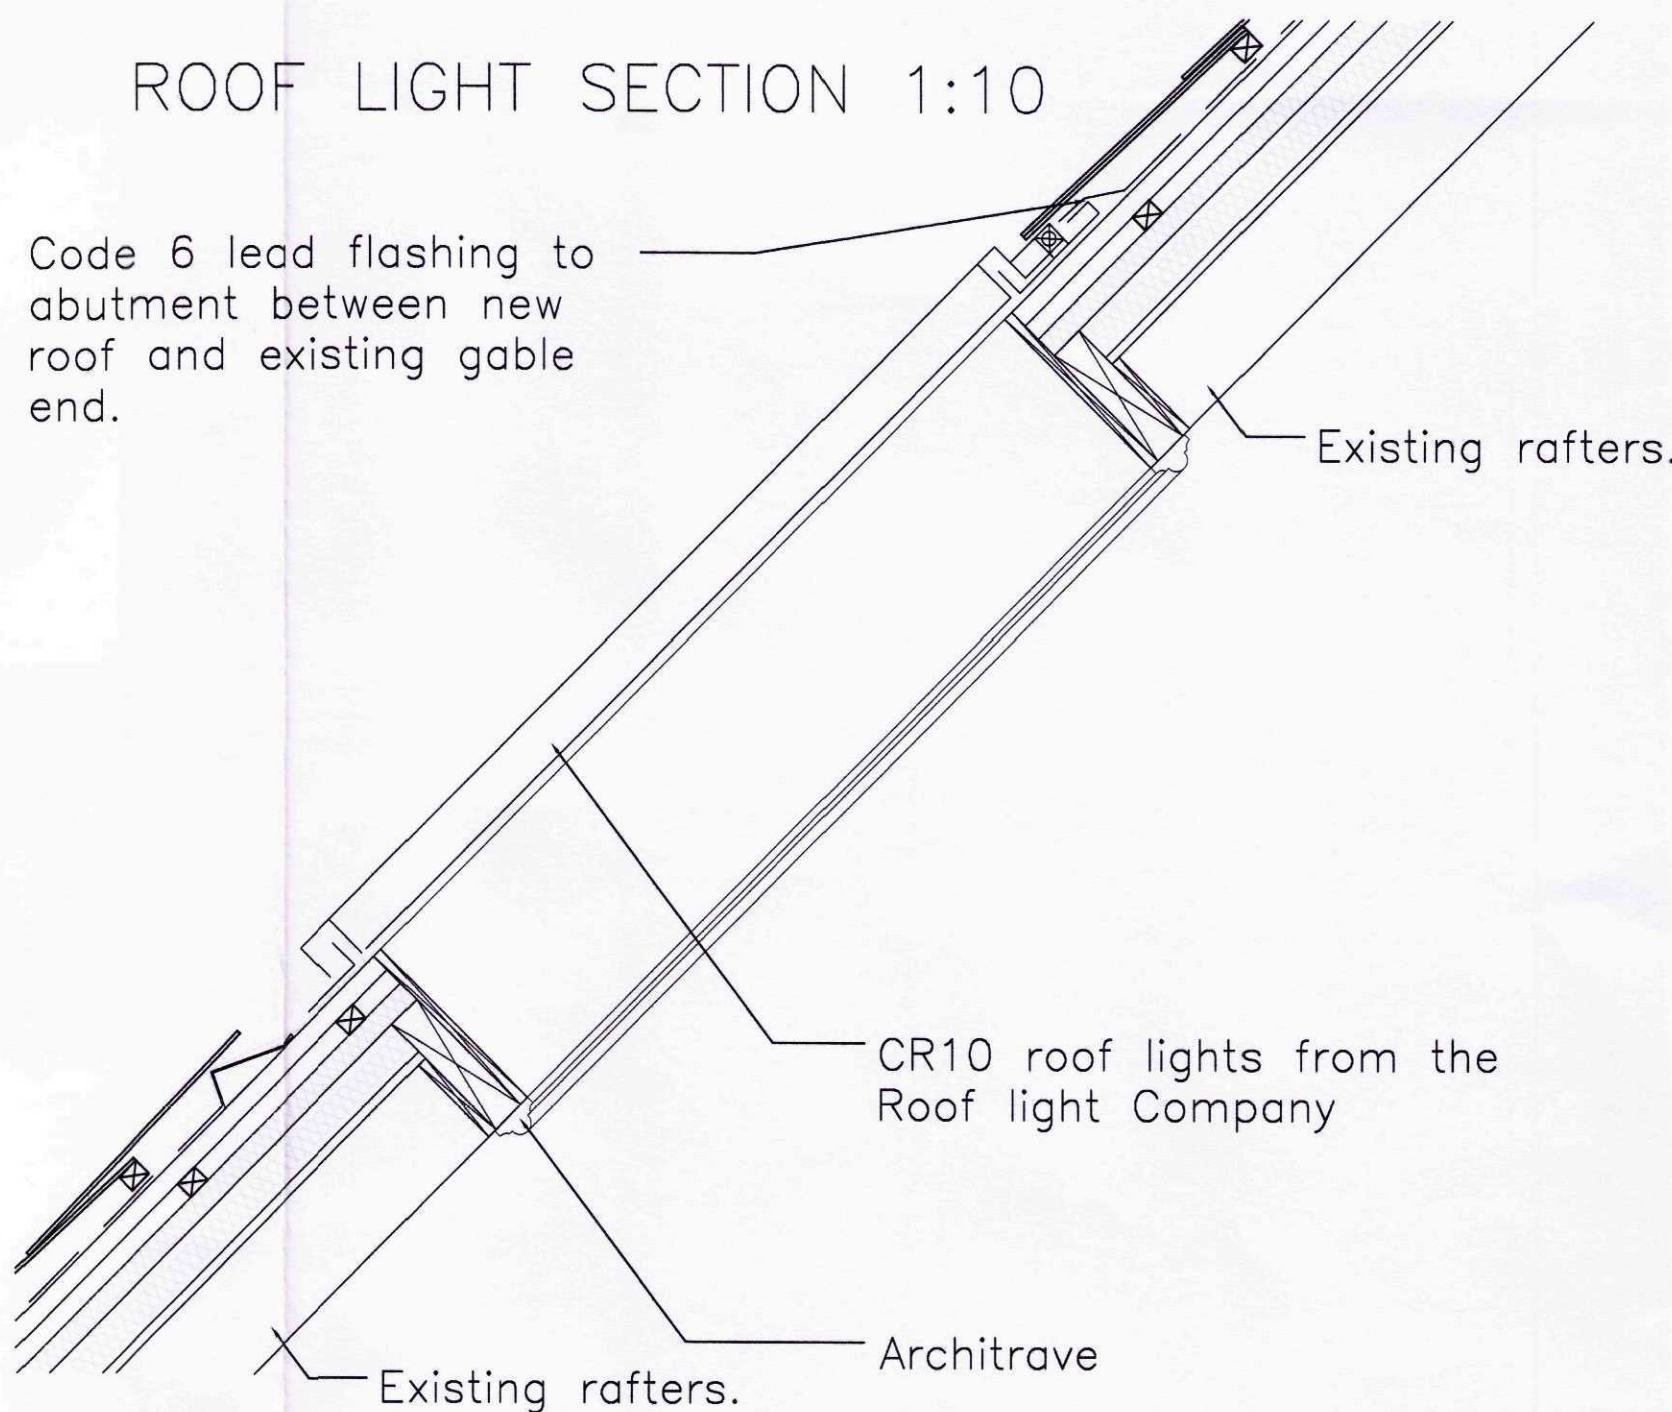
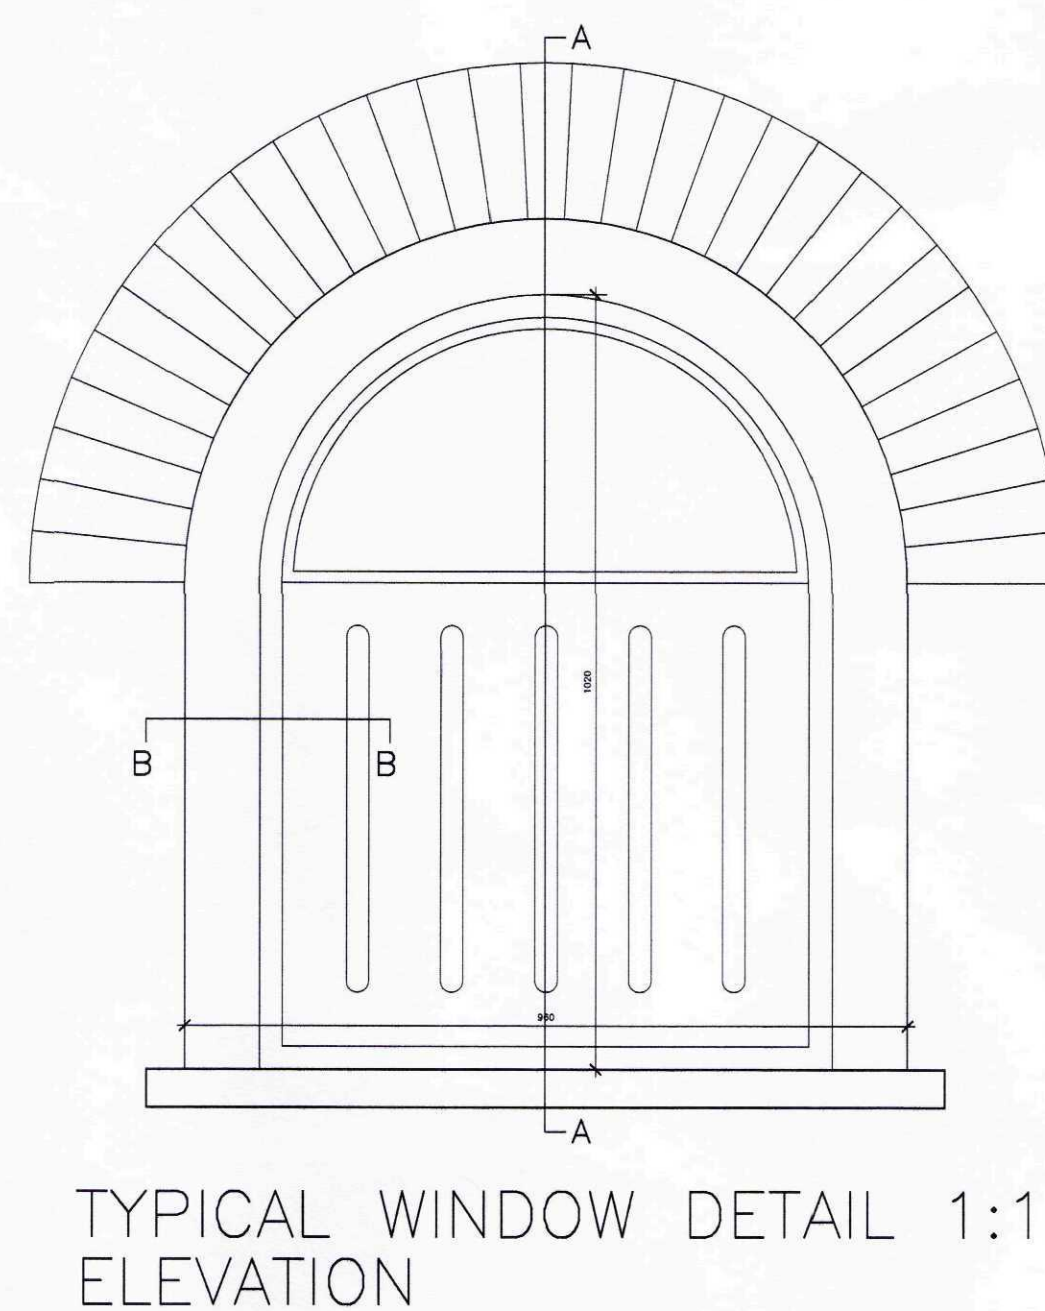
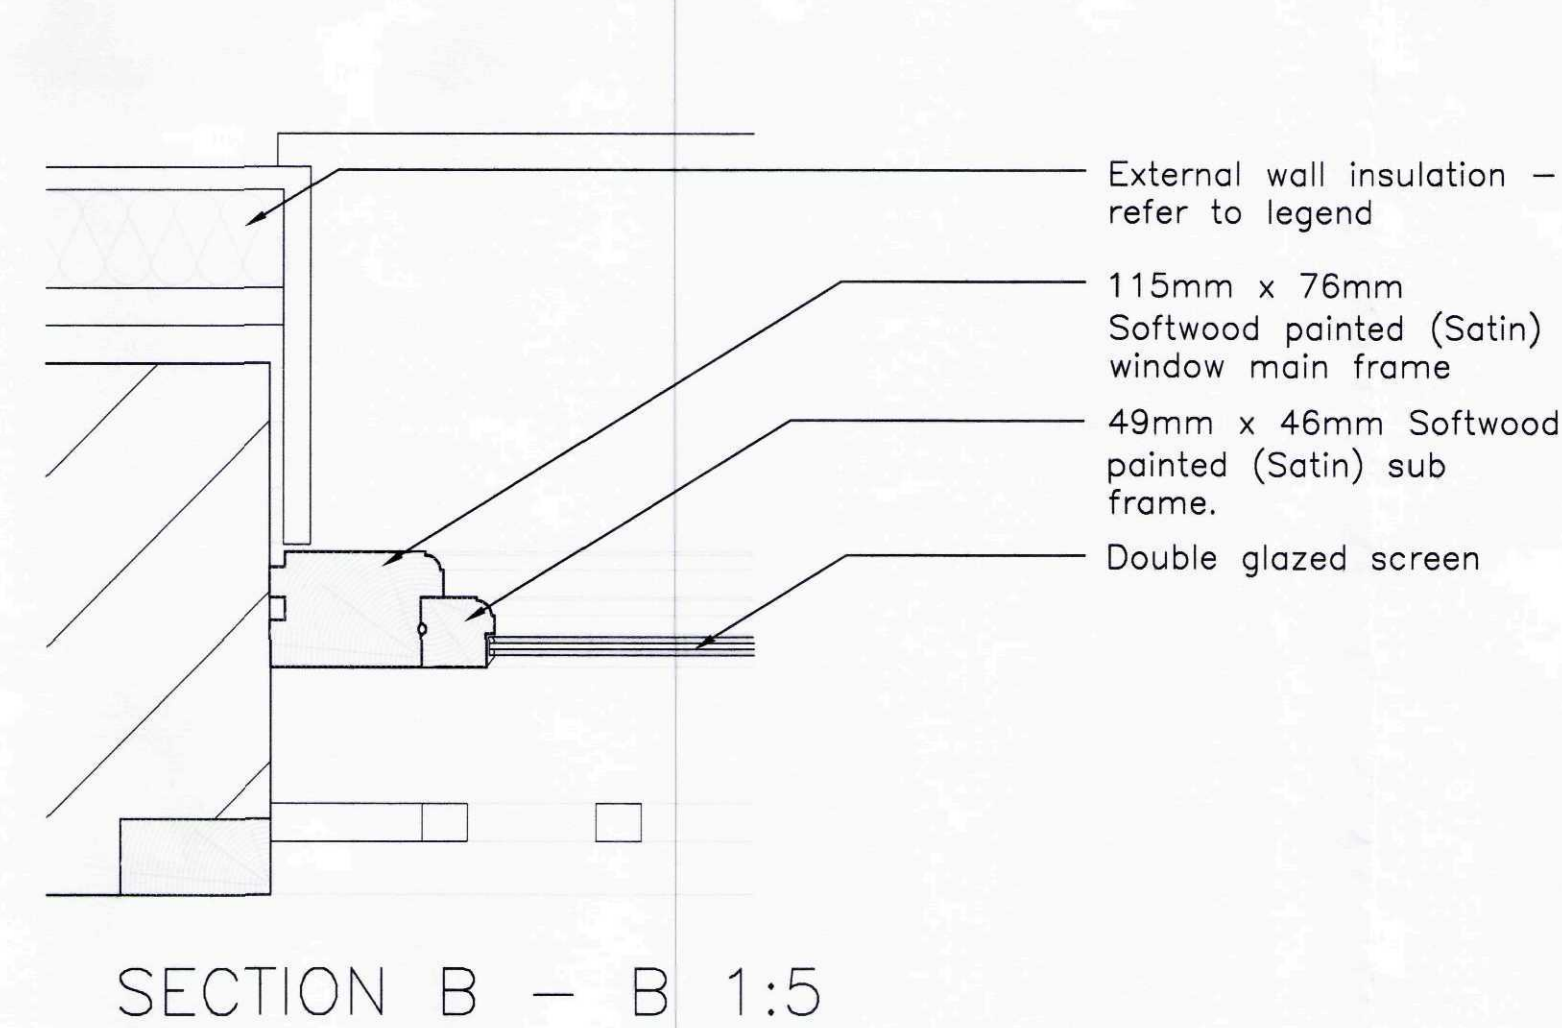


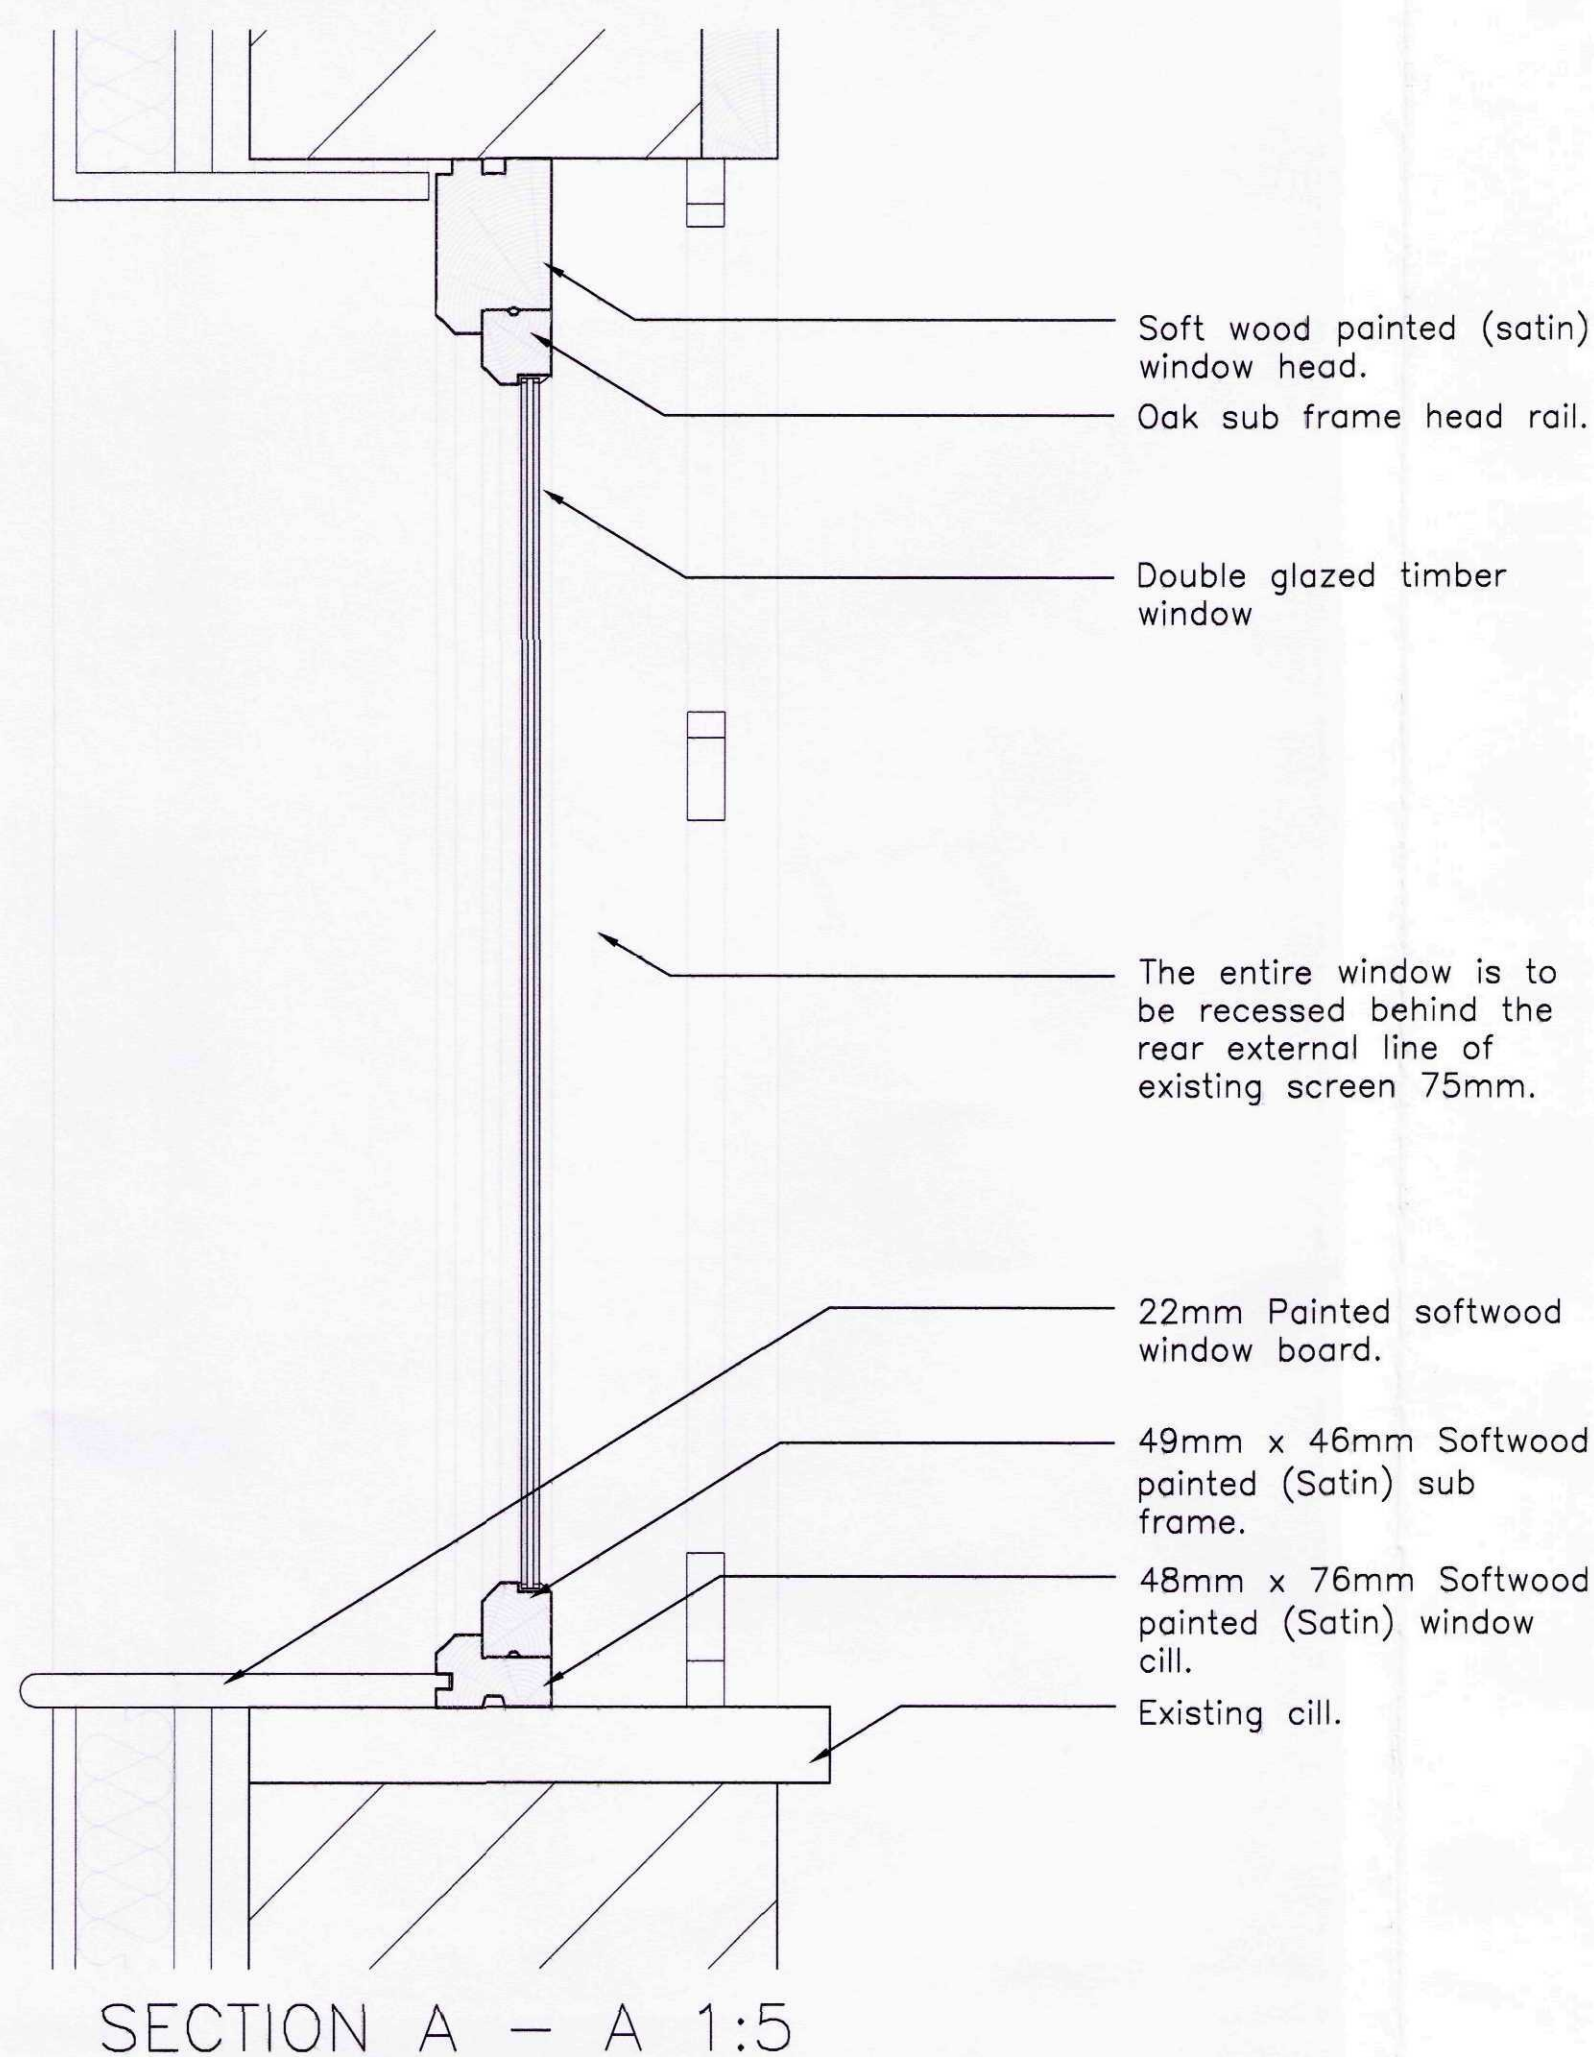

AMENDED PLAN
Ref. A1

Rev.	Date	Details	Drwn
A	14.07.11	Details amended for discharge of planning conditions.	AJC

RT
Ross Thain & Co. Ltd.
Chartered Surveyors - Architecture - Interior Design
20 Belton Street, Stamford, PE9 2EF
Tel: 01780 482483 Fax: 01780 752281
www.rossthain.co.uk

Job Title
**Martin's Farm
Postland
Crowland
Peterborough**

Scale: 1:10 Date: 17.01.11
Drawn: AJC
Drawing Title:
Window & Screen Details
Drawing No.
300-07-08 Revision **A**

DRAWING TO BE SCALED FOR PLANNING PURPOSES ONLY.
ALL DIMENSIONS TO BE VERIFIED ON SITE.
ALL DRAWINGS ARE THE COPYRIGHT OF ROSS THAIN & CO. LTD.

SHDC
Planning & Development
15 JUL 2011
Ref: CH96-11