ABBEY DEVELOPMENTS LTD

SITE: Kemp Street

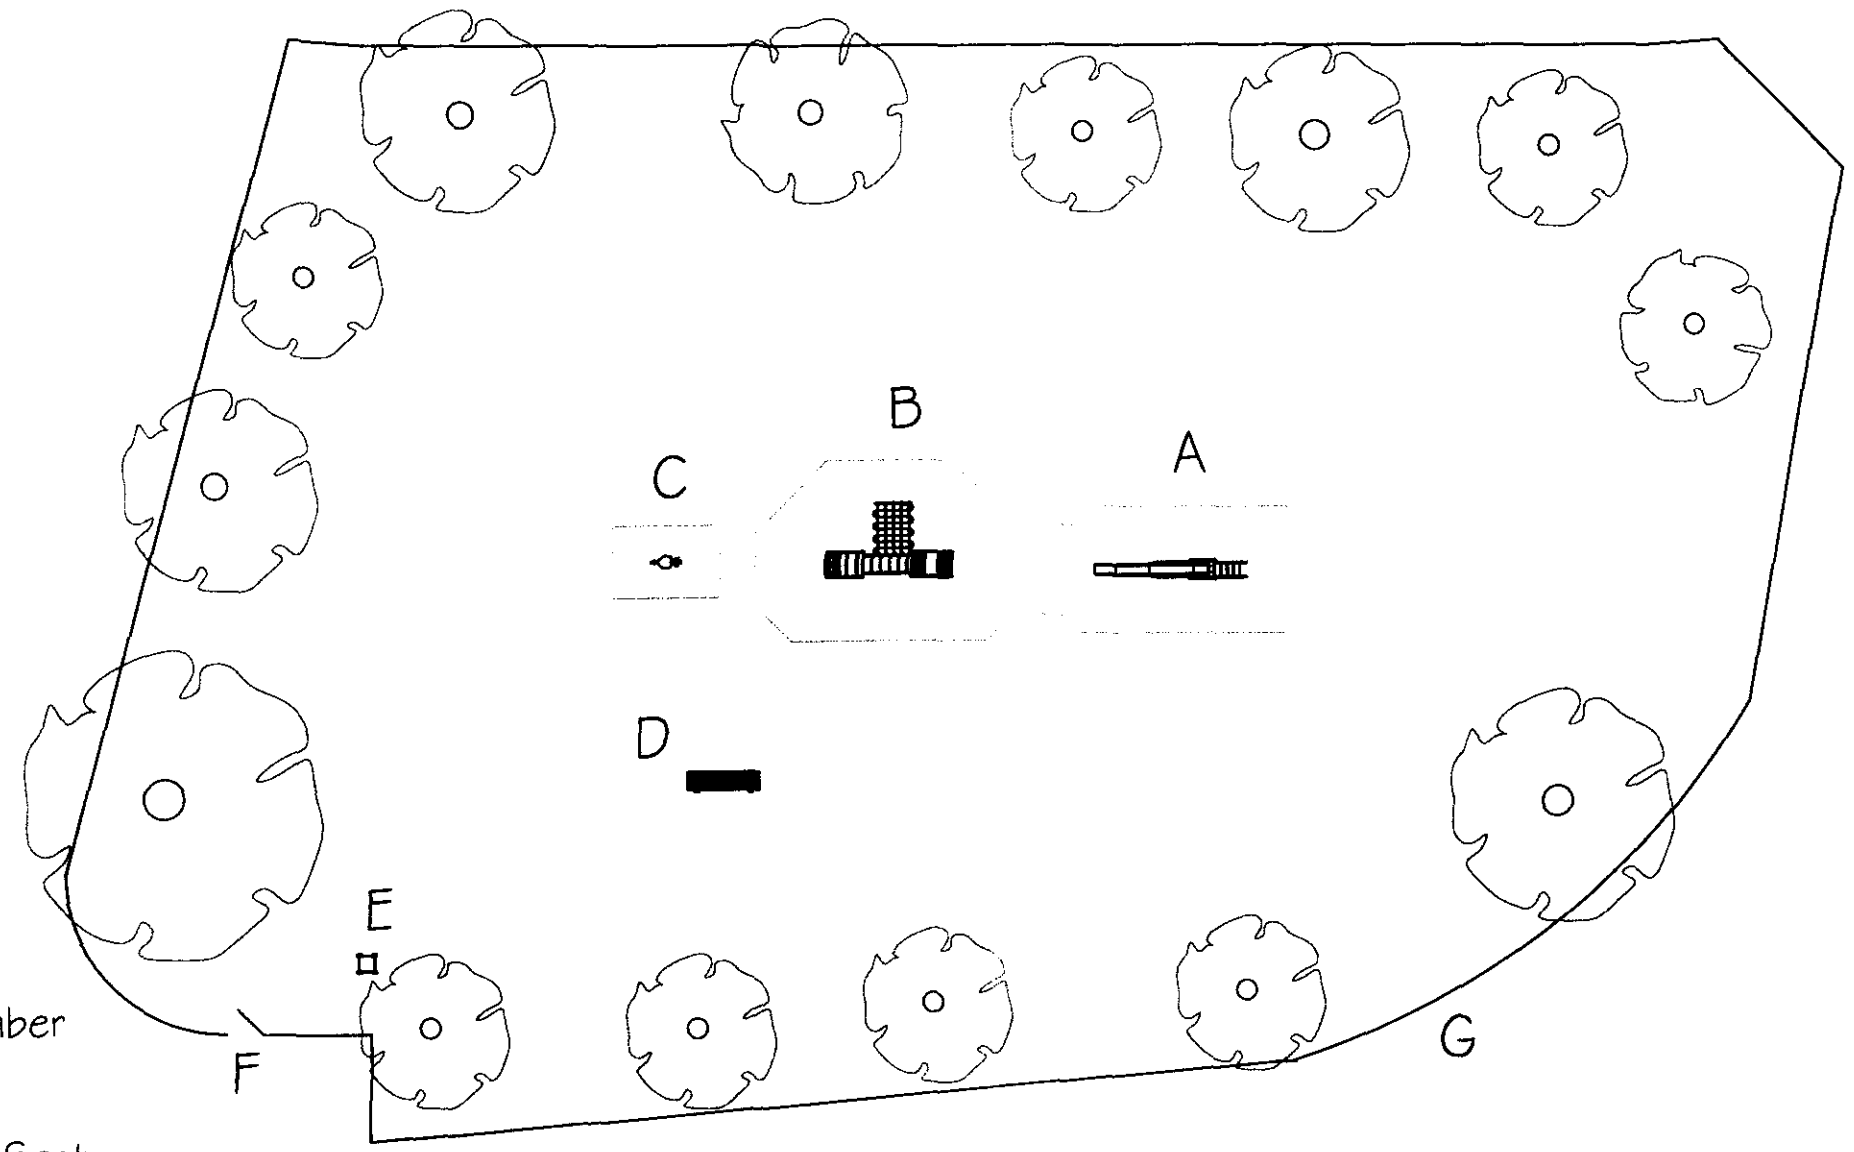

KEY:

A. Low Slide
B. Commando Climber
C. Speed Bike
D. Metal Cransley Seat
E. Metal Cransley Bin
F. Log Gate, Self Closing
G. Half Round Log Fencing

A3 Artists illustration drawn using Autocad R14. Do not use for installation purposes.

SOUTH HOLLAND DC
HOUSING & PLANNING
17 APR 2000
Ref: 0497/00

DETERMINED
PLAN

Wicksteed LEISURE
Ogby Street, Kettering, Northamptonshire, NN16 8YJ

Customer
ABBEY
DEVELOPMENTS LTD

Drawing Number
ISSUE1 29/03/00-4/12940-3812-17K

Scale NTS