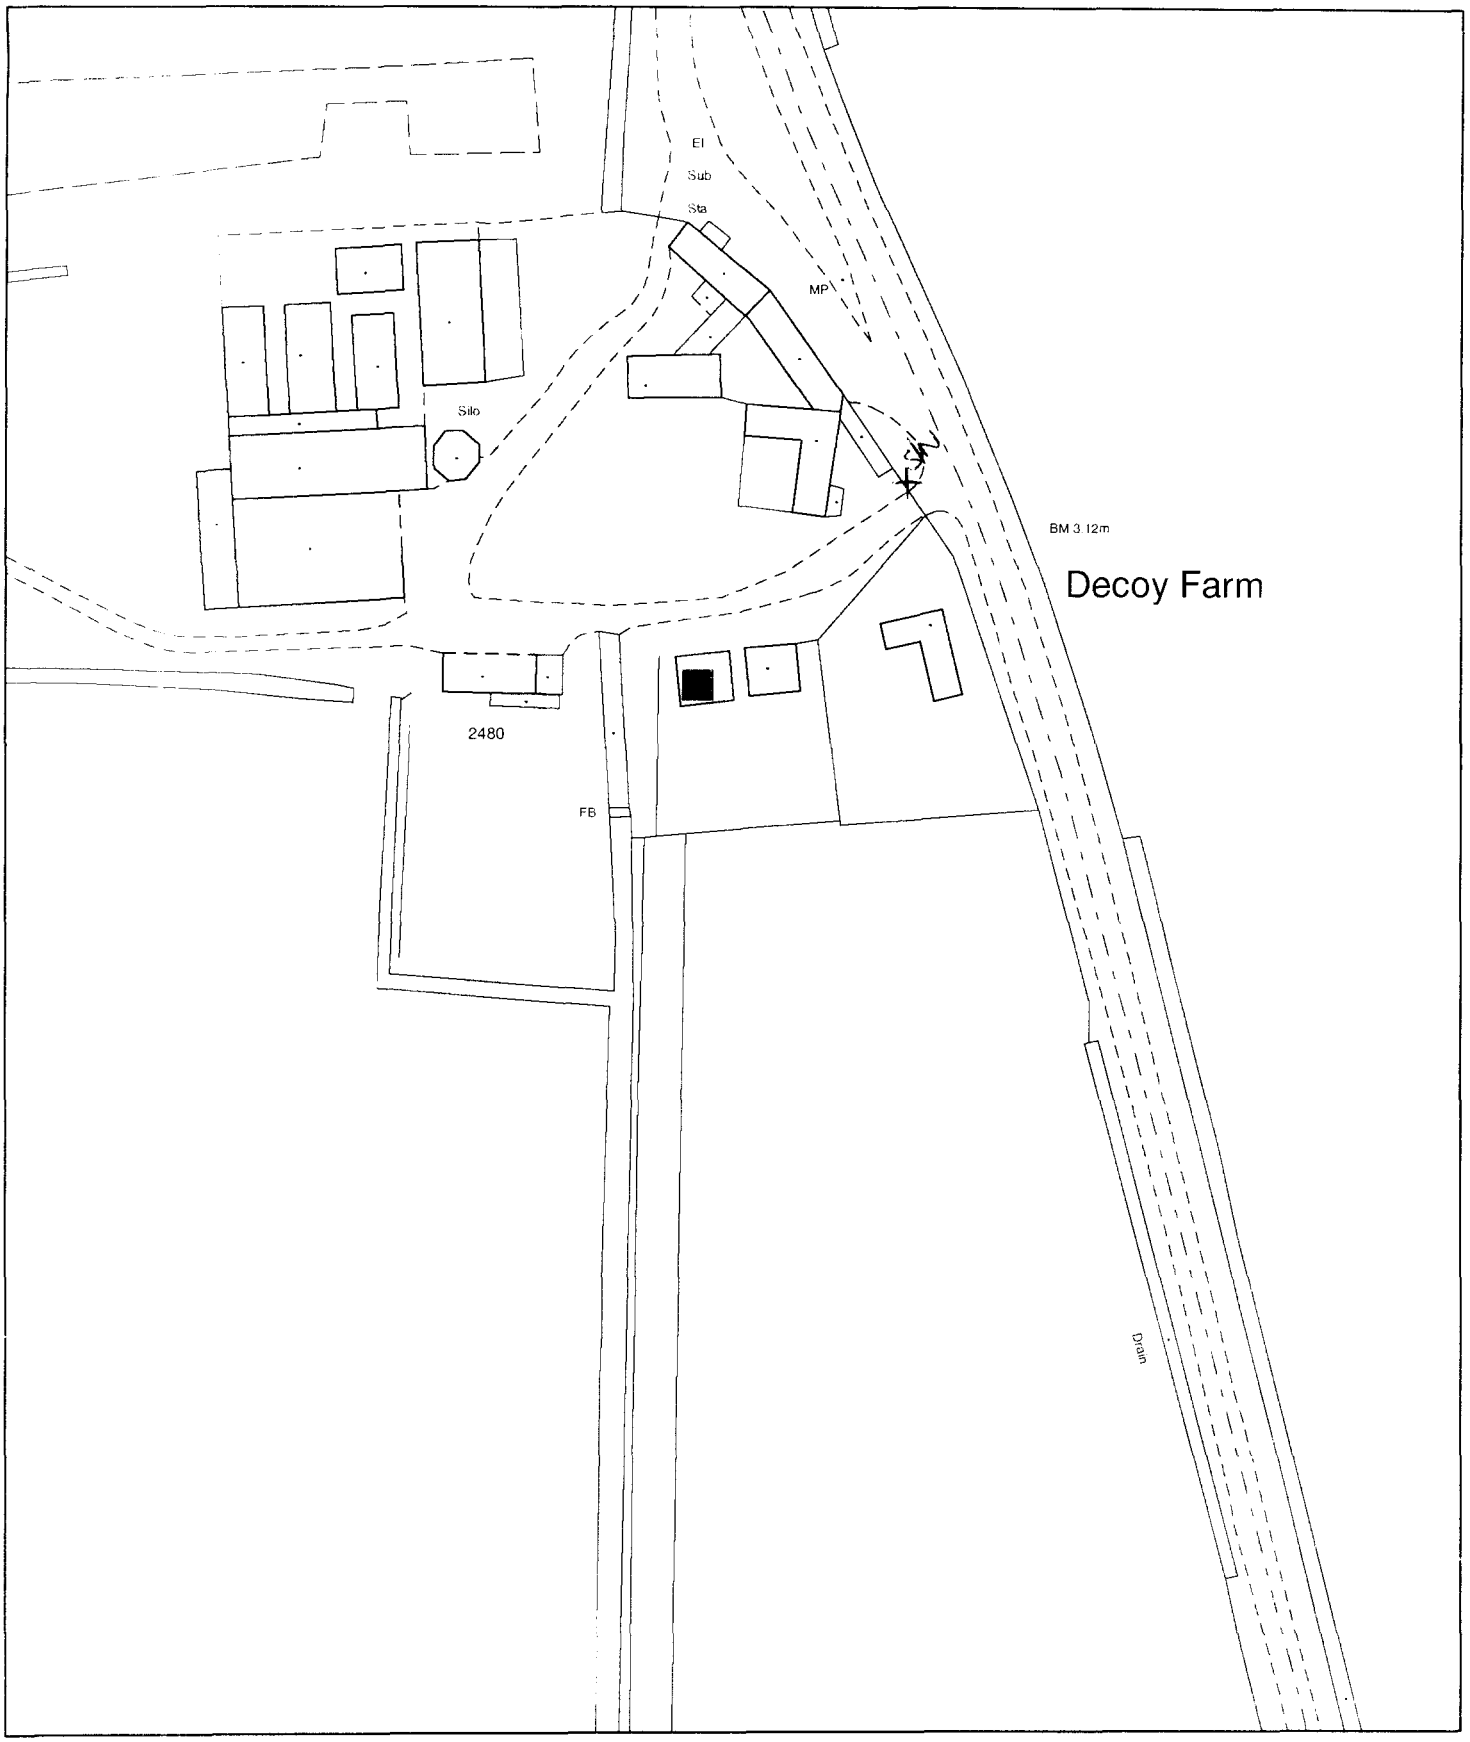


Planning Application Location Plan
Ward Member Notification


H02/0499/03

Scale: 1:1250

Planning and Development

Council Offices, Priory Road, Spalding, Lincolnshire
PE11 2XE

PLEASE DO NOT COPY THIS PLAN
This map is reproduced from Ordnance Survey material with permission of Ordnance Survey on behalf of Her Majesty's Stationery Office (c) Crown copyright. Unauthorised reproduction infringes Crown copyright and may lead to prosecution or civil proceedings. South Holland District Council LA079413 2003

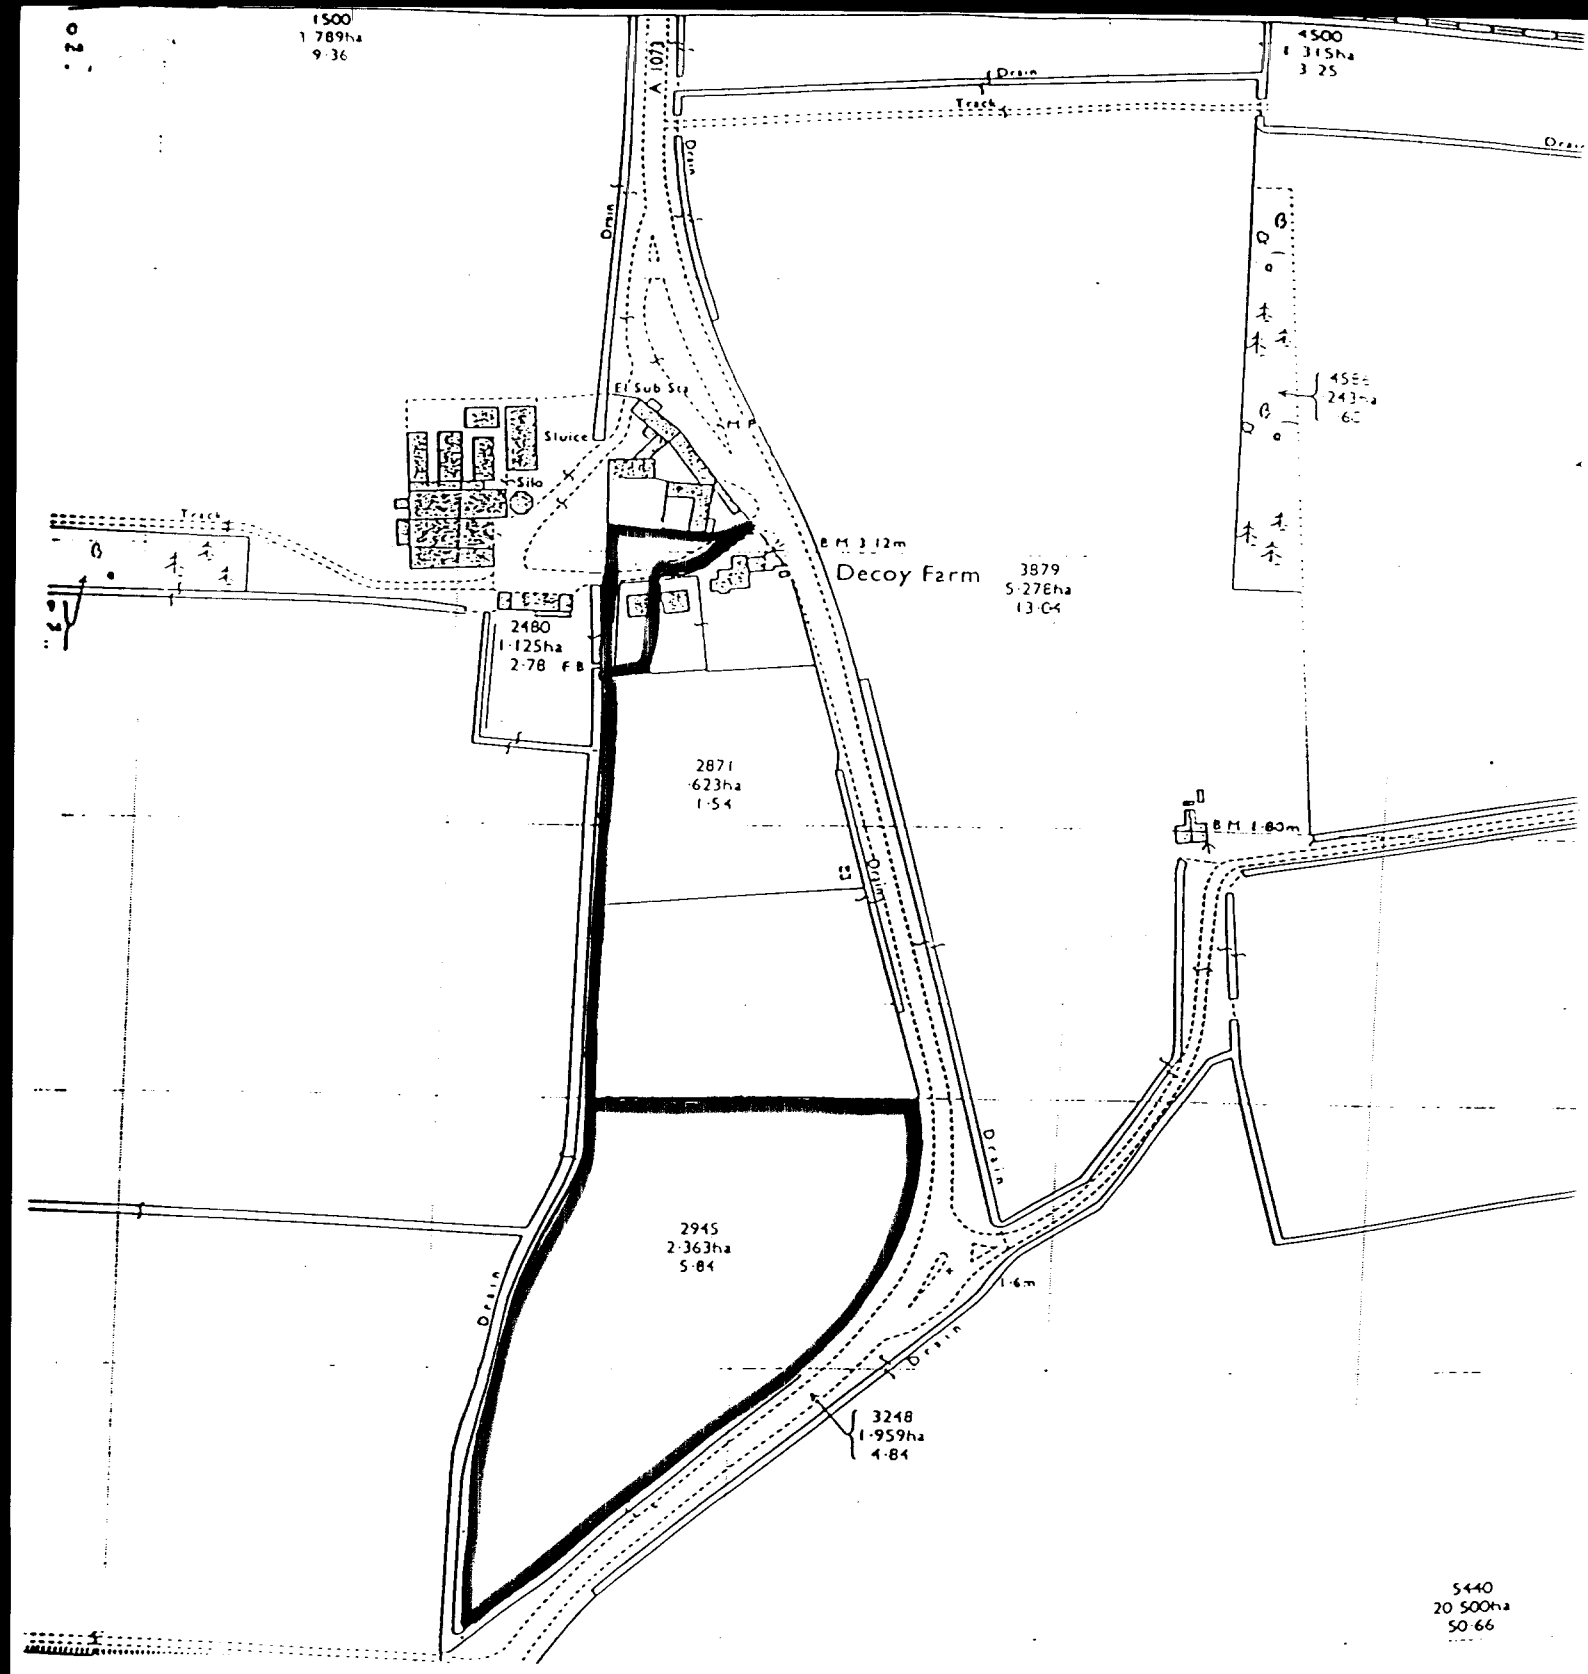

Title		
NO 2 DECOY FARM COTTAGES CROWLAND		
Ref TMMR	Date Sept 2001	Scale 1:2500

1 This plan is for identification only.
2 This plan is produced from the Ordnance Map with the sanction of the Controller of Her Majesty's Stationery Office. Crown Copyright reserved. Licence No. LS 77651

RH&RW CLUTTON
Chartered Surveyors Land Agents
EAST GRINSTEAD, WEST SUSSEX
RH19 3DF
Tel East Grinstead (01342) 410122

N

DETACHED PLAN