
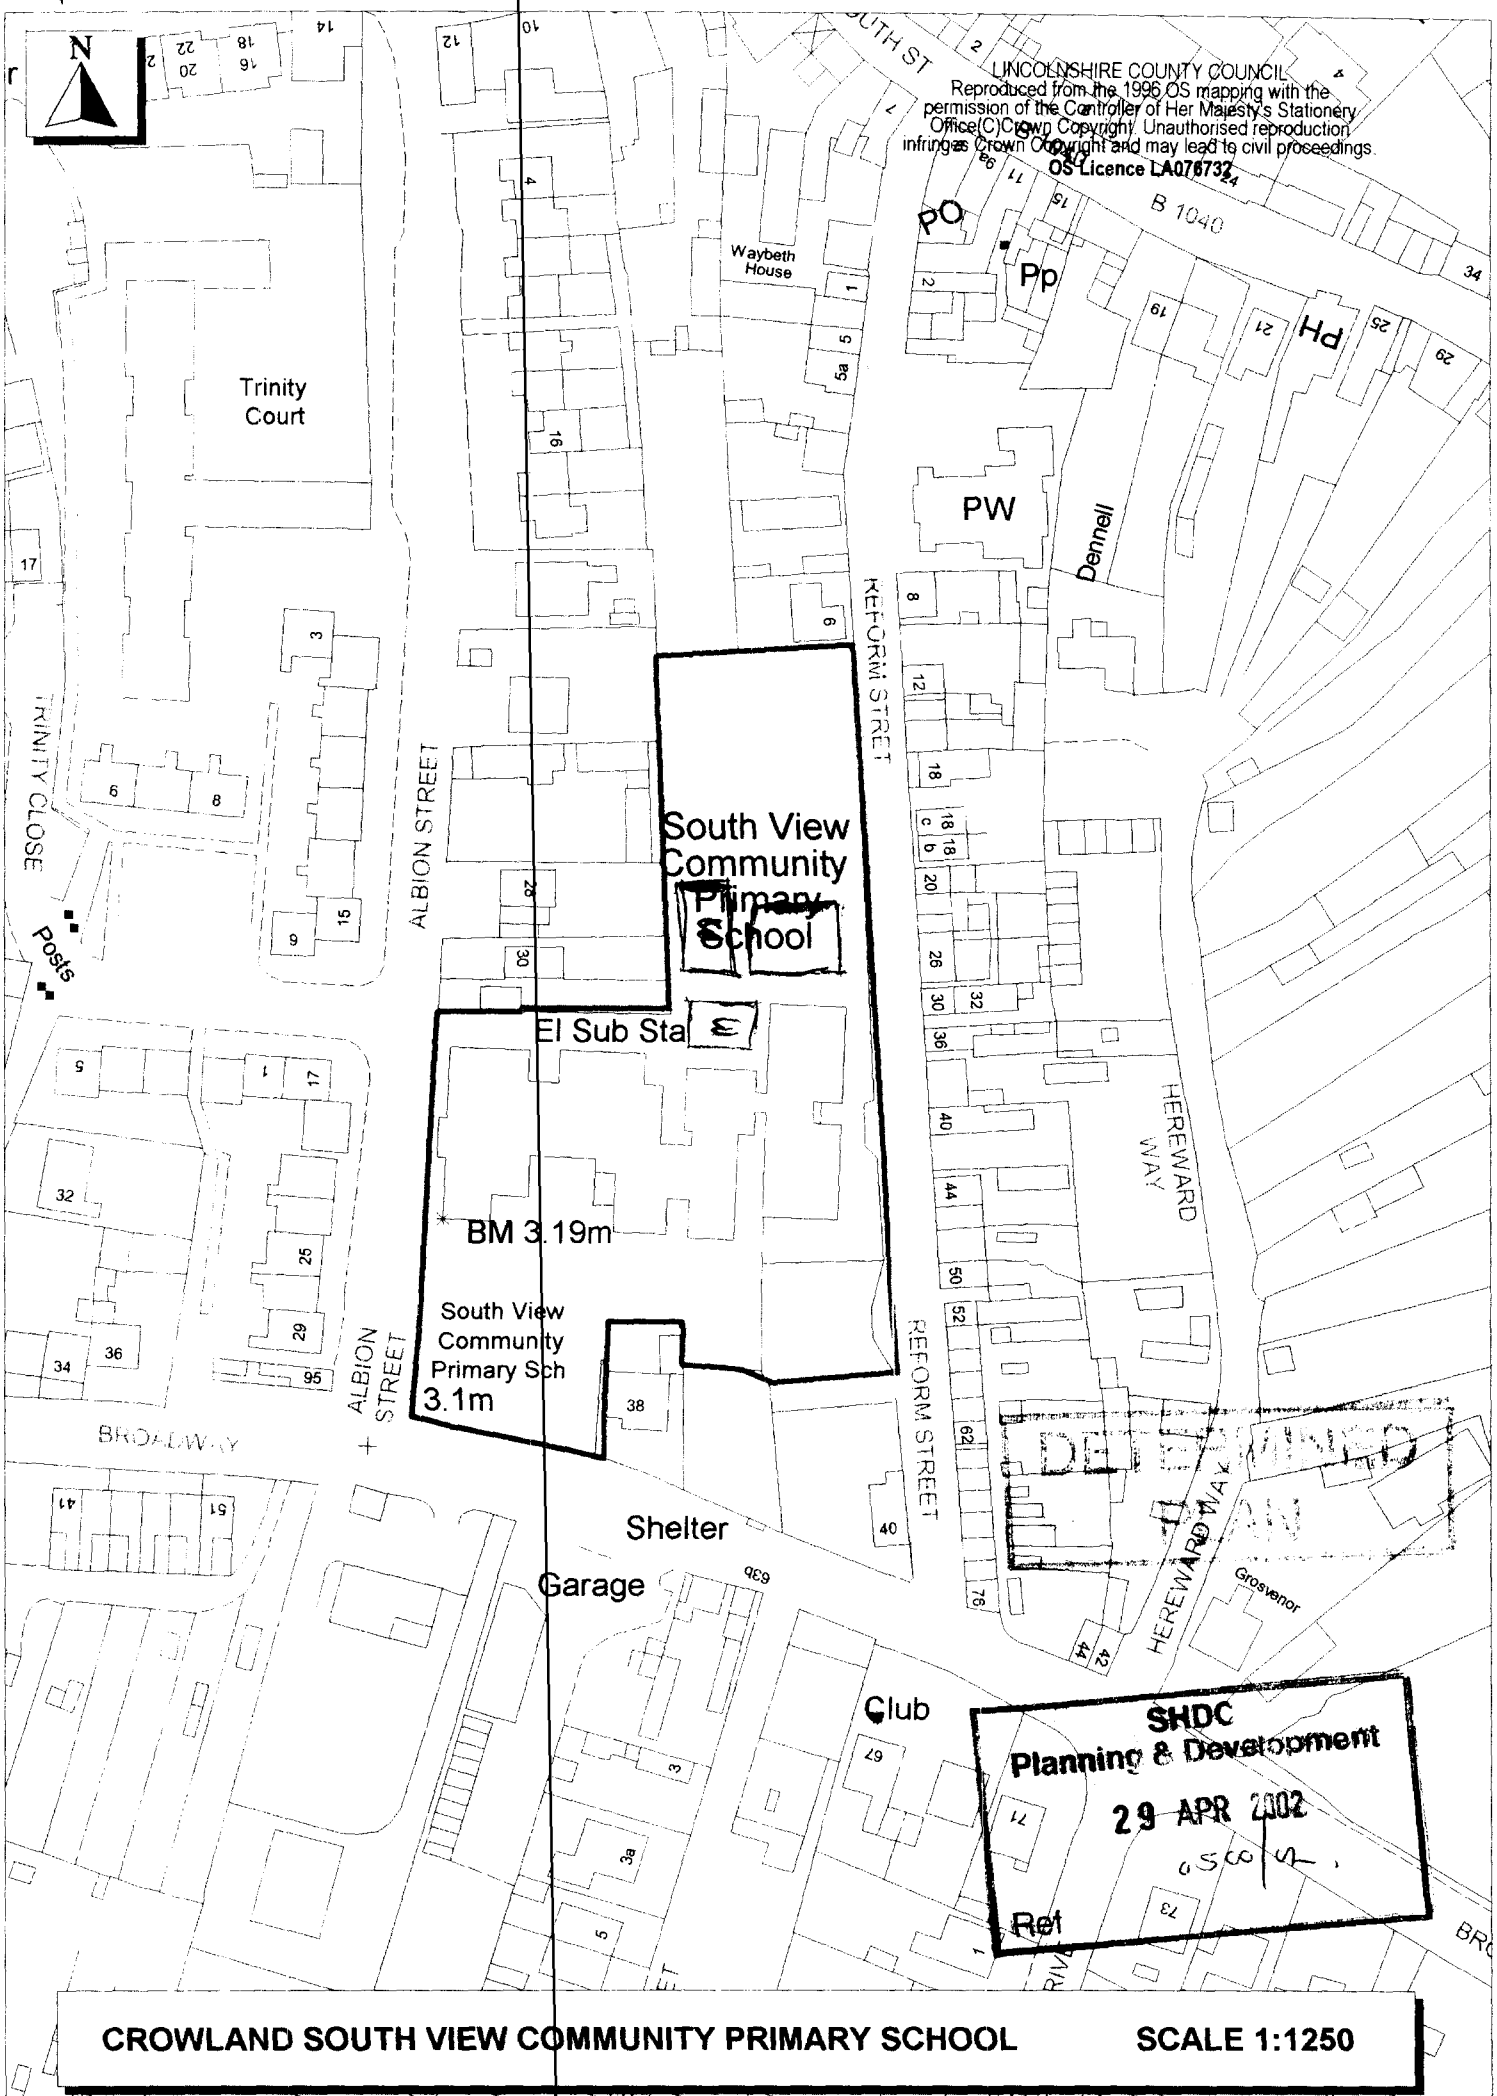


CROWLAND SOUTH VIEW COMMUNITY PRIMARY SCHOOL **SCALE 1:1250**

SOUTH VIEW SCHOOL
RETURN ST
CROOKLYNOD

15 MTRS

CARPET FLOOR

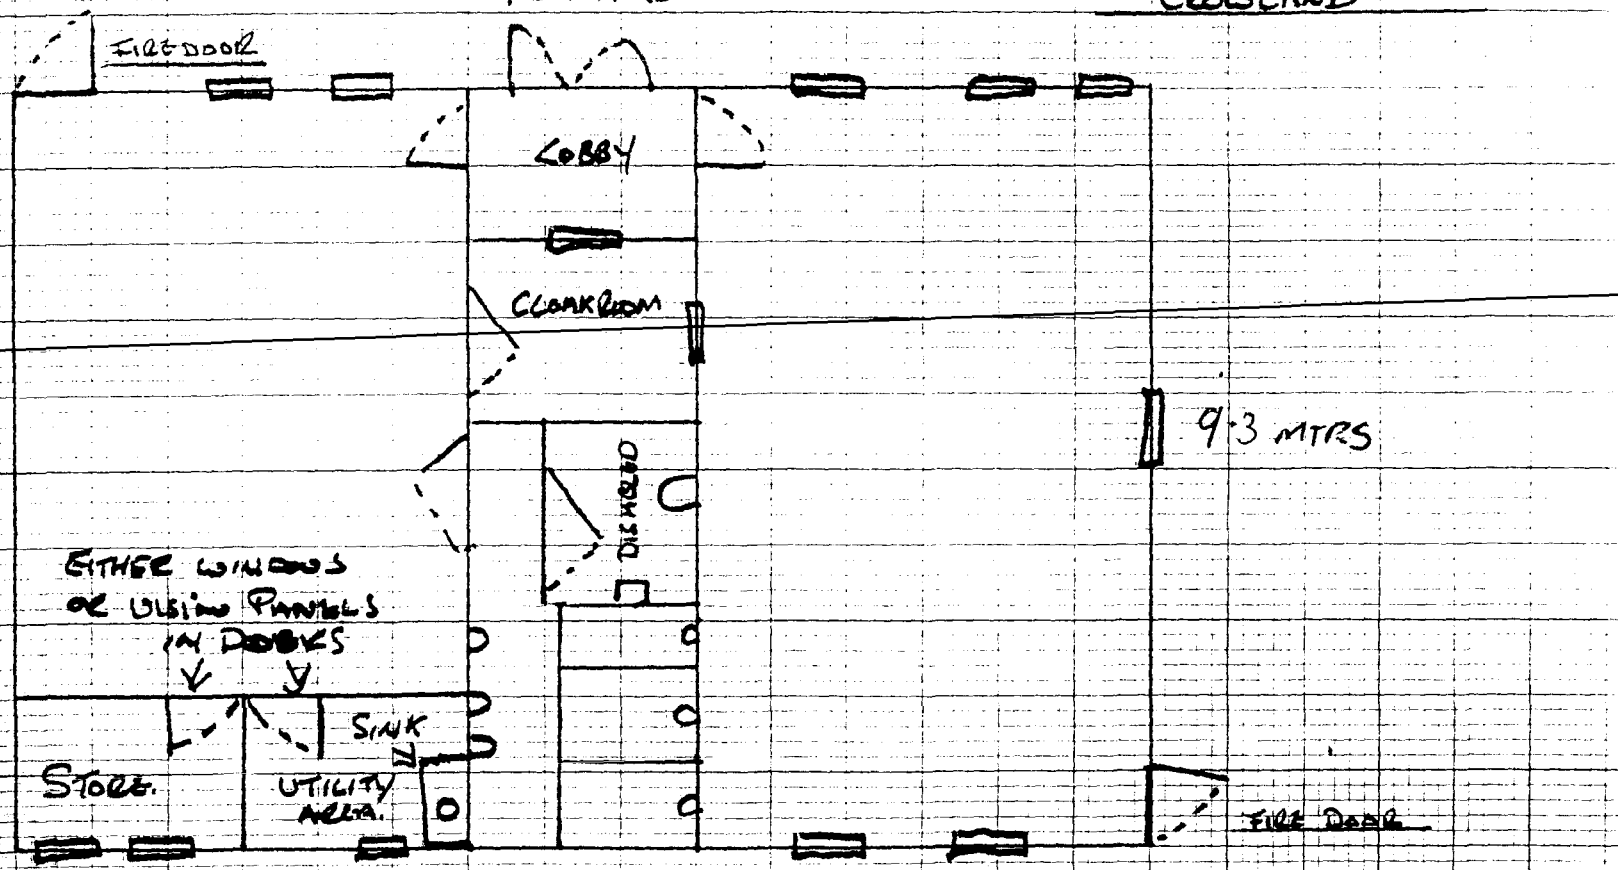

SHDC
Planning & Development
Rec
29 APR
Scale

DOORS TO BE ALTERED TO ENSURE DISABLED ACCESS


FIRE ESCAPE AND ENTRANCE RAMPS TO BE PROVIDED BY CUSTOMER

300mm from Bottom of Beam to Finished Floor Level

HEIGHT TO SUIT CUSTOMERS OWN REQUIREMENTS

FOUNDATIONS DESIGNED & CONSTRUCTED BY OTHERS
TO SUIT SITE CONDITIONS & SUPPORT LOADS INDICATED

DETAILS INDICATE MINIMUM REQUIREMENTS FOR
SITING OF MODULAR BUILDING

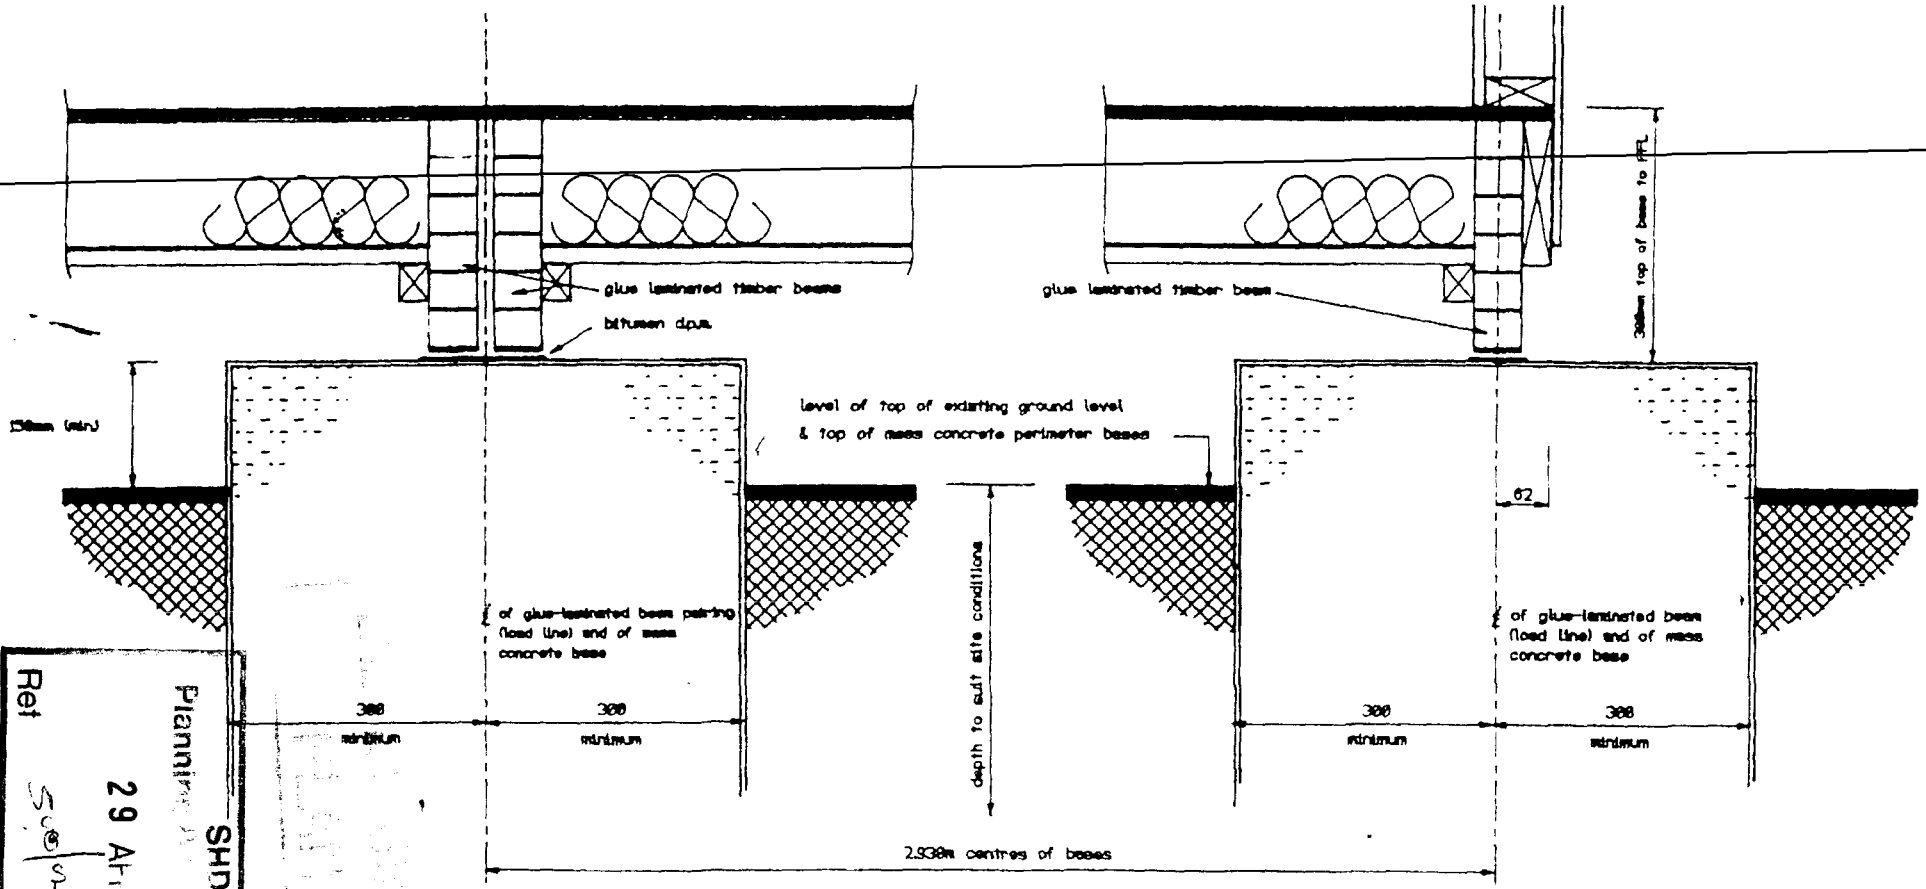


Section Thro' B - B

SHDC
Planning
29 Apr
Ref

Foundation Detail's

T.N.
S

Sleepers to run east west

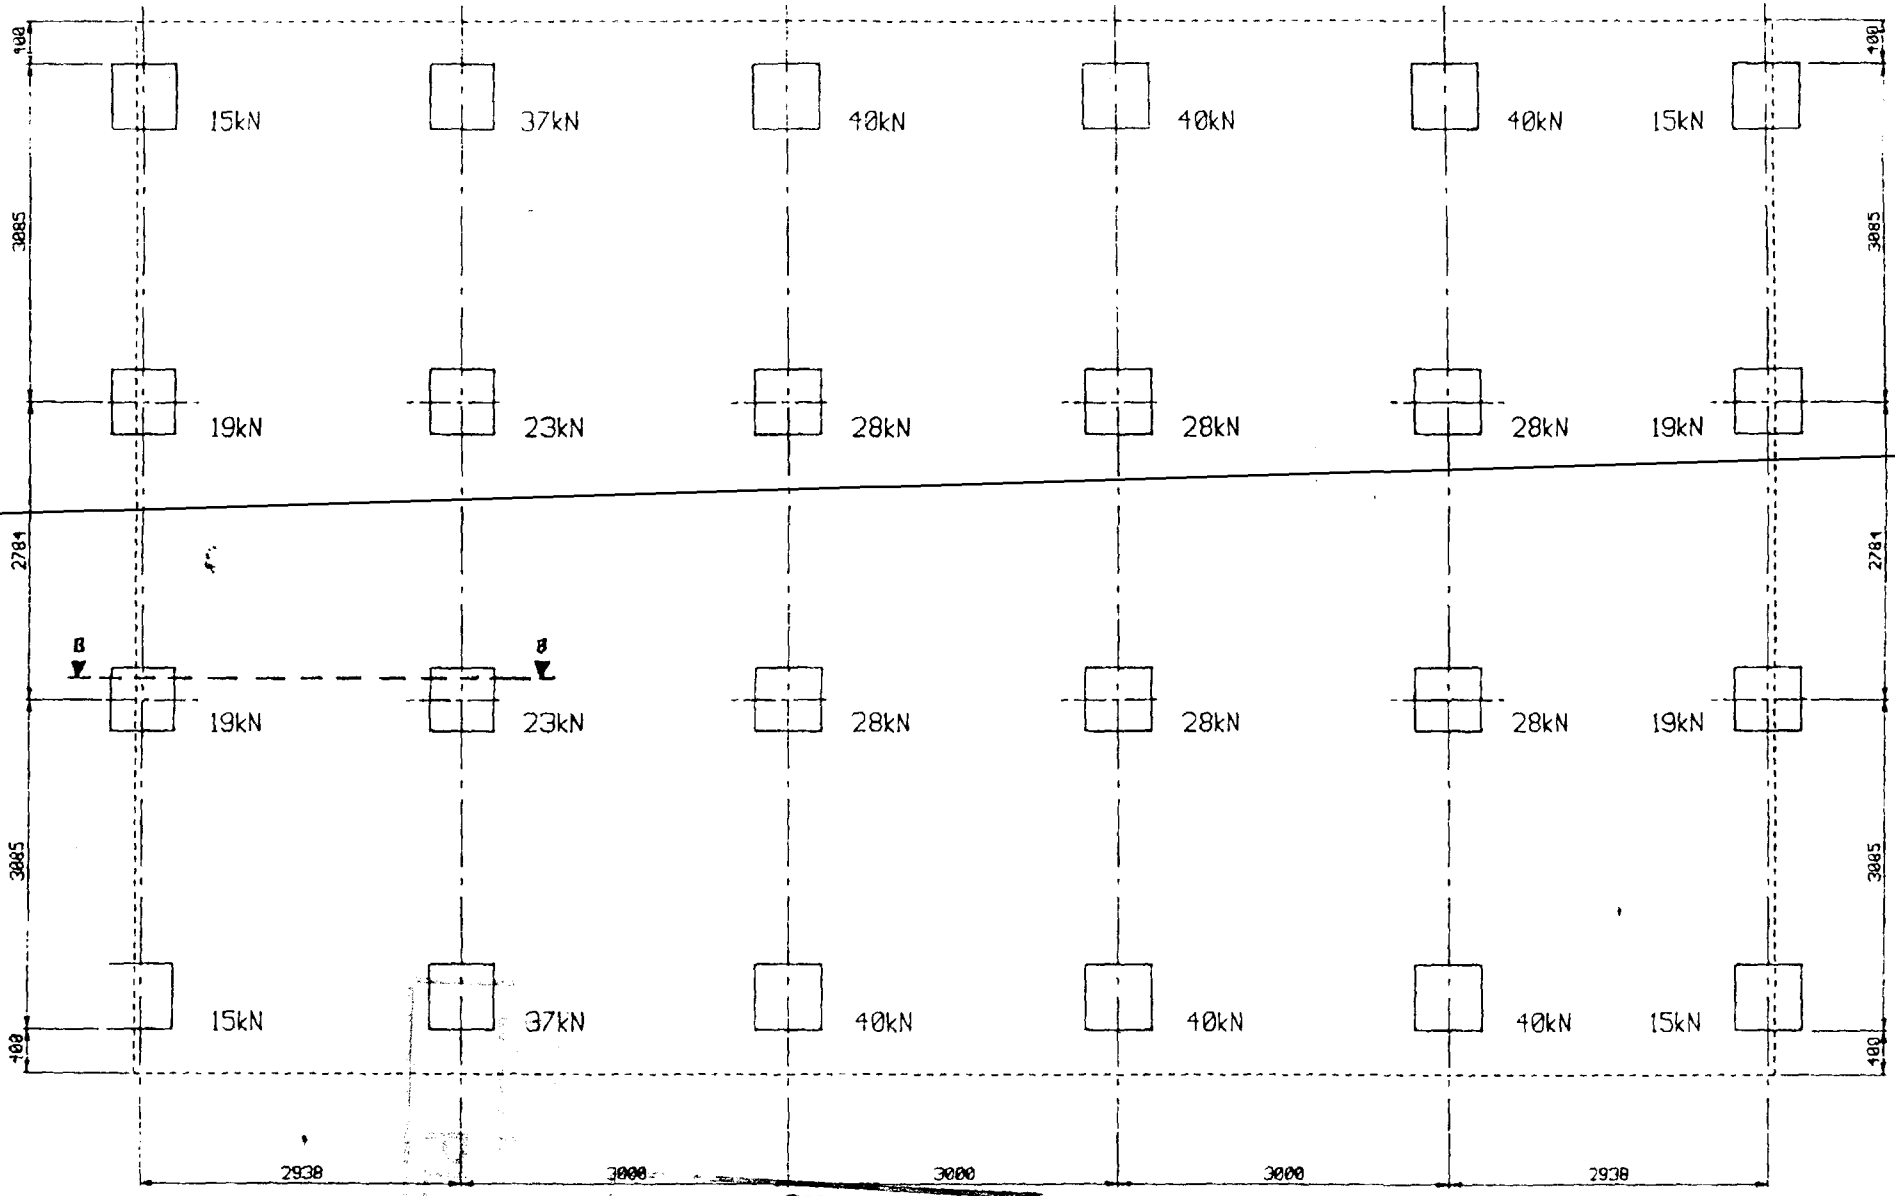

FOUNDATIONS DESIGNED & CONSTRUCTED BY OTHERS TO SUIT SITE CONDITIONS & SUPPORT LOADINGS INDICATED.

MINIMUM BASE SIZE (FOR UNIT SITING PURPOSES) 600 x 500mm.

BASES TO FINISH MIN. 150mm ABOVE GROUND LEVEL.

SHDC
Planning & Development
29 Apr
500/02
Ref

Cox Accommodation

Scale	1:50
Drawn	K O'L
Date	15/7/98
Drg No	EN/98/339/1