


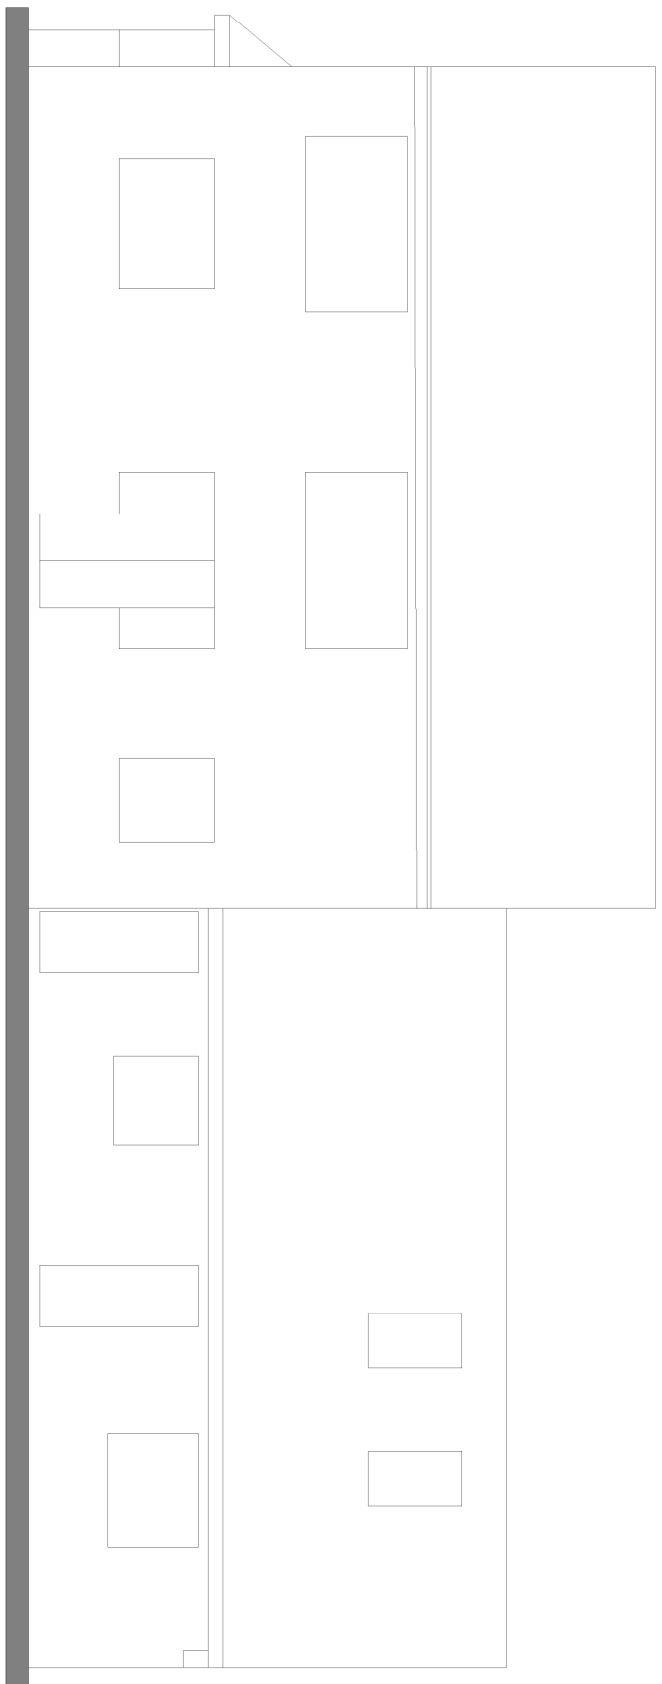
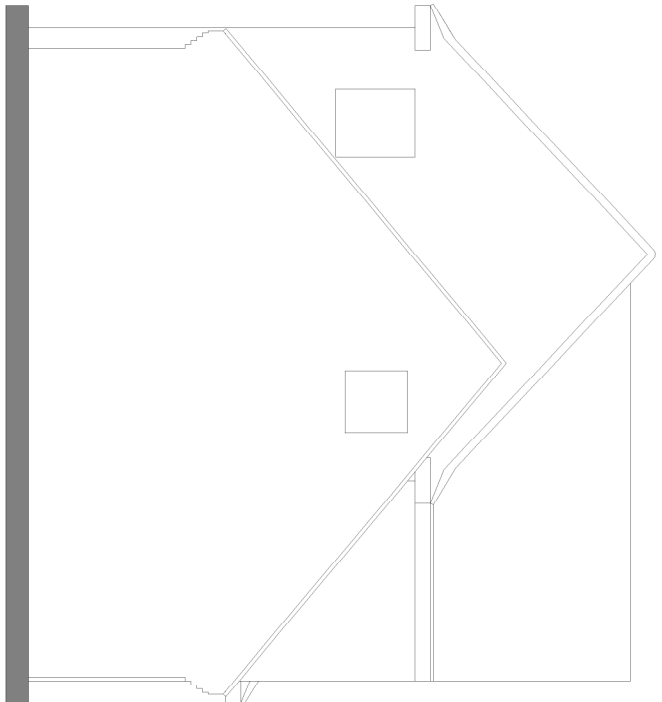


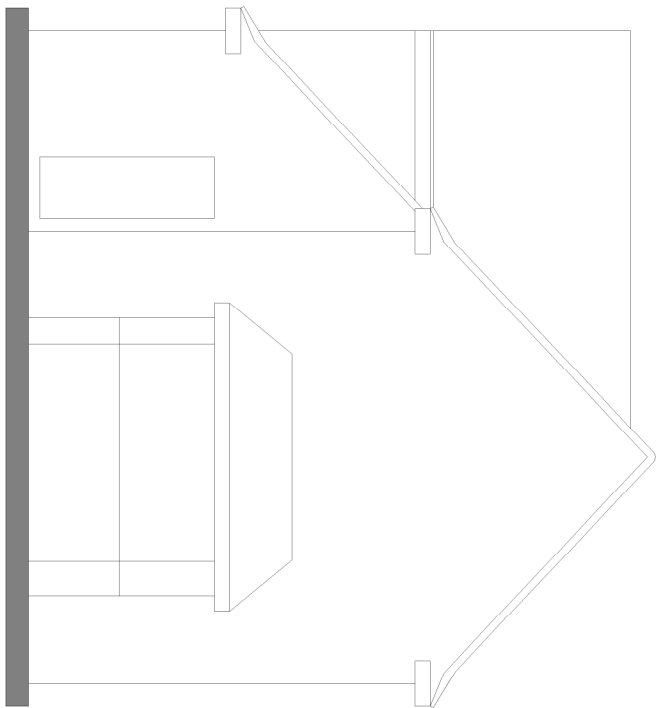

EXISTING ELEVATIONS

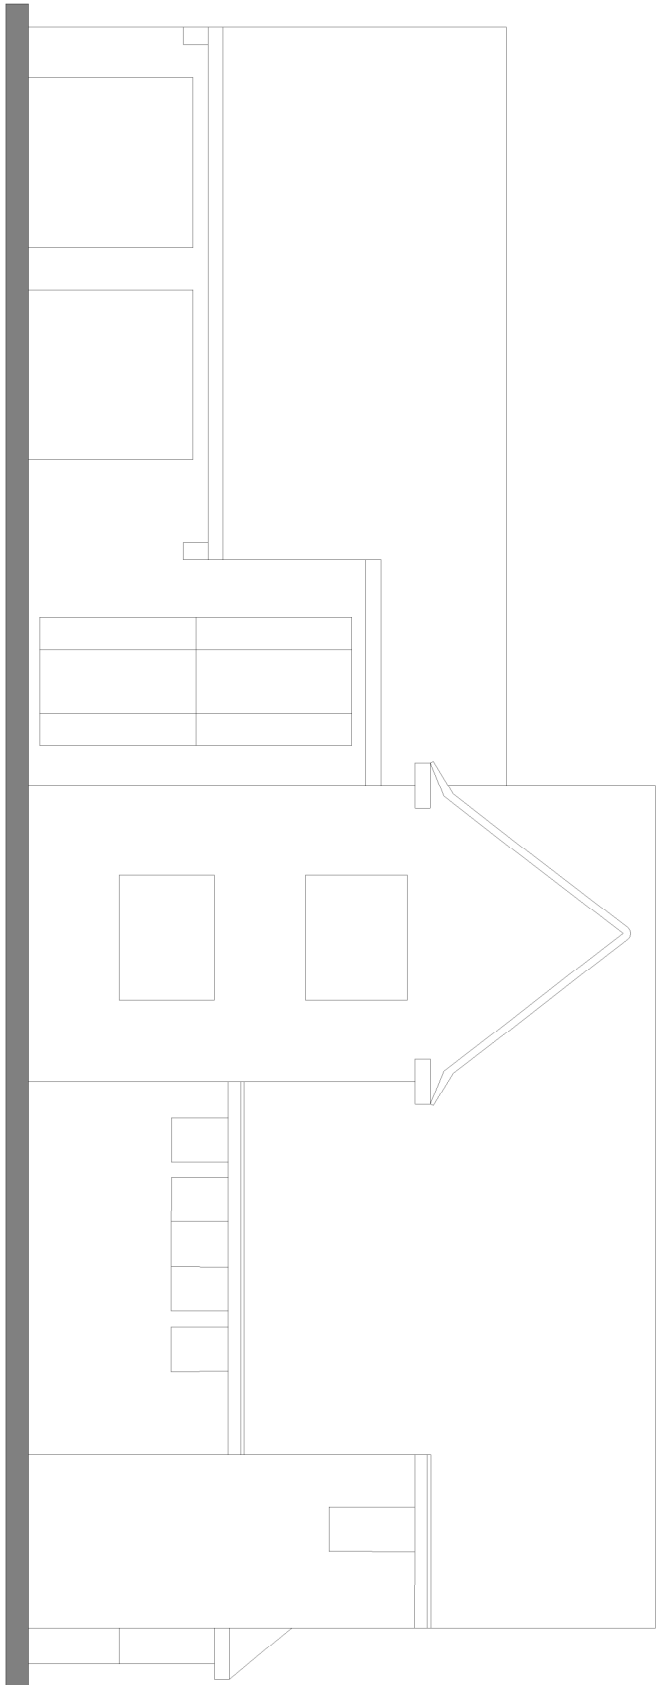

PROPOSED BLOCK PLAN

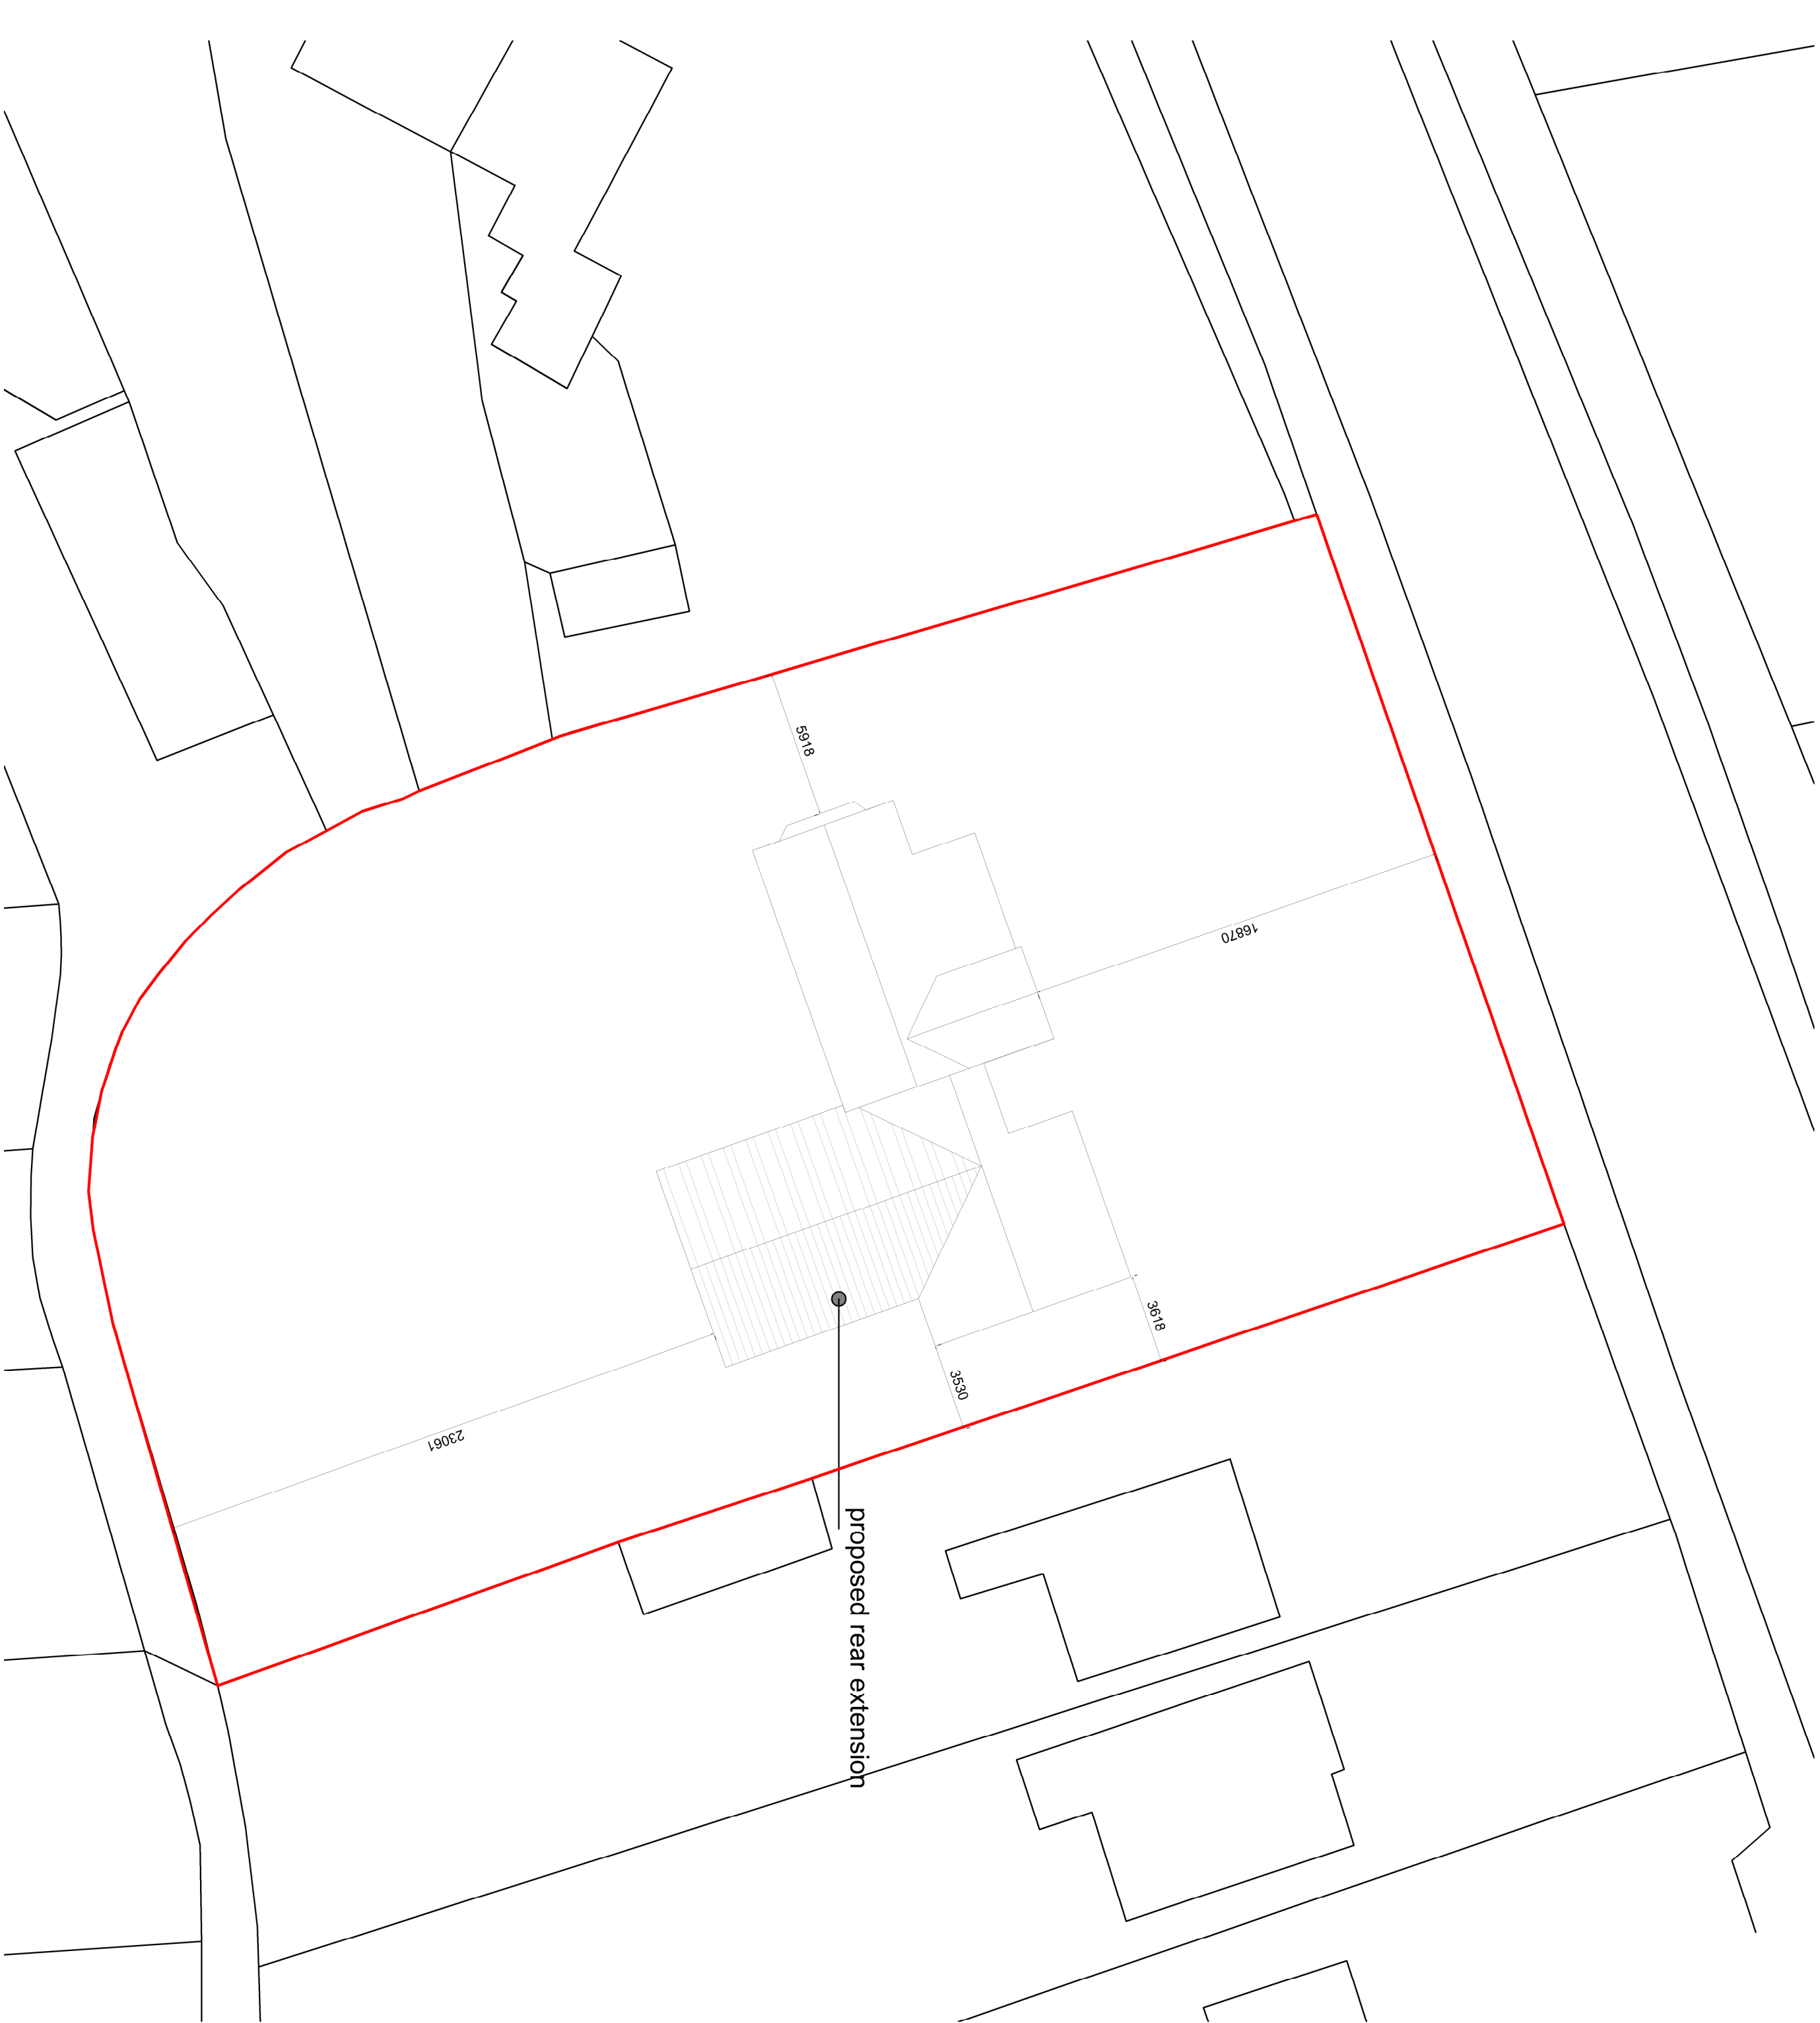

LOCATION PLAN

Revision	Date	Drawn	Description
----------	------	-------	-------------

Client	Mr & Mrs I Hirst
--------	------------------

Project	43 Postland Road, Crowland
---------	----------------------------

Drawing	Planning Drawing (block, location and existing elevation plans)
---------	---

Scale	1:50, 1:100, @ A1	Drawn	AWM	checked	TAC	Date	11/05/2016
-------	-------------------	-------	-----	---------	-----	------	------------

Trevor A Clay RIBA Ltd, 14 Old Fendike Road, Weston Hills, Spalding, Lincs. PE126DD	07778 597975	trevor@tacarchitects.co.uk
---	--------------	----------------------------