
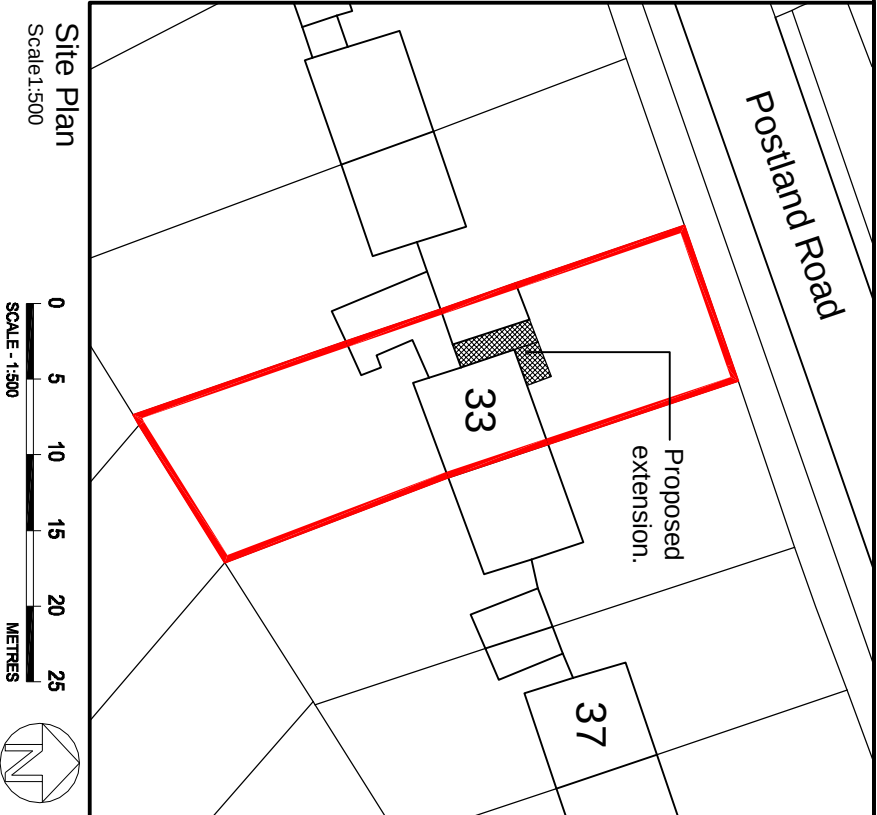
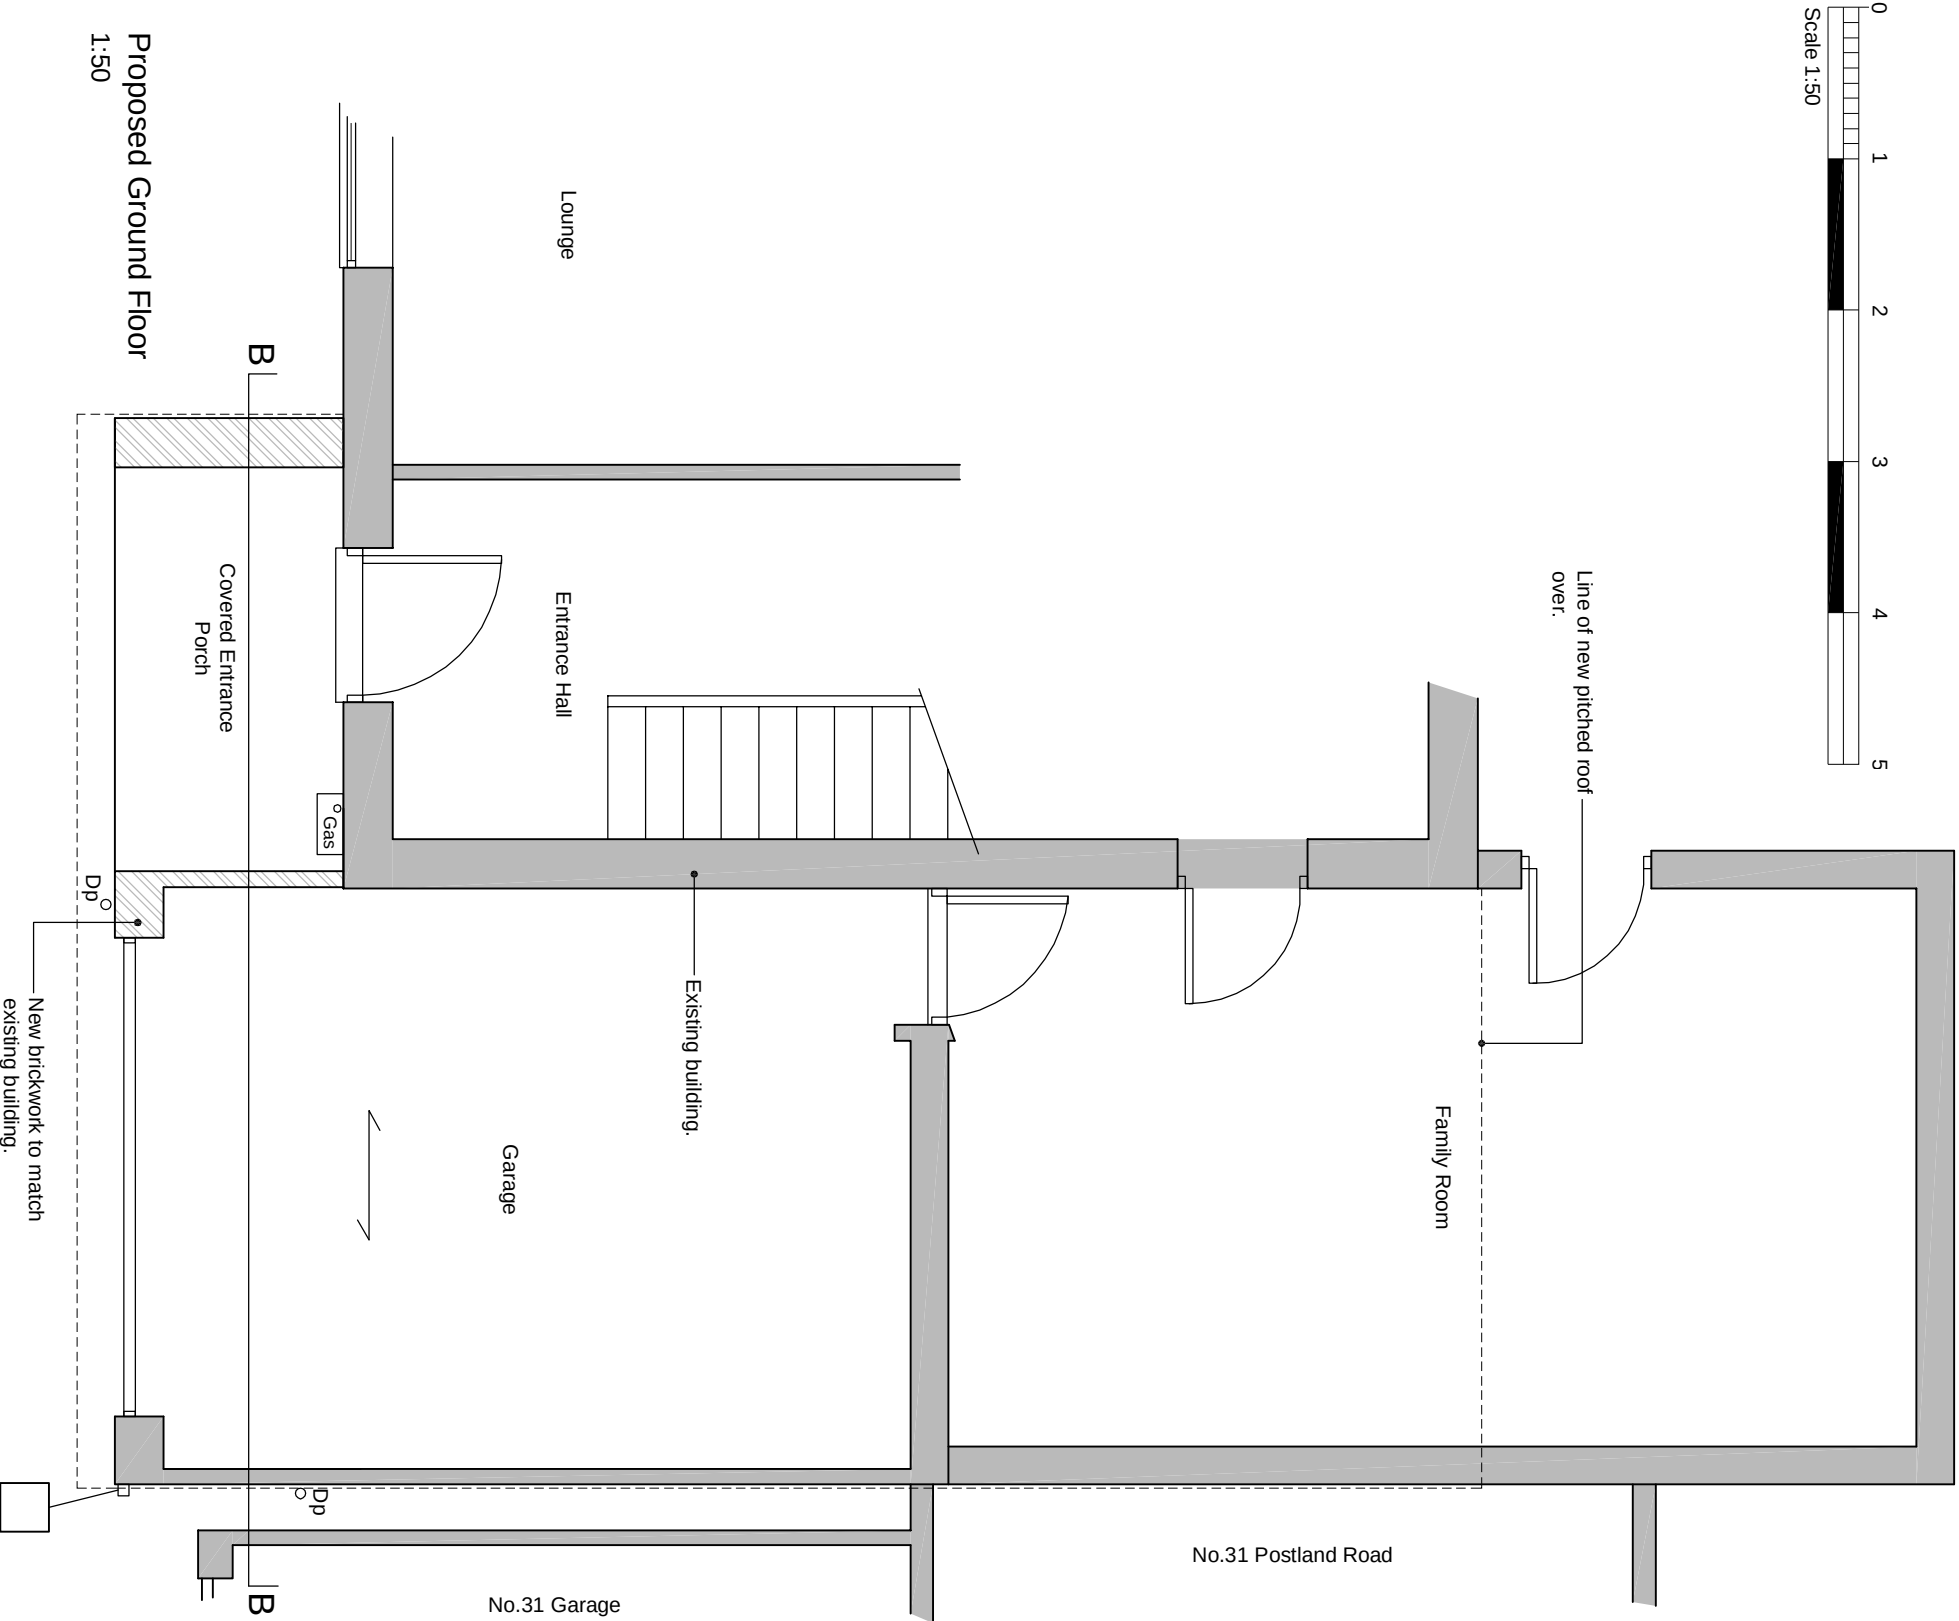


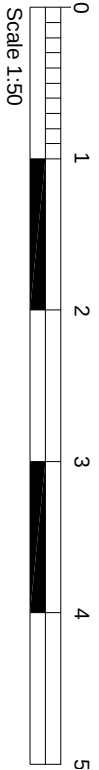

The contractor is to check all dimensions on site and report any discrepancies to the architect. All rights described in chapter IV of the copyright, designs and patents act 1988 have been generally asserted

Project
33 Postland Road, Crowland,
Garage & Porch Extension.

Drawing
Site Plan & Proposed Plan.

Scale	Date
1:50 & 1:500@A3	November 2016
Number	Rev.
33P-C-002	A