



THIS DRAWING IS FOR THE
PURPOSE OF OBTAINING
PLANNING PERMISSION ONLY

CDM NOTE:


The design has been undertaken as far as possible to avoid risks to health and safety or to reduce and control the effects of any unavoidable risks.
All relevant information identifying the unavoidable risks has been passed to the planning supervisor for inclusion in the Health & Safety plan.
The Health & Safety plan will be issued by the planning supervisor with these drawings.

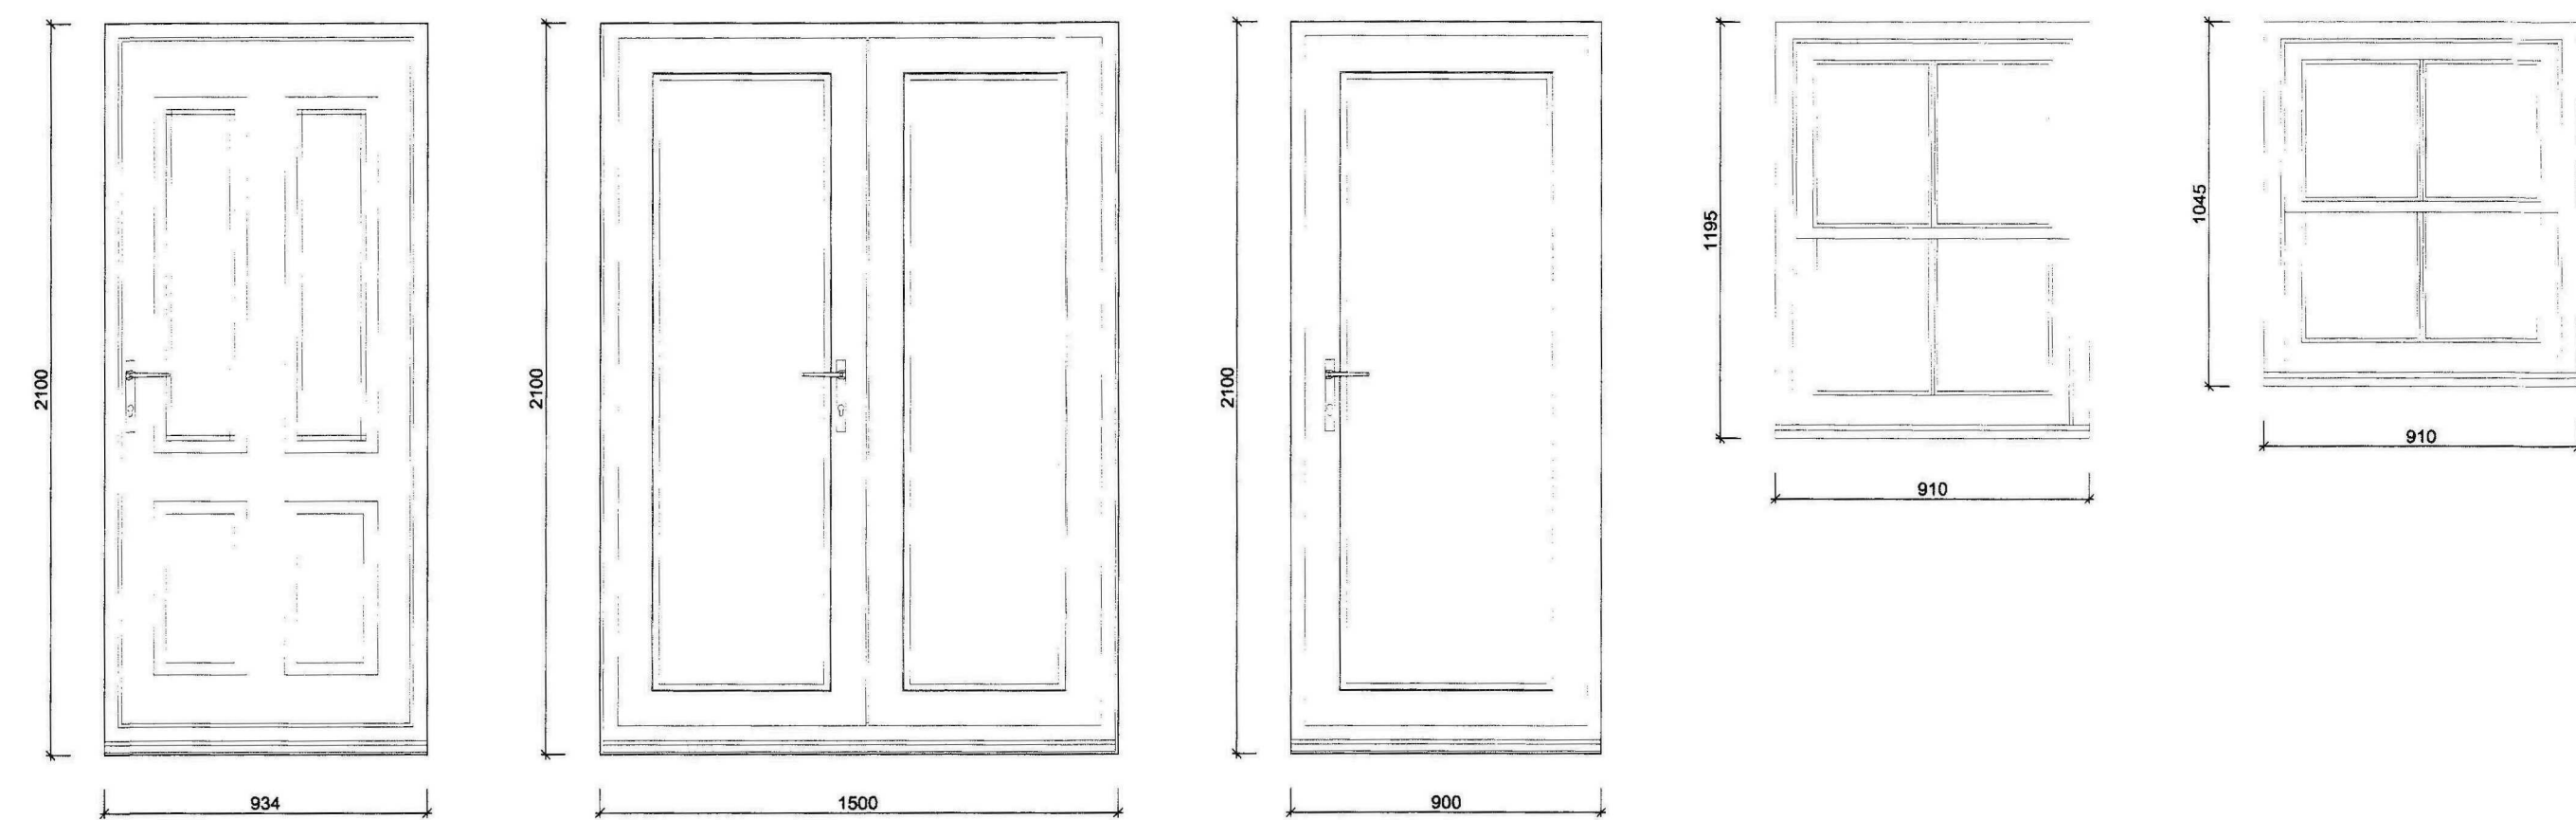

Door & Window Elevations 1:20

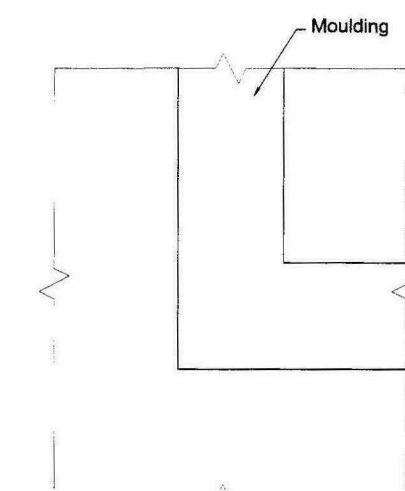

Elevation

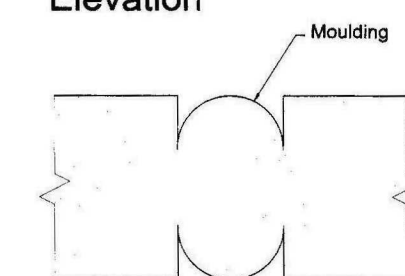


Plan


Door Moulding 1:2




Door, Door Head & Step Elevations 1:20

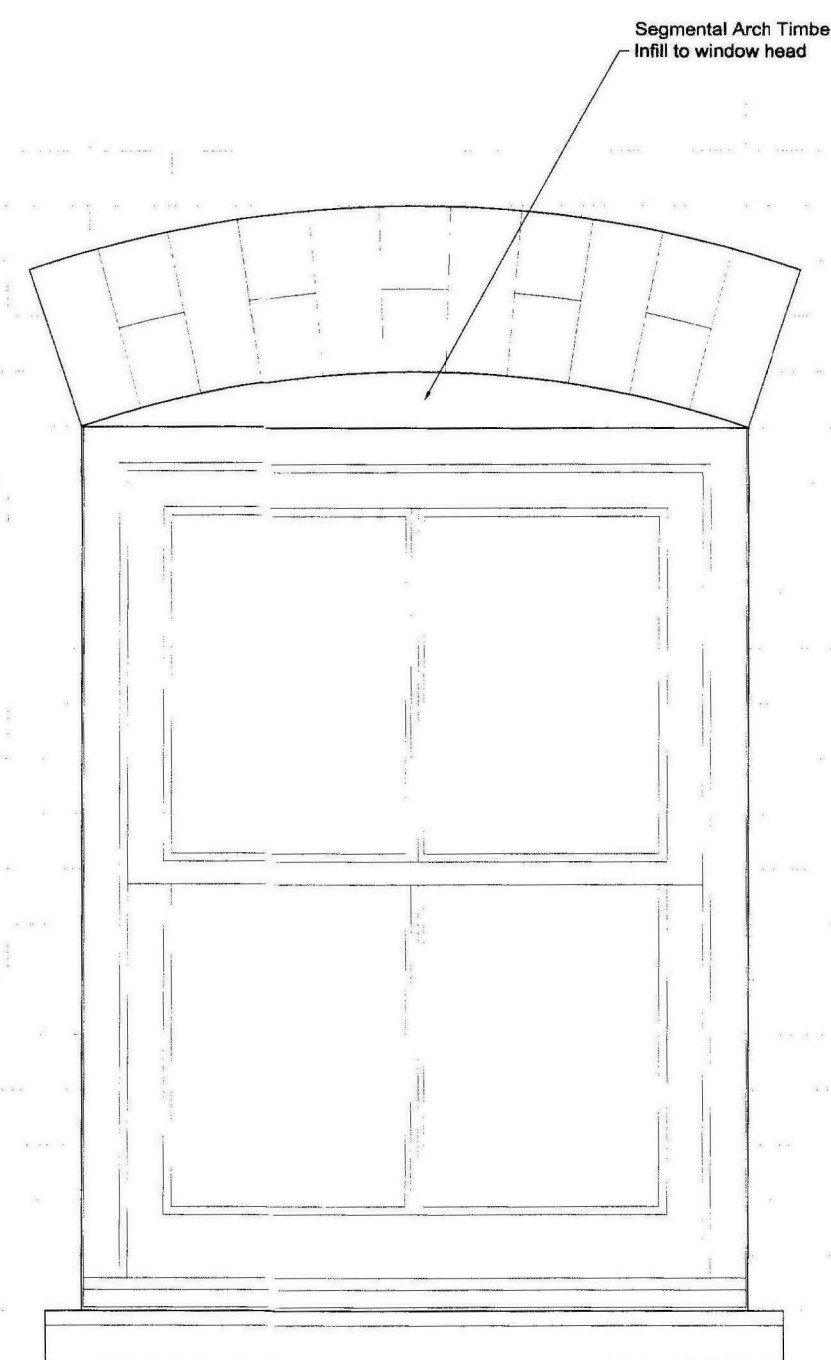

Window Detail Elevation 1:10

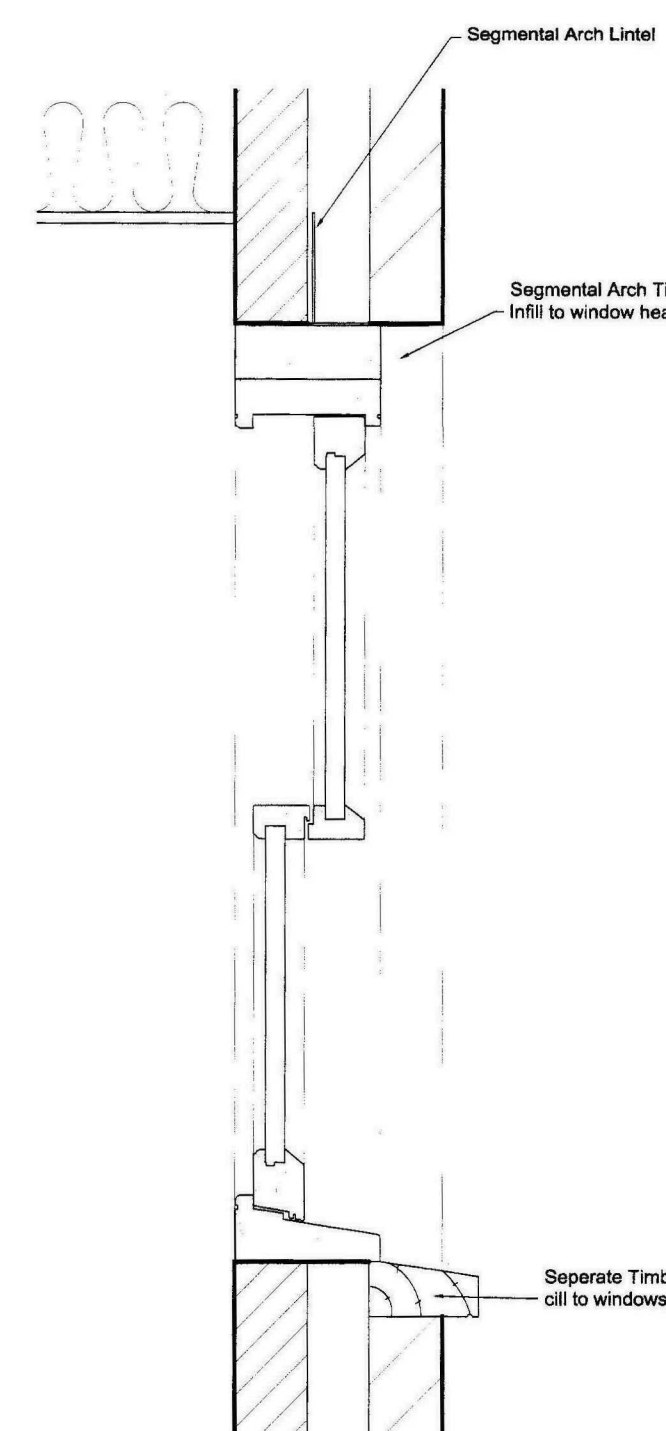

Window Section

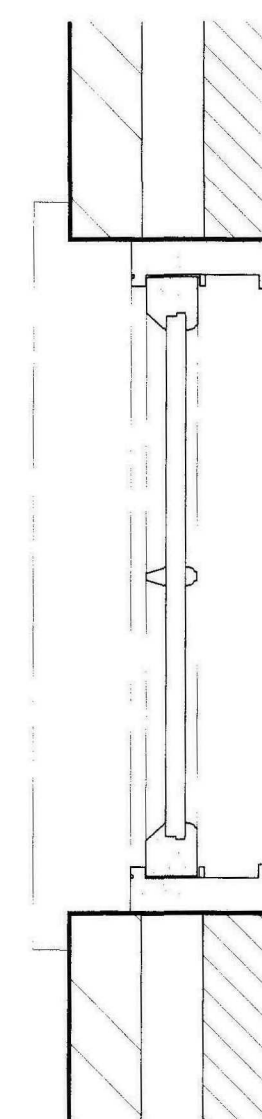

Window Plan

APPROVED PLAN
A1

SHDC
Planning & Development
12 JUL 2010
Ref: 0508-10

B	JB	Window amendments, mouldings added	06-07-10
A	JB	Window & door amendments	01-07-10
Rev.	By	Notes	Date

rdc
Robert Doughty
Consultancy

32 High Street, Helpringham
Sleaford, Lincolnshire NG34 0RA
Tel: 01529 421648
Fax: 01529 421358
Email: admin@rdc-landplan.co.uk
Web: www.rdc-landplan.co.uk

Client: N Pepper			
Project: Replacement Dwelling, 59 South Street, Crowland			
Drawing title: Planning Details			
Drawing No. 844-02-01-PD01	Rev. B	Drawn j.r.b.	
Scale 1:2, 1:10 & 1:20 @ A1	Date 03-06-10	Checked	

All measurements should be checked against on site conditions and any discrepancies should be brought to the attention of the Robert Doughty Consultancy.