


## Revision/Issue Notes:

Rev: Notes: Issue Date: By:  
C Outline reviewed. 02.06.26 GD

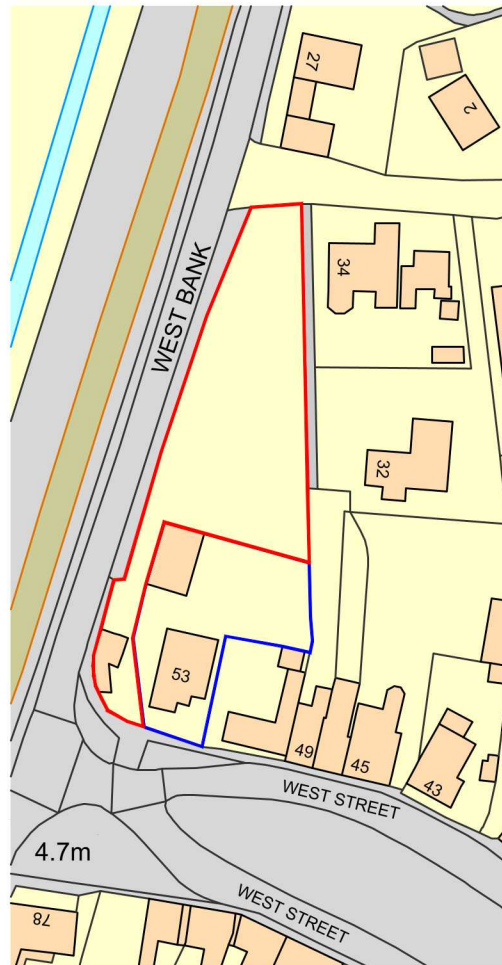

Ordnance Survey, (c) Crown Copyright 2025. All rights reserved. Licence number 100022432

## Project Name:

Single New Build  
Dwelling

## Project Address:

Land to Rear of  
53 West Street,  
Crowland, PE6 0EE

## Client:

Mr Woodroffe

| Project: | Drg No: | Revision: |
|----------|---------|-----------|
| 1888     | 05      | C         |

## Drawing Title:

Location Plan

| Scale: | Paper size: |
|--------|-------------|
| 1:1250 | @A4         |
| Drawn: | Checked:    |
| GD     | NF          |

## Issue:

PLANNING

Drawing to be scaled for planning purposes only. All dimensions to be verified on site. All drawings are the copyright of RTK Stamford Ltd.

## Location Plan

Scale 1:1250

Visual Scale 1:1250

