POSTLAND ROAD, CROWLAND

NOTES:

The details depicted on this drawing are the copyright to Seagate Homes and may not be reproduced without permission. This drawing must not be re-issued, loaned or copied without the consent. Errors omissions and discrepancies should be reported to the originator immediately.

All dimensions to be checked on site prior to construction or off-site fabrication by the Contractor, his Sub-contractor or Supplier.

Do not scale plans - use figure or grid dimensions where given. Any deviation from the drawing is to be reported to the originator immediately.

IF IN DOUBT ASK !

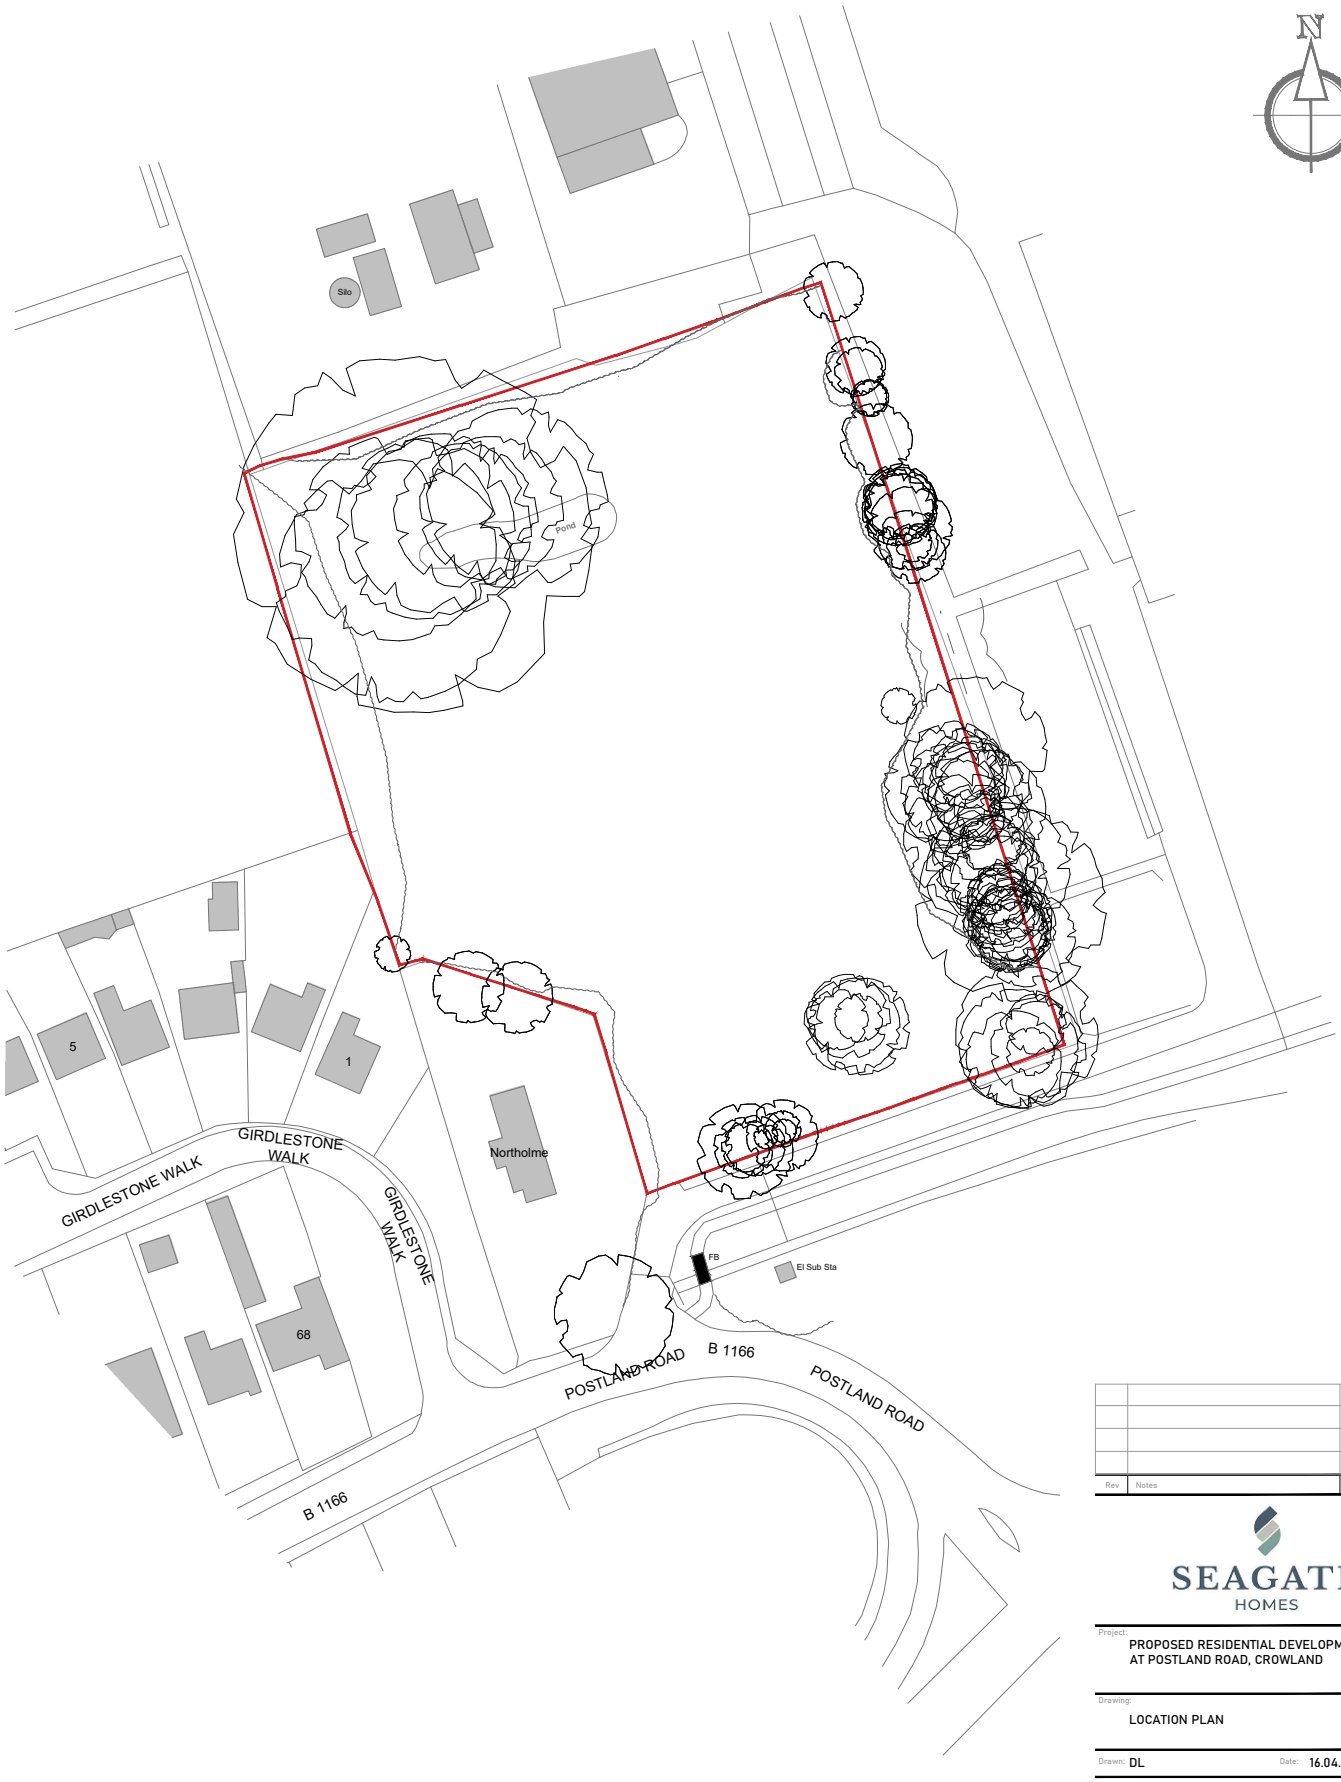

Rev	Notes	Date	By

SEAGATE HOMES

Project:
PROPOSED RESIDENTIAL DEVELOPMENT
AT POSTLAND ROAD, CROWLAND

Drawing:
LOCATION PLAN

Drawn: DL
Date: 16.04.25

Status: PLANNING
Scale: 1:1250 @ A4

Drawing Number: PRC-SH-LP-AR-1000
Revision: -

Ordnance Survey, (c) Crown Copyright 2024. All rights reserved. Licence number 100022432