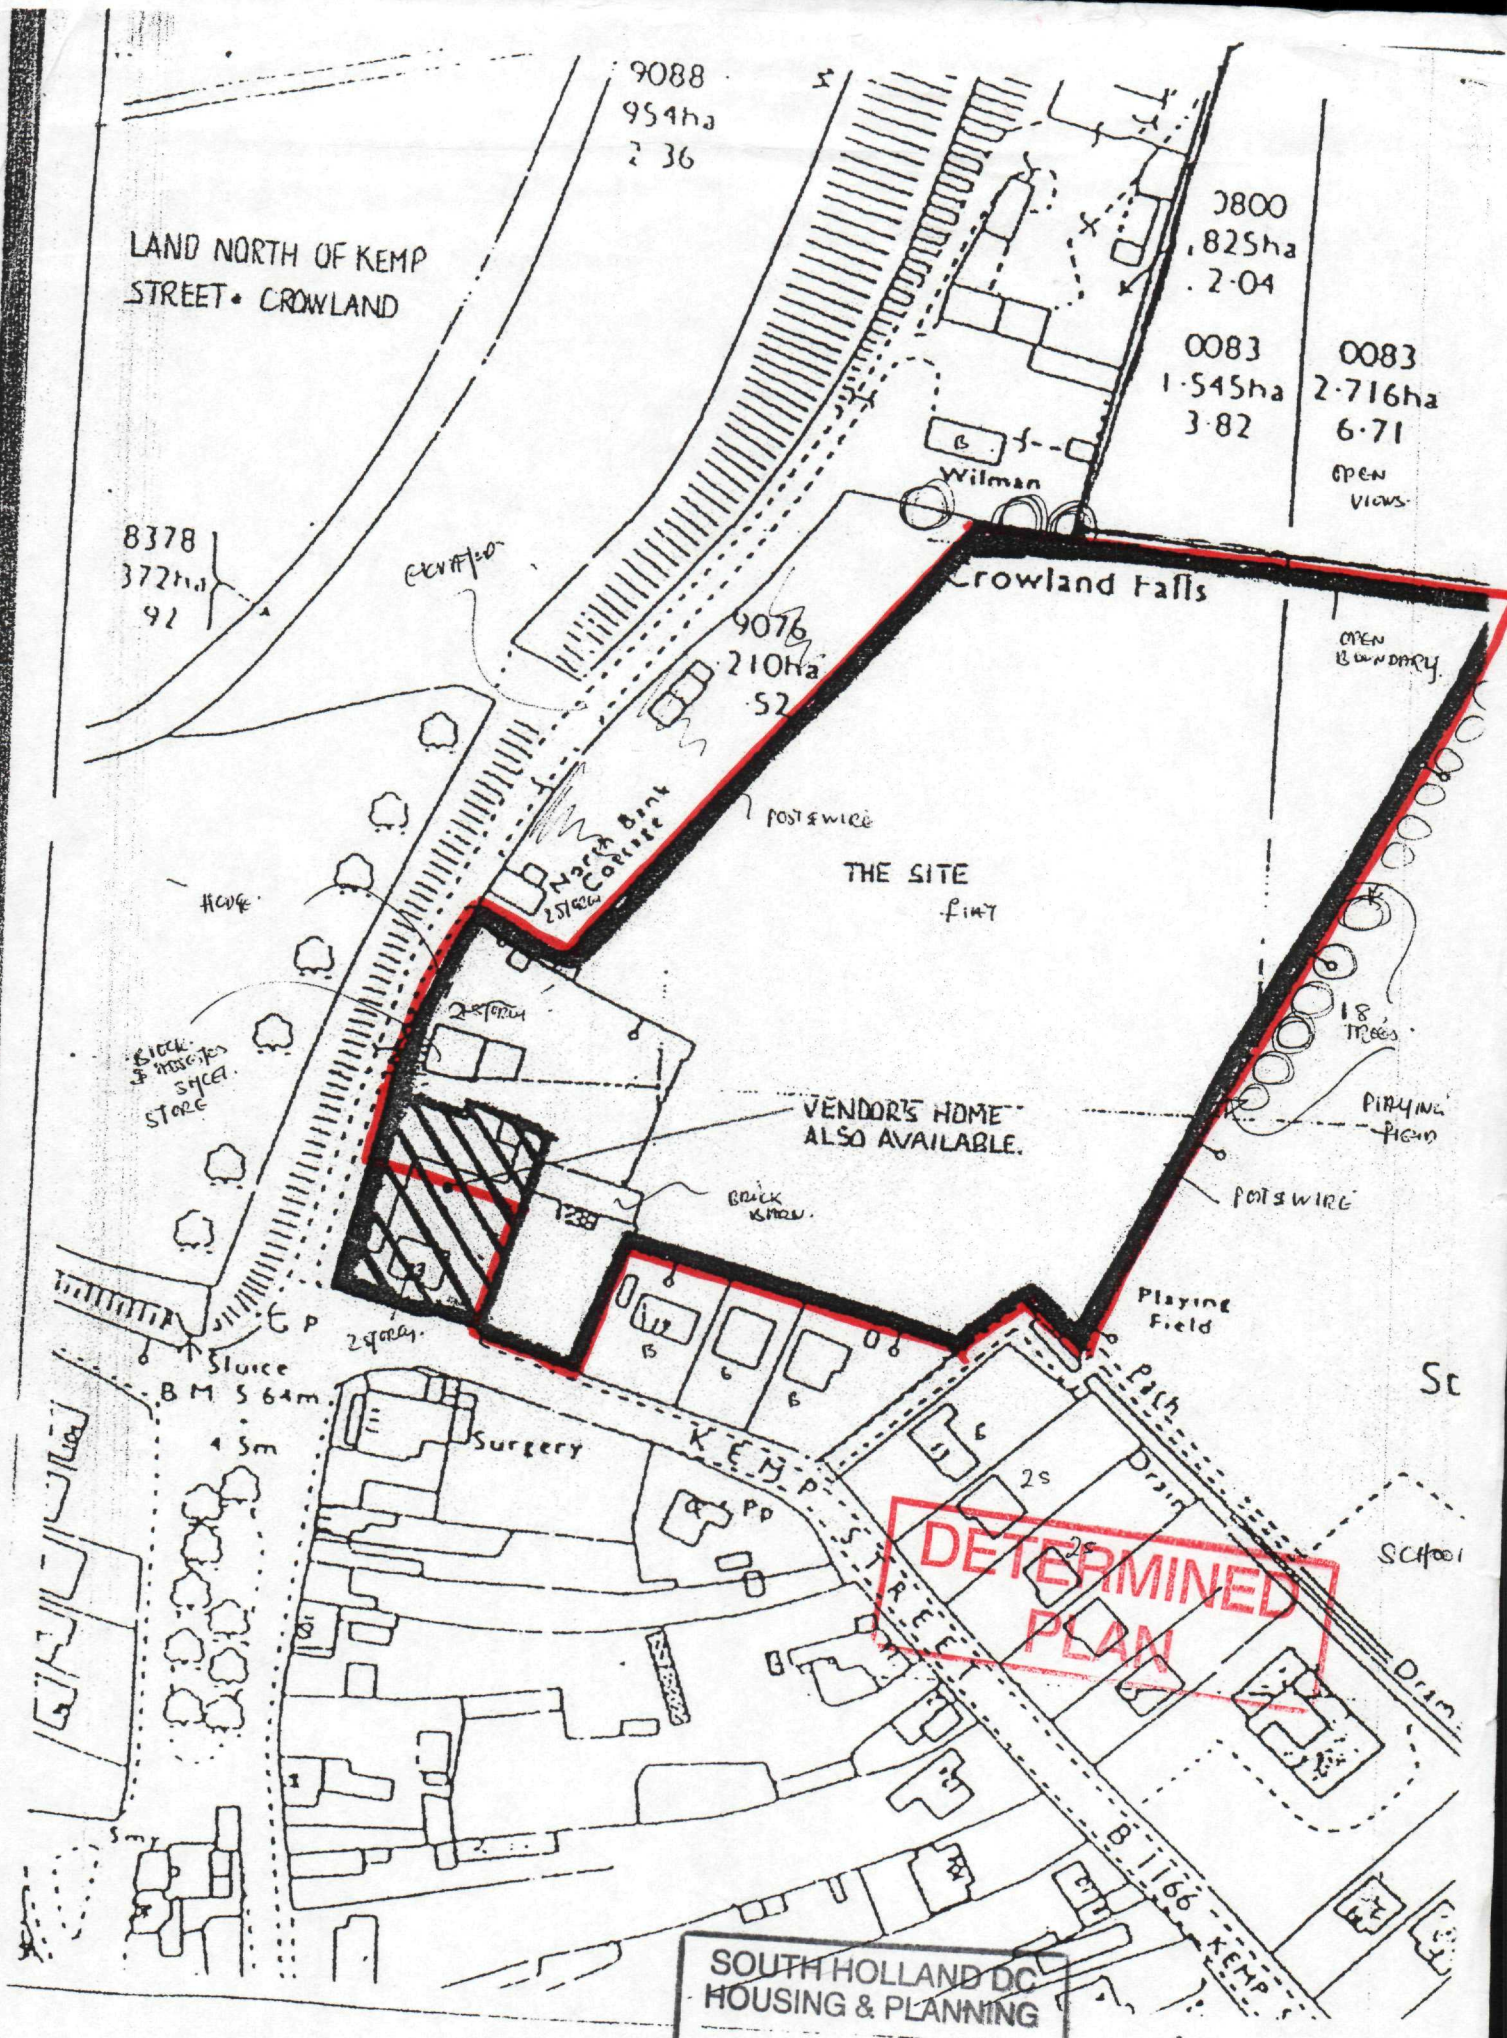


SOUTH HOLLAND DC
HOUSING & PLANNING
01 JUN 1999
Ref: 0528/99

SCHEDULE			
2 No.	733	HOUSES	14
2 No.	770	HOUSES	15
4 No.	776	BUNGALOWS	31
5 No.	1130	HOUSES	56
1 No.	1140	BUNGALOW	11
7 No.	1199	HOUSES	83
4 No.	1295	HOUSES	51
5 No.	1375	HOUSES	68
1 No.	1560	HOUSES	15
4 No.	1851	HOUSES	74

35 UNITS TOTAL = 42,312 SQ.F

SOUTH HOLLAND DC
HOUSING & PLANNING
01 JUN 1999
Ref: 0528/99

SUPERSEDED

THIS DOCUMENT IS THE COPYRIGHT WORK OF . hester . ARCHITECTS LTD. UNLESS FORMALLY SSIGNED IN WRITING.	A	28.5.99	PLOT 12 REVISED.

TITLE
KEMP STREET
CROWLAND Scheme 5
for ABBEY New homes

.hester. ARCHITECTS
OLD POST OFFICE . COOKLEY GREEN . HENLEY - ON - THAMES . OXFORDSHIRE . RG9 6EN
TEL : 01491 - 642351 . E-mail:hester@lineone.net . FAX : 01491 - 642350

SCALE	DATE	DRAWN	CH
1:500	4.5.99.	MRH.	

DRAWING Nº 9906 05