
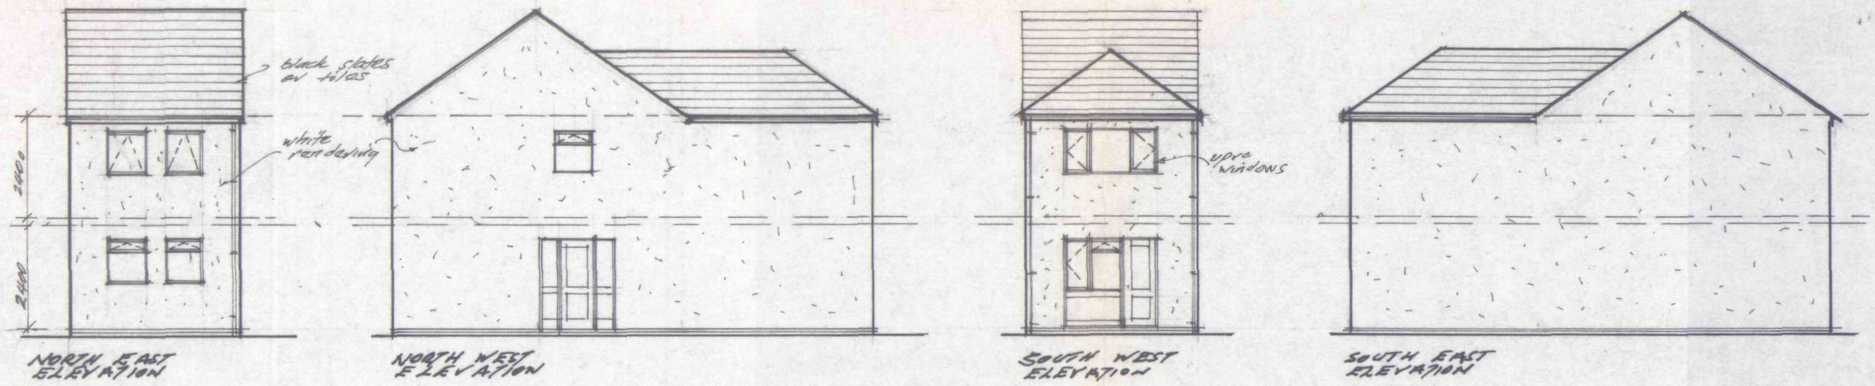


NORTH EAST ELEVATION

NORTH WEST ELEVATION

SOUTH WEST ELEVATION

SOUTH EAST ELEVATION

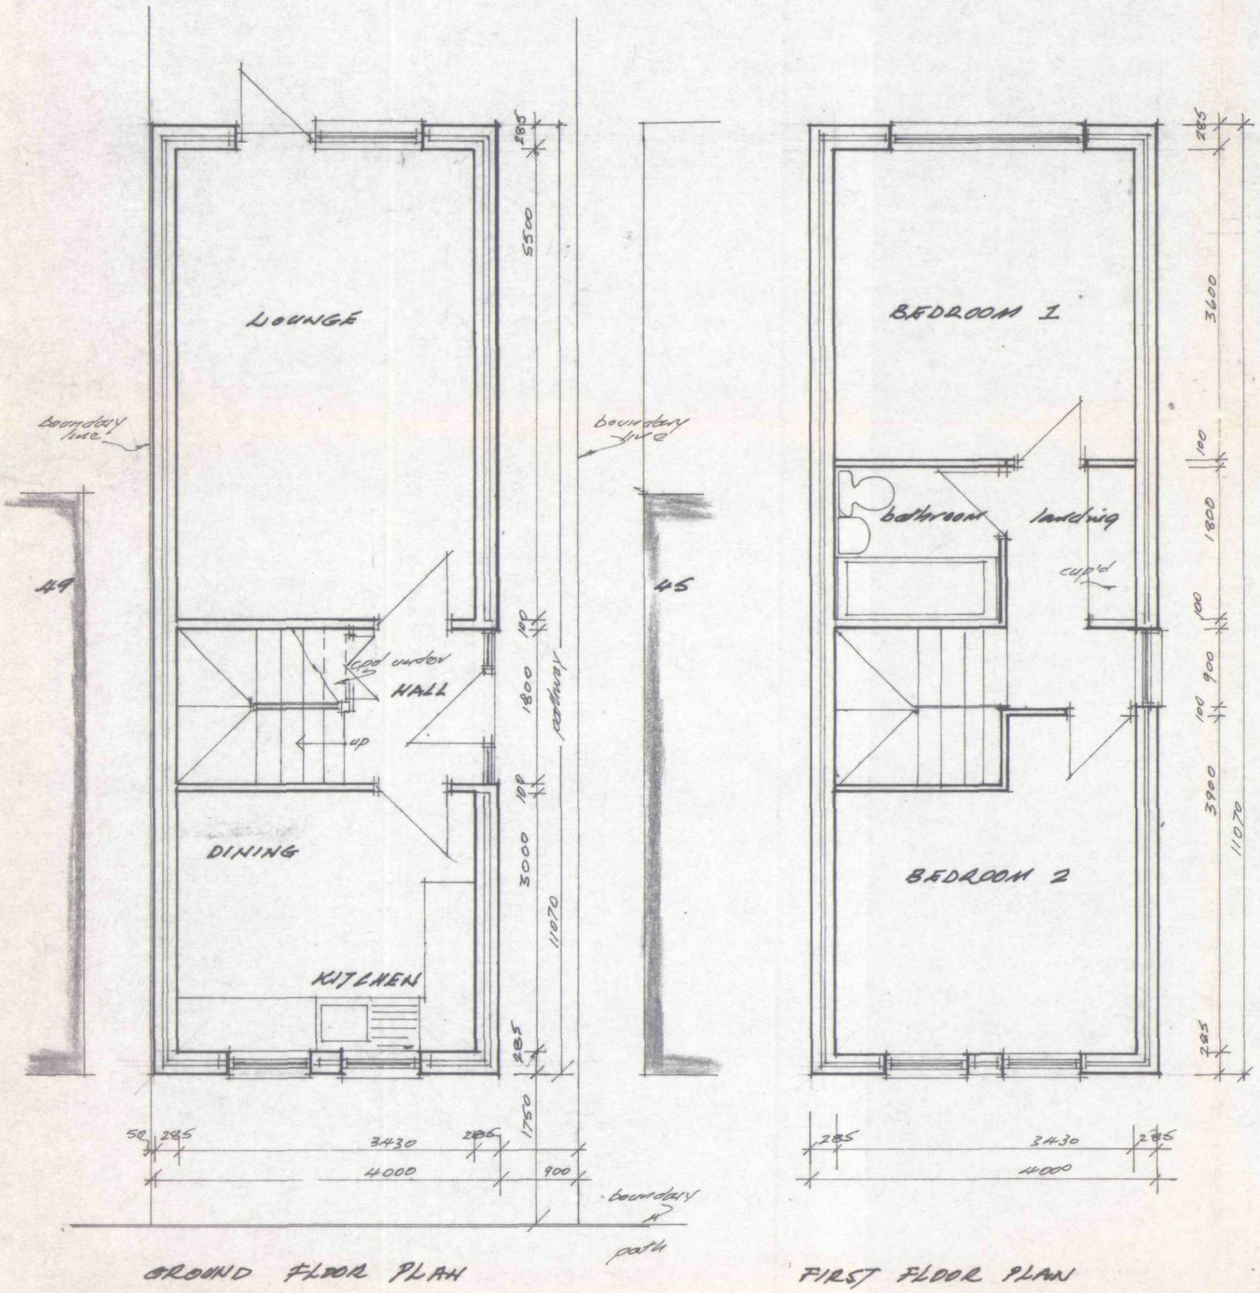


GROUND FLOOR PLAN

FIRST FLOOR PLAN



SITE PLAN
scale 1/1250

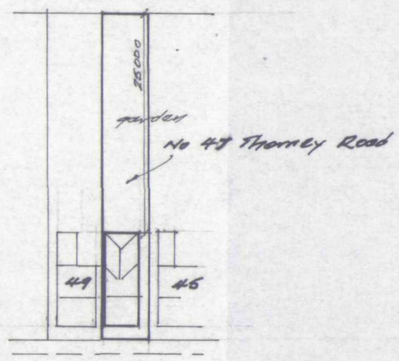

BLOCK PLAN
scale 1/500

DETERMINED PLAN
SHDC
Planning & Development
2 3 APR 2004
Ref: 0530104

PROPOSED DETACHED HOUSE
47 THORNEY ROAD
CROWLAND
for MR D. PRICE

scale
plans 1:50
elevations 1:100

april 2004