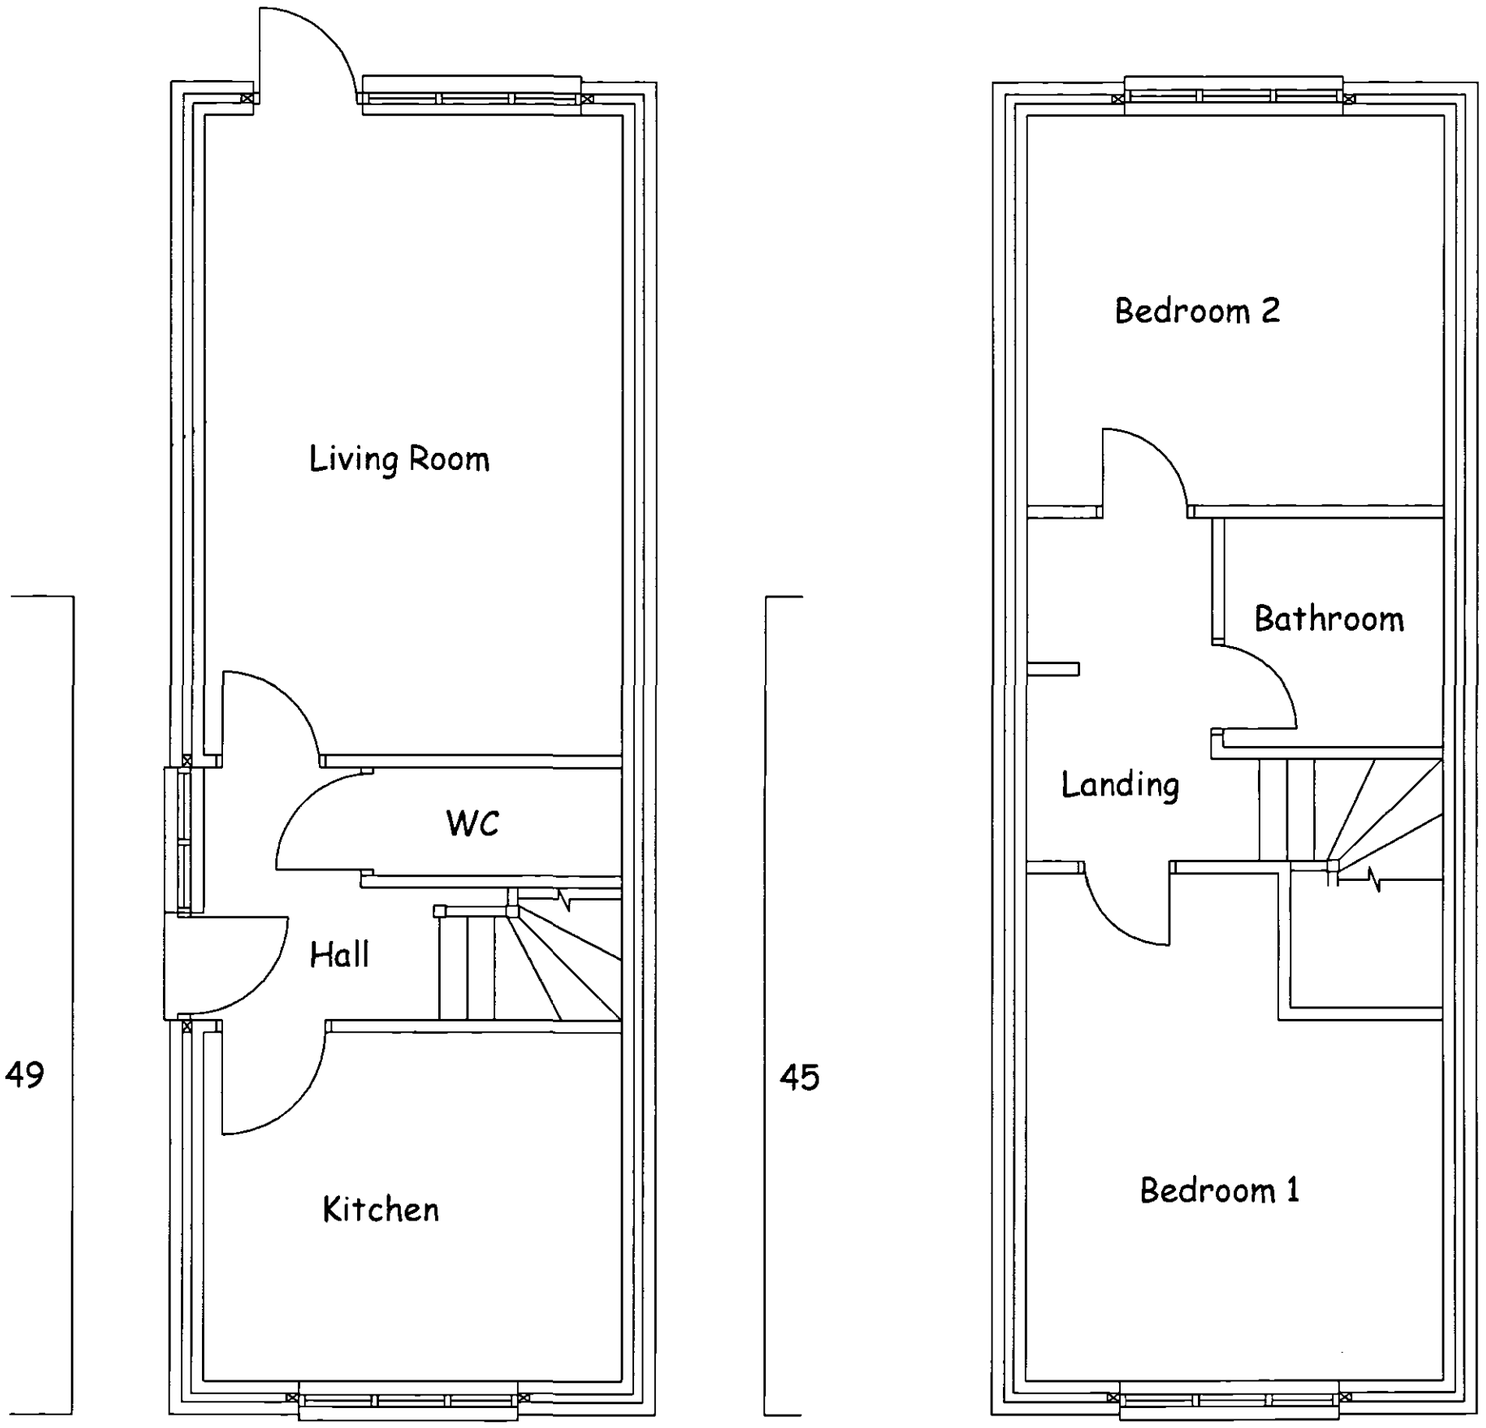


SHDC
Planning & Development
3 1 AUG 2004
Ref: S30/04

A2

Robert Powell - Surveyor

Building Surveyor, Party Wall Surveyor & Planning Supervisor
48 Church Street, Whittlesey, Peterborough, PE7 1DB
Telephone 01733 203262 Fax 01733 351210

49 Thorney Road, Crowland
Proposed Layout
Elevations:
Scale 1:50 Date: August 2004 REVISION
Drawing No: 04:108/02