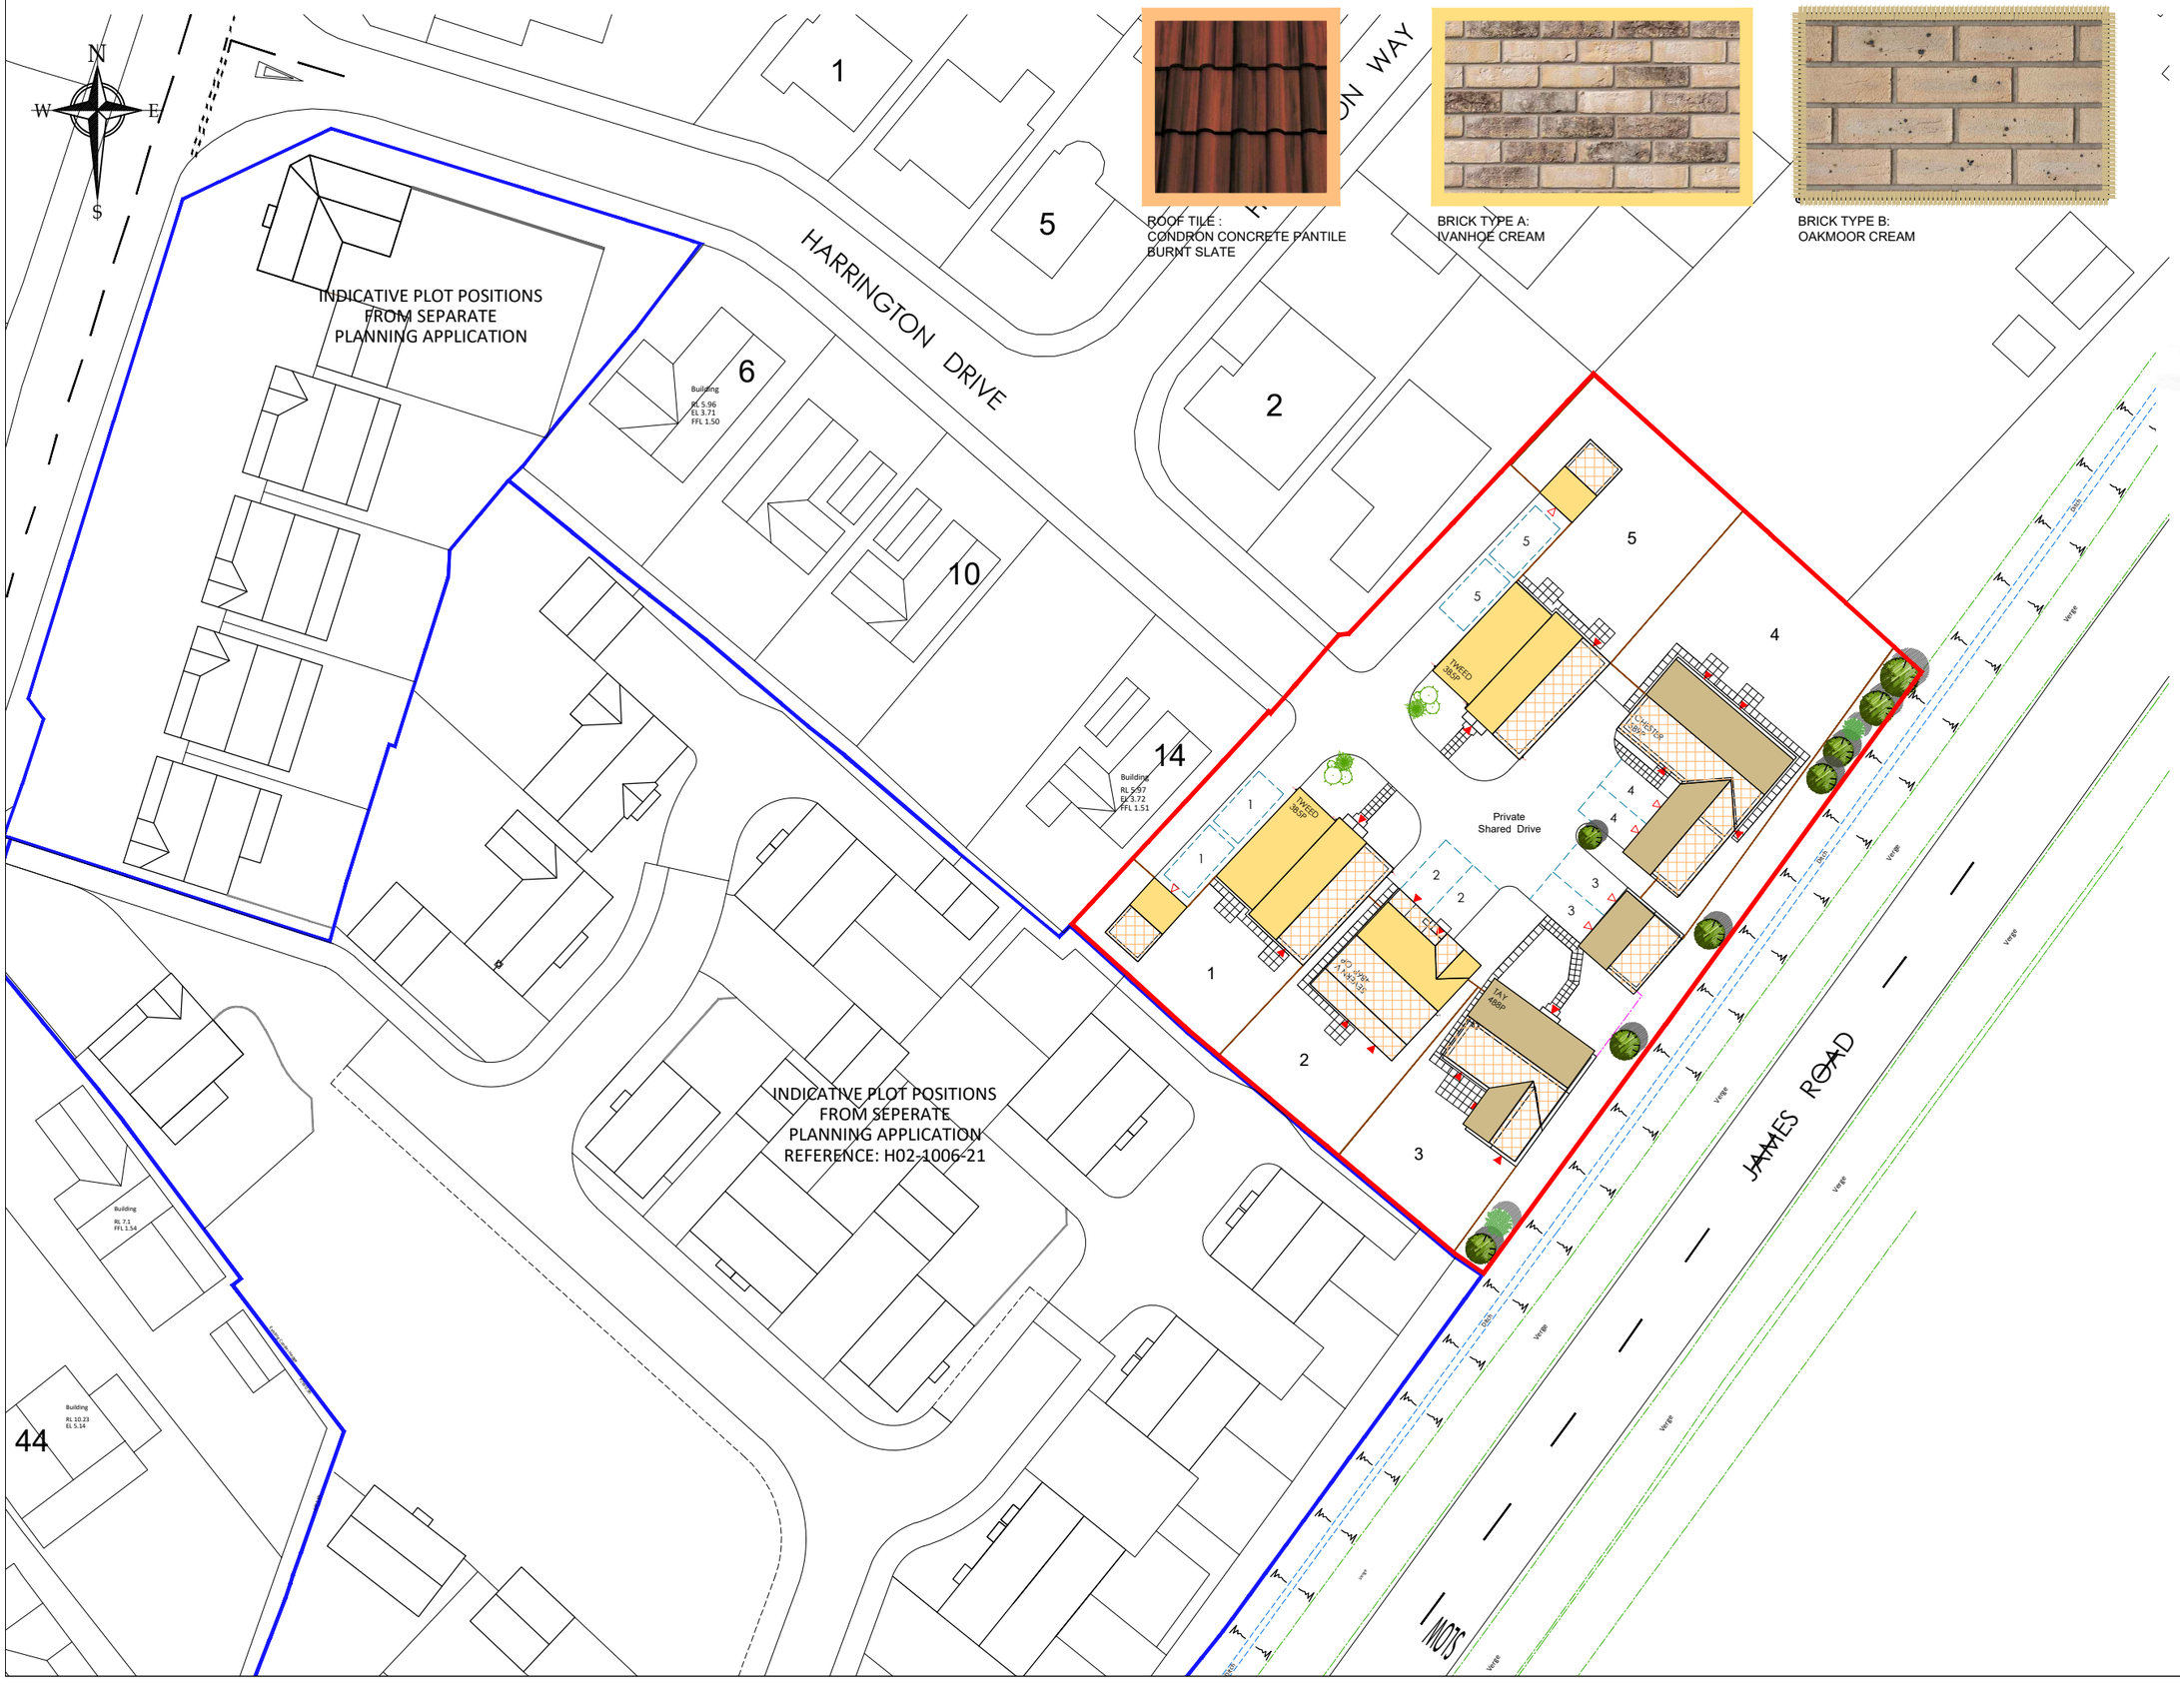


ROOF TILE :
CONDRON CONCRETE PANTILE
BURNT SLATE

BRICK TYPE A:
IVANHOE CREAM

BRICK TYPE B:
OAKMOOR CREAM

LEGEND

	PRIVATE PATHS: BUFF RIVEN PAVING SLABS
	METER BOXES: RECESSED WHITE GRP
	RAINWATER GOODS: HALF ROUND GUTTERS 68MM DIA. DOWN PIPES BLACK UPVC
	EXTRACT GRILLE: BLACK UPVC
	WALL FLUE TERMINAL: BLACK UPVC
	ROOF FLUE TERMINALS: BLACK UPVC
	BRICK TYPE A: IVANHOE CREAM
	BRICK TYPE B: OAKMOOR CREAM
	ROOF TILE: CONDRON CONCRETE PANTILE BURNT SLATE

Rev.	Date	Description
F	12.06.2024	Roof Tile and Brick Type A Amended
E	01.11.2023	House Type Schedule Updated - Plot 2 revised
D	21.12.2022	Plots 1 and 5 amended
C	09.09.2022	Plots 1 and 5 amended
B	25.07.2022	Plot 5 amended
A	05.05.2022	Plot 1 and 5 changed to Bungalow to LA comments.

ASHWOOD HOMES
1 Goodison Road, Lincs Gateway Business Park,
Spalding, Lincs, PE12 6FY **T: 01406 490590**

PROJECT:
Proposed Residential Development at Land South of Harrington Drive, Crowland

DRAWING:
Material Schedule - Phase 3

SCALE: 1:500@A3 DRAWN: GB

DATE: FEB.2022 REVISION: F

DRAWING No:
132-MSL-20