EX' OAK

EX' ACCESS

'CRAWFORD GARDENS'

12-00


EX' OAK

12-00

EX' BEECH

EX' CHESTNUT

BROADWAY

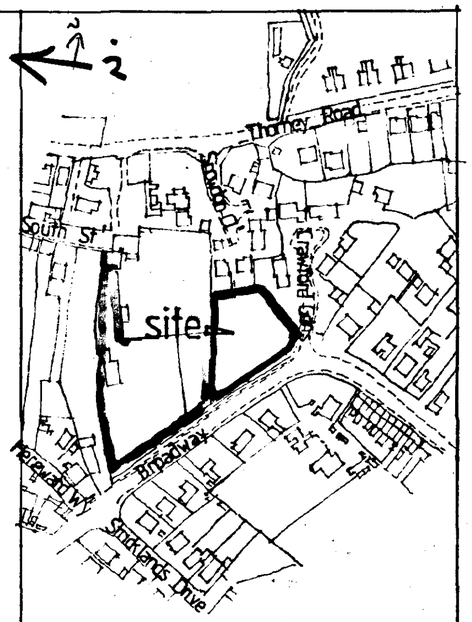

SITE LOCATION 1:2500

SUGGESTED SITE LAYOUT


SOUTH HOLLAND DC
HOUSING & PLANNING
28 MAY 1998
Ref: 0537/98


OUTLINE APPLICATION FOR RESIDENTIAL DEVELOPMENT (ONE PLOT) BROADWAY CROWLAND LINCS FOR G M RIDDINGTON ESQ


SUPERSEDED

DRAWING NO	98:34:1
DATE	APRIL 1998
SCALE	1:200
AMENDMENTS	

BARNHAY DESIGN SERVICES
3 KINGSWAY BOSTON LINCOLNSHIRE
PE 21 ~ 0 AN
TELEPHONE / FAX 01205 : 367185

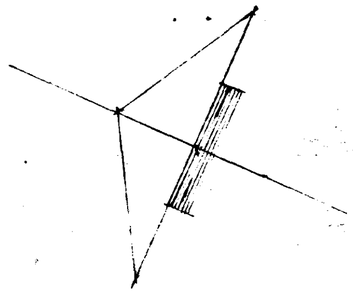

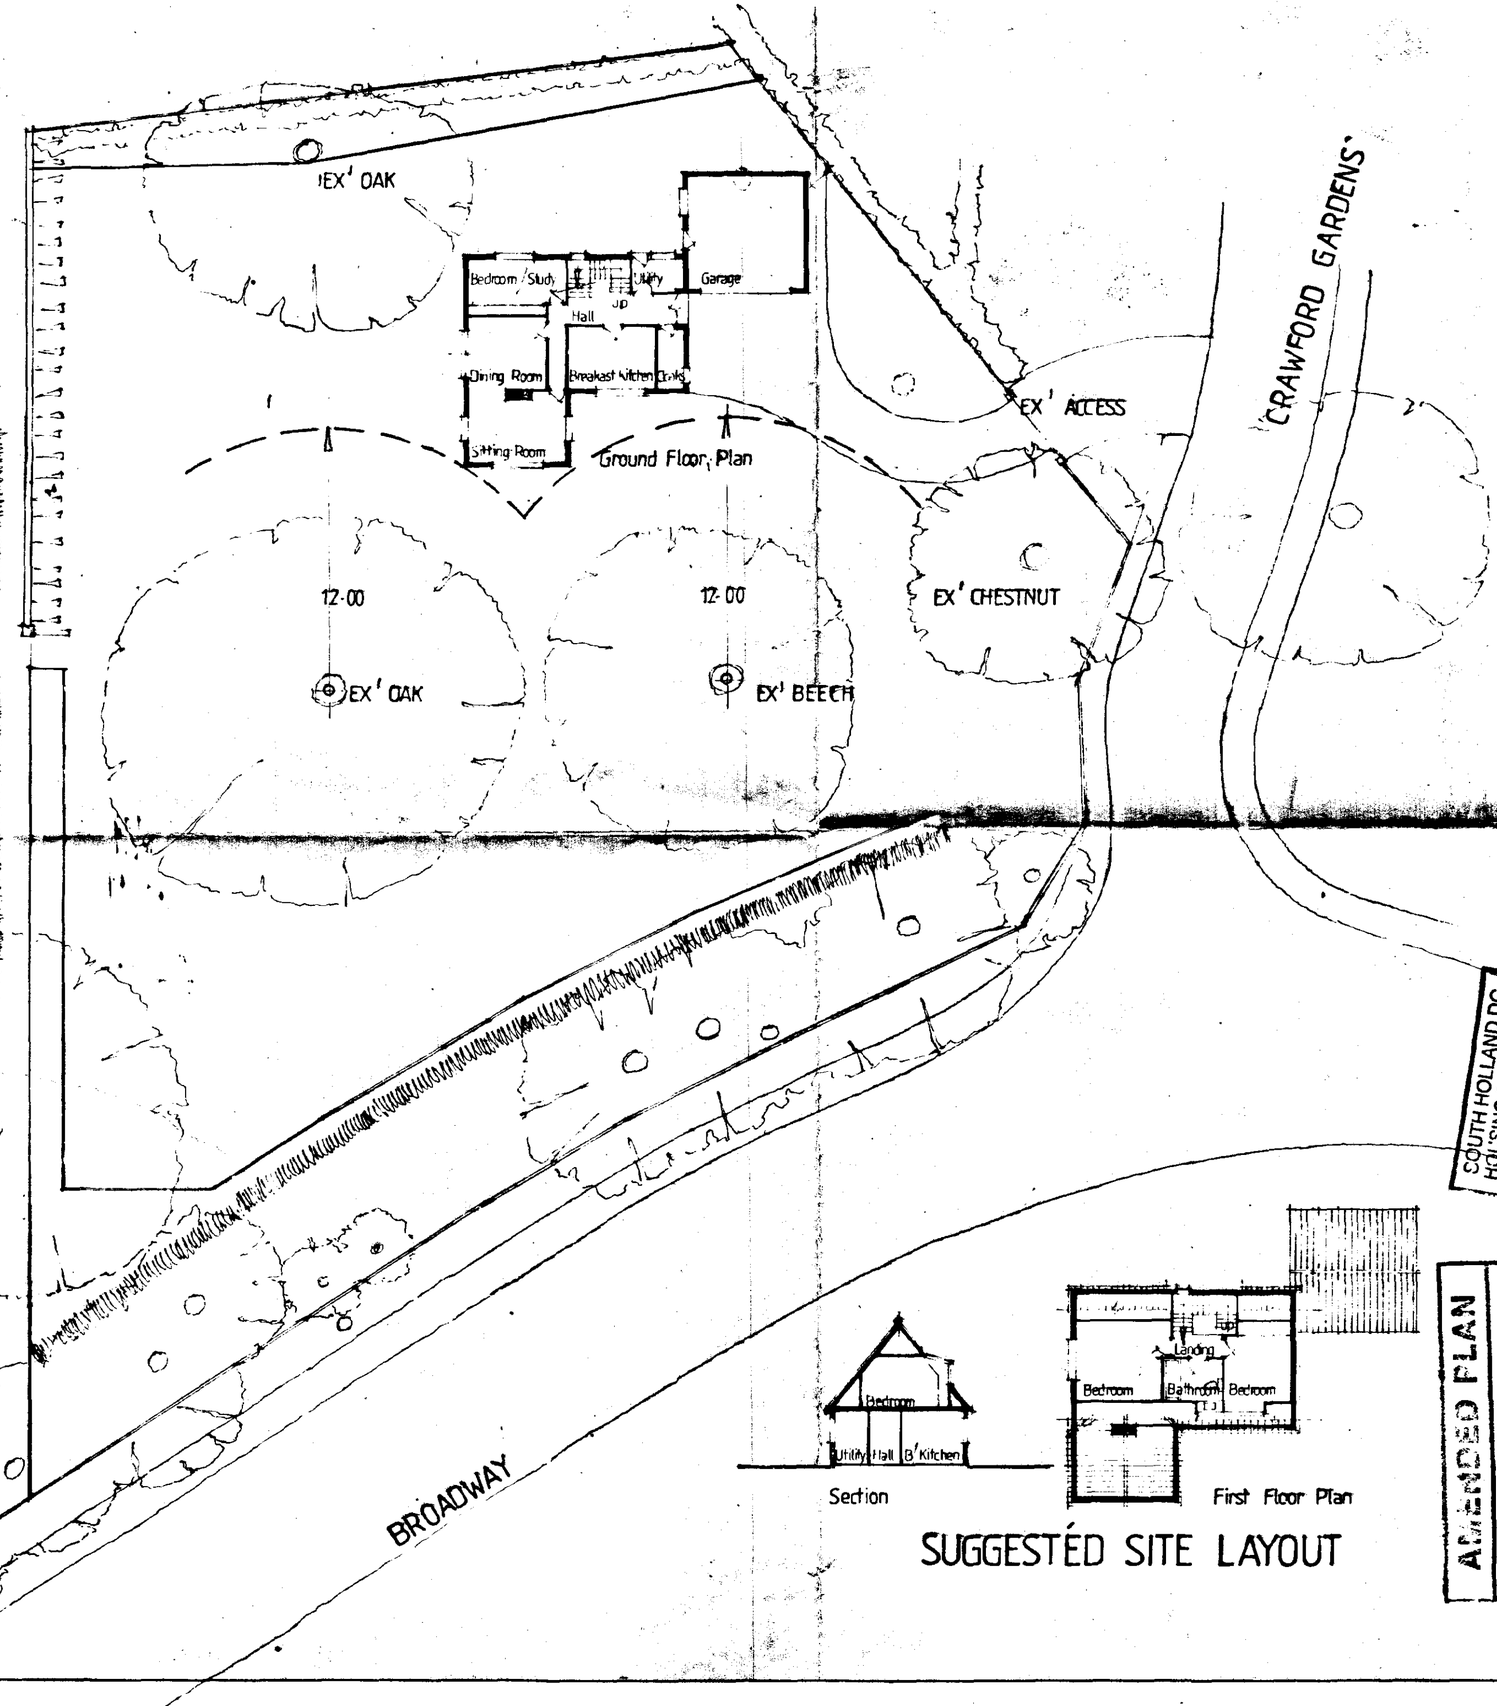

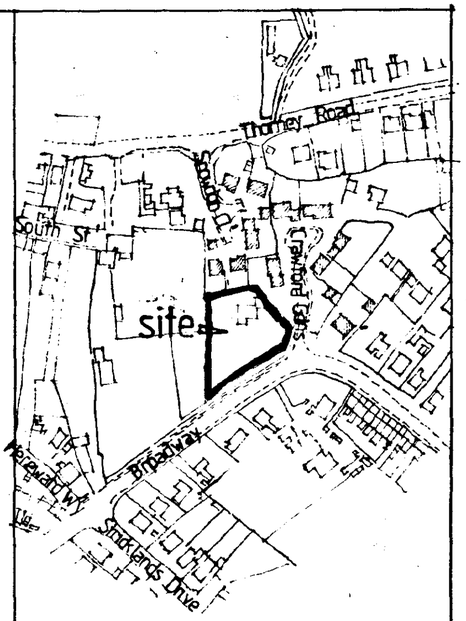

SITE LOCATION 1:2500

Section

First Floor Plan

SUGGESTED SITE LAYOUT

SOUTH HOLLAND DC HOUSING & PLANNING -5 AUG 1998 Ref. OS37/98

AMENDED PLAN Ref.

OUTLINE APPLICATION FOR RESIDENTIAL DEVELOPMENT (ONE PLOT) BROADWAY CROWLAND LINCS FOR G M RIDDINGTON ESQ

DETERMINED PLAN

DRAWING NO	98:34:1A
DATE	APRIL 1998
SCALE	1:200
AMENDMENTS	'A' July 98 details, layout of suggested chalet style properly added

BARNHAY DESIGN SERVICES
3 KINGSWAY BOSTON LINCOLNSHIRE
PE 21 0 AN
TELEPHONE / FAX 01205 : 367185