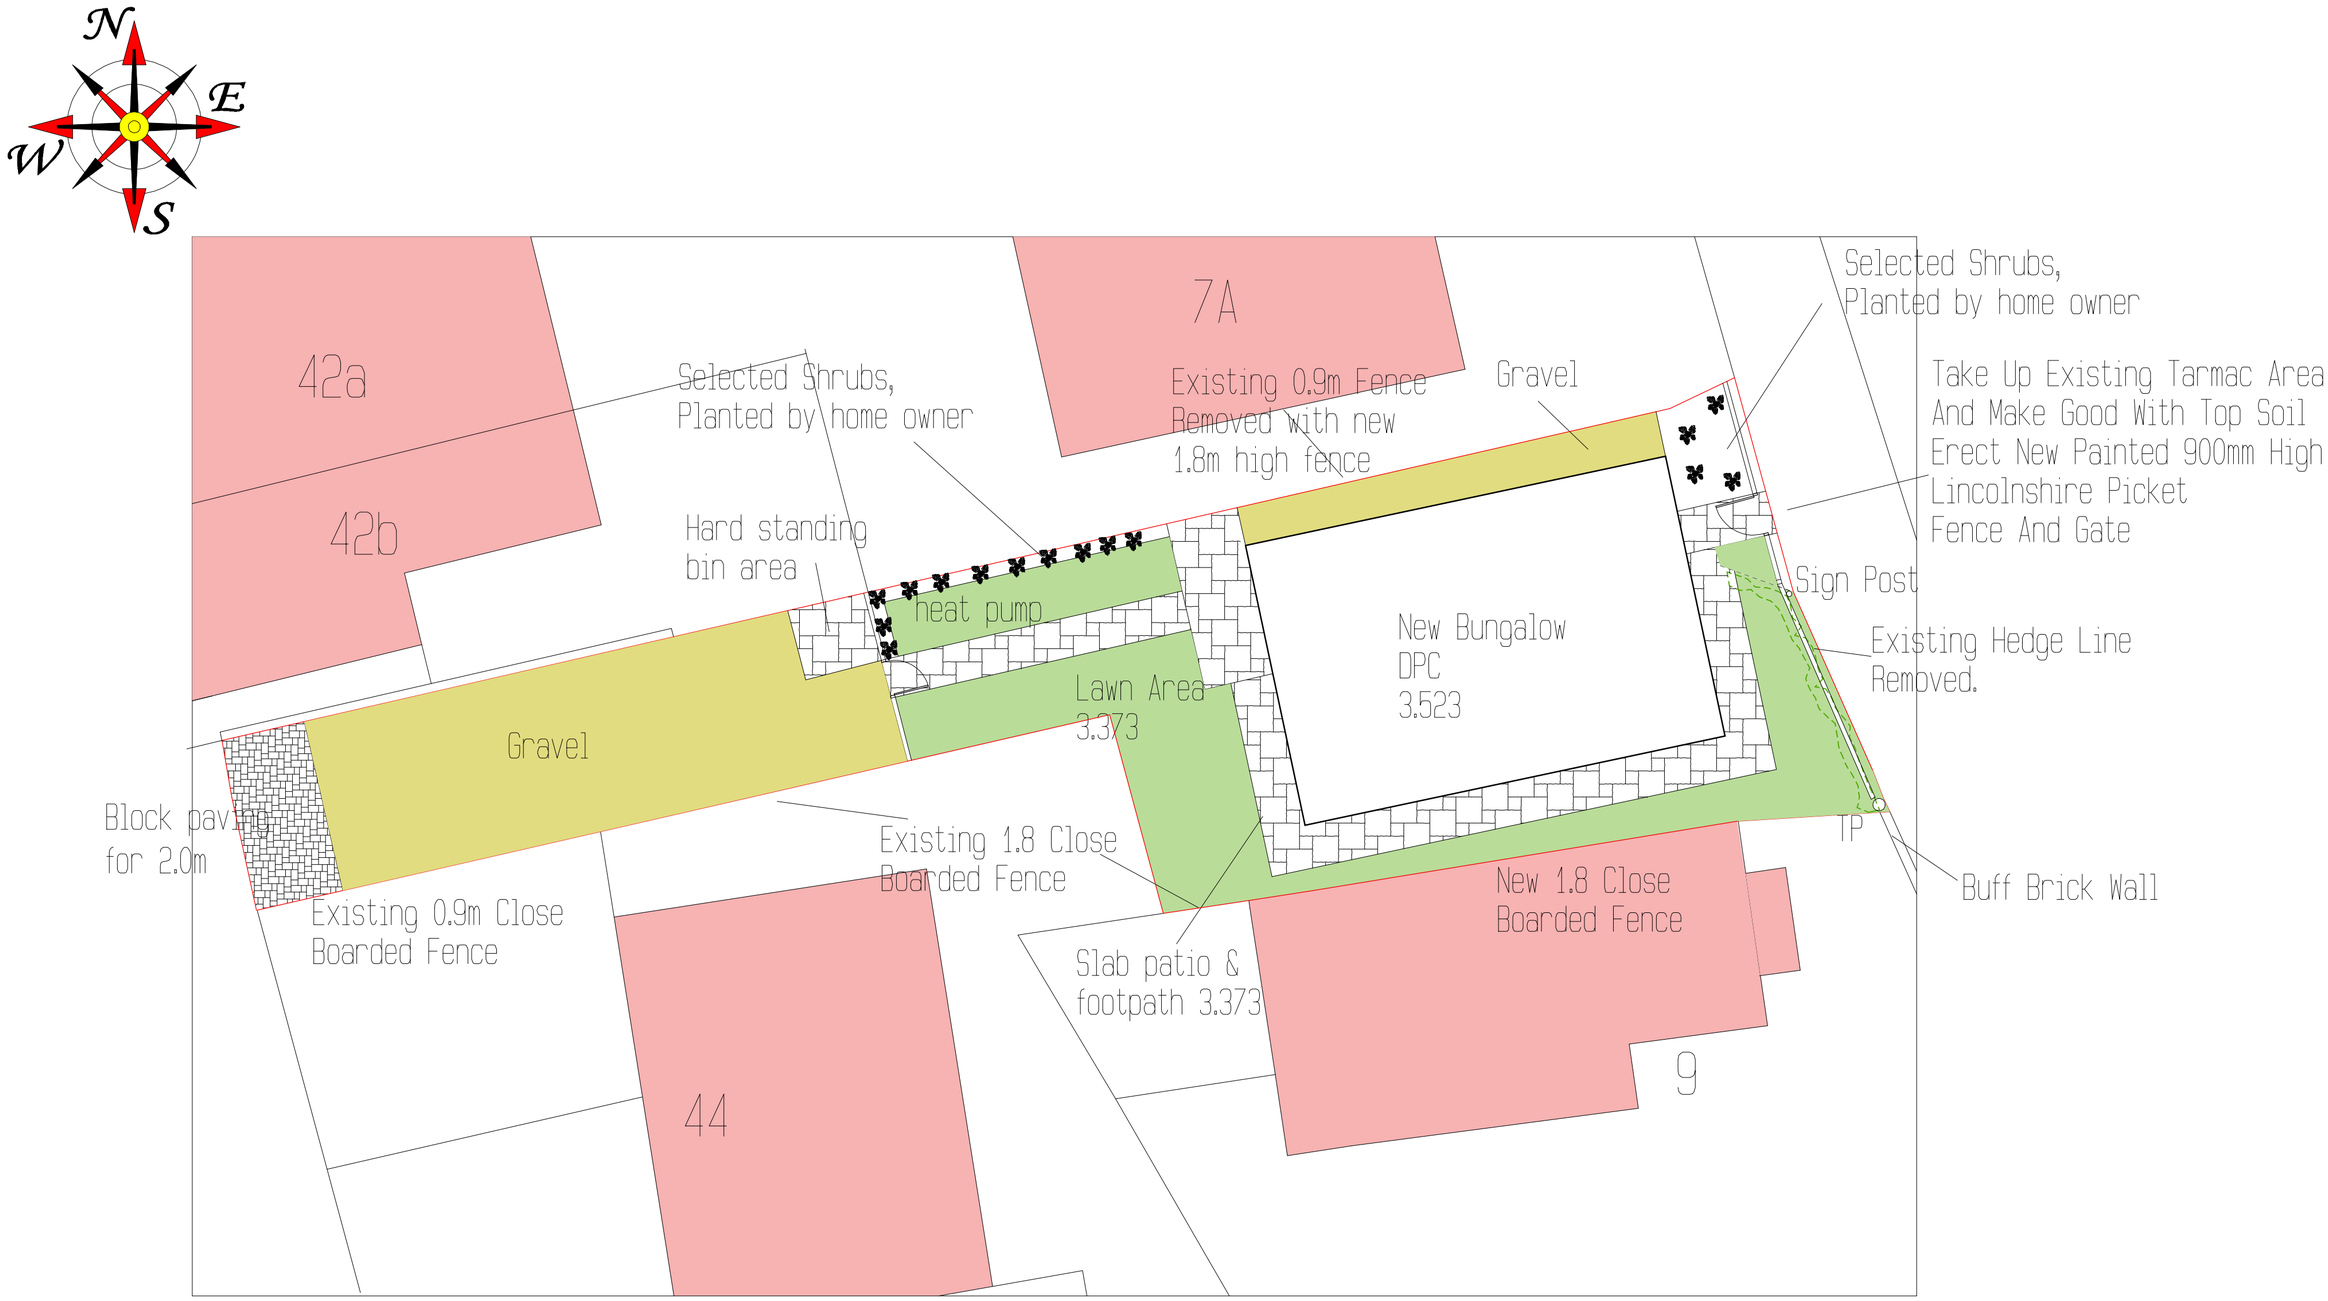


ShayneAndrews@DesignAndArchitectureLtd.co.uk
Registered address:10a High Street, Market Deeping, PE6 8EB

Shayne Andrews Design And Architecture Ltd.

Tele No. Mob. 07713003441
E-Mail: Shayne@Designandarchitectureltd.Co.Uk

CONTRACT	DRAWING TITLE
PEM DEVELOPMENTS LAND BEHIND 44 South St, Crowland, Peterborough.	LANDSCAPING

SCALE 1:100	Comp Reg No. 06969616
DATE MAY 2023	DRAWN BY S.Andrews

JOB NO.	SHEET NO.	REV
SA/JT/11/21	L6/01/02	