



Typical Brick Detailing
To Windows, Head Only



Typical Brick Detailing
To Windows, Cill Only

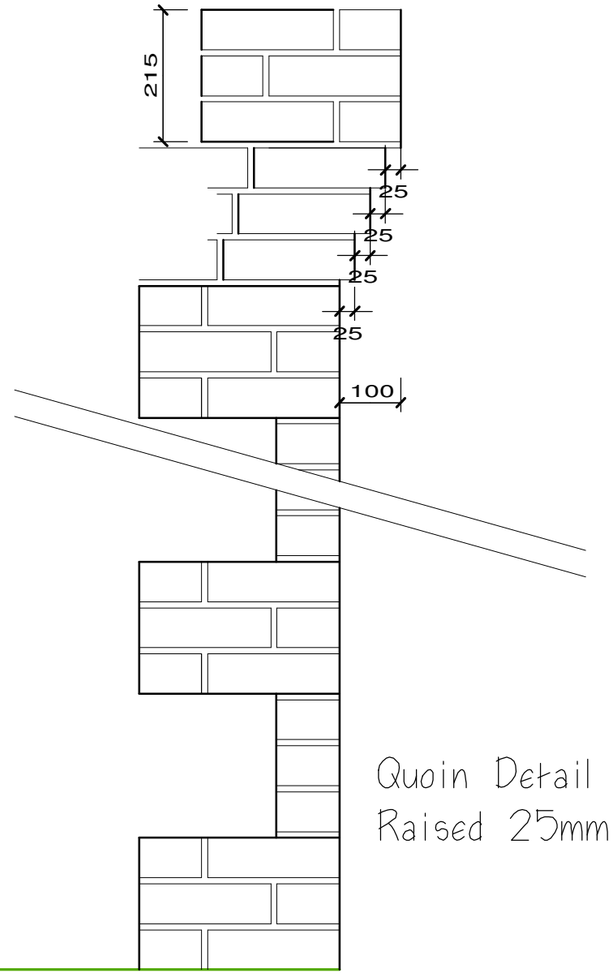

Quoin Detail
Raised 25mm

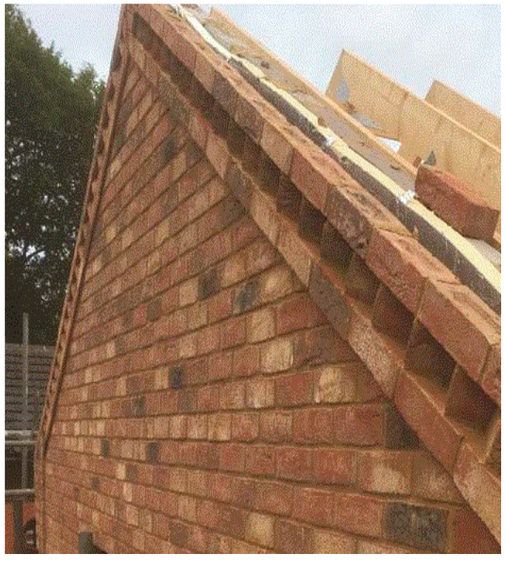

Typical Brick Detailing
To Verges, Dogs Tooth
Brickwork

Shayne Andrews Design And Architecture Ltd.

Tele No. Mob. 07713003441
E-Mail: Shayne@Designandarchitectureltd.Co.Uk

ShayneAndrews@DesignAndArchitectureLtd.co.uk
Registered address:10a High Street, Market Deeping, PE6 8EB

CONTRACT	DRAWING TITLE
Proposed Dwelling To the rear of 44 South Street, Crowland Peterborough. PE6 0AJ for Morriss Developments ltd	PROPOSED BRICK DETAILS

SCALE 1:10	Comp Reg No. 06969616
DATE May 2023	DRAWN BY S.Andrews

JOB NO.	SHEET NO.	REV
SA/JT/11/21	BR/PMD/05	