


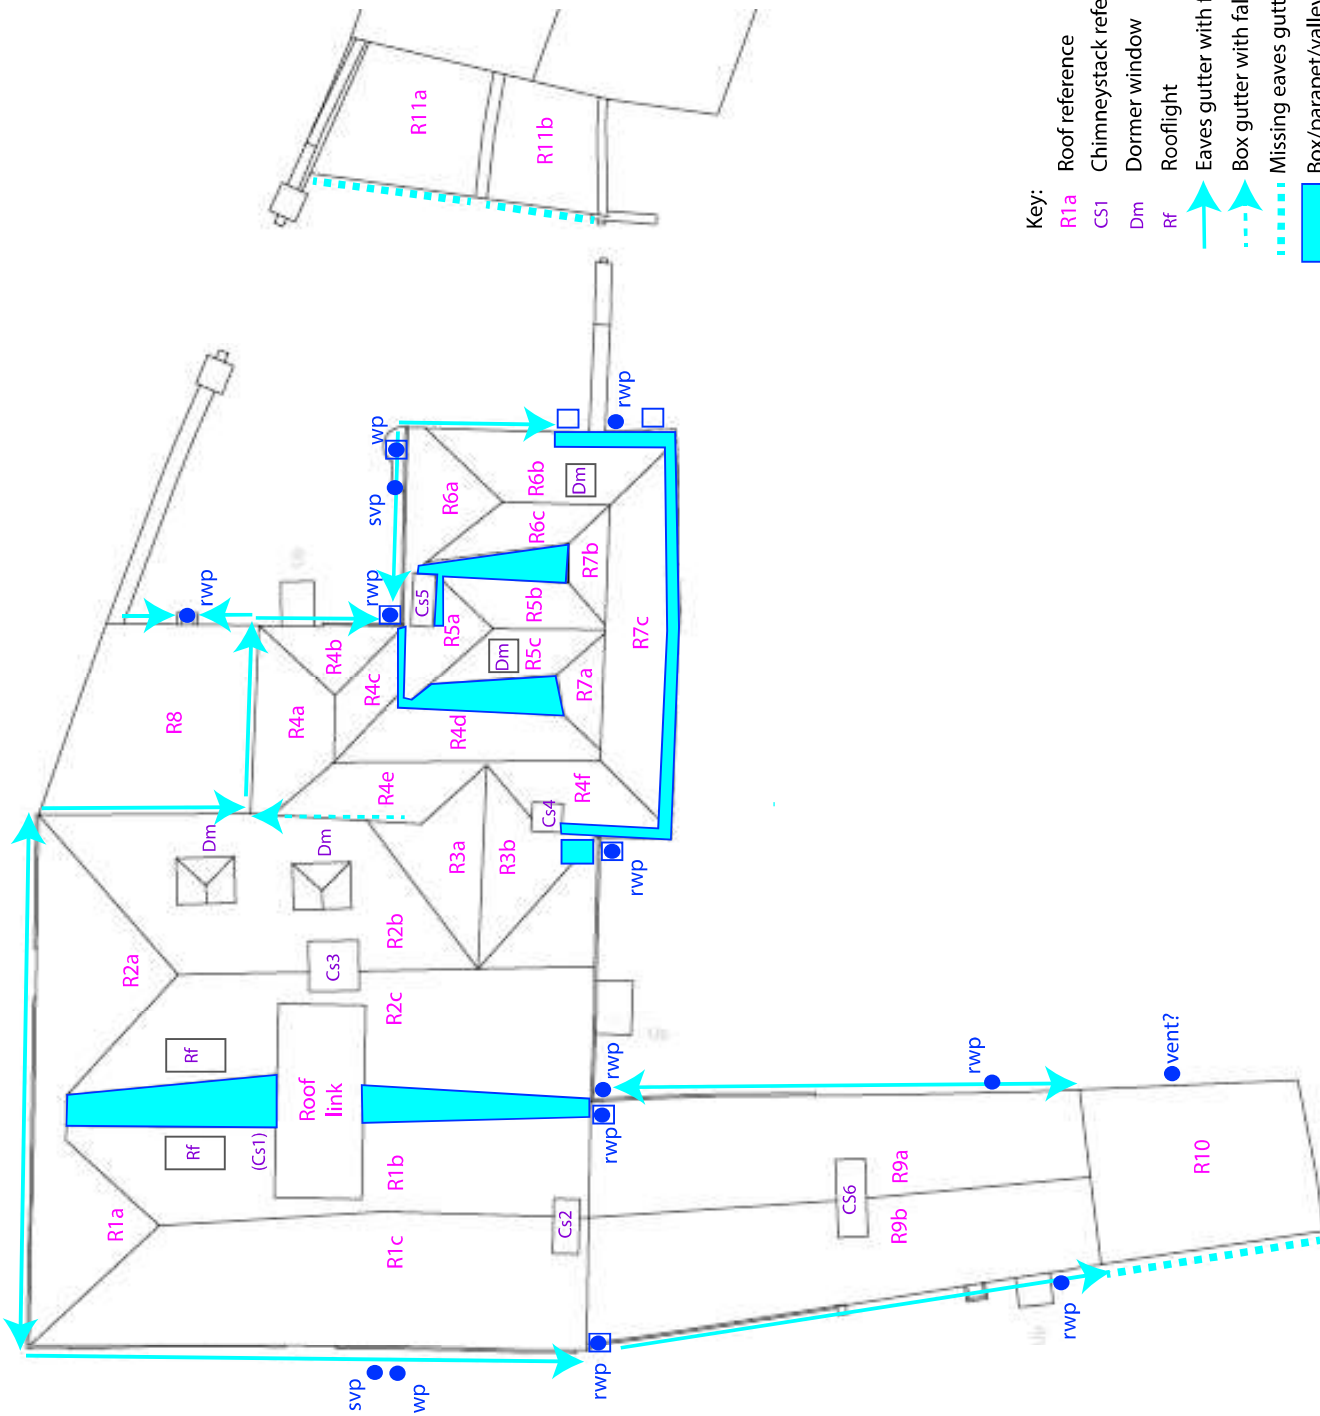

Manor House, Crowland, Lincolnshire
Survey Drawings – Roof Plan (revised v.1)
14 December 2024

Hutton + Rostrom Environmental Investigations Ltd, Nelley House, Gomshall, Surrey, GU5 9QA
Tel: 01483 203221 Fax: 01483 202911 email: e@hndr.co.uk

Disclaimer:
This drawing has been produced for identification and reference purposes only and should not be relied upon for other uses