



Chimney Plan

Scale 1:10

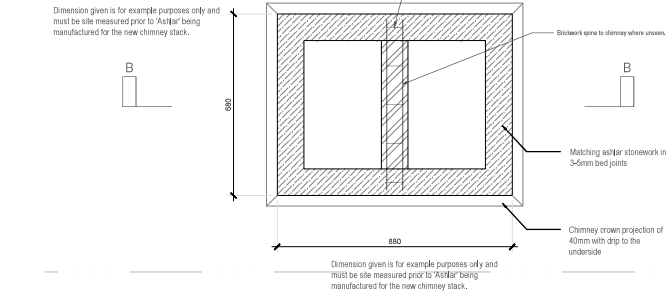


Typical Corbel Detail

Scale 1:5

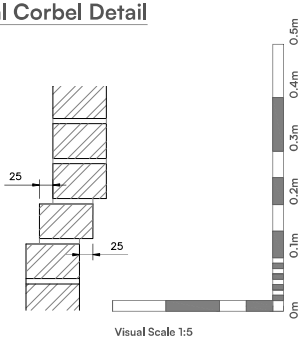



Section B-B

Scale 1:10

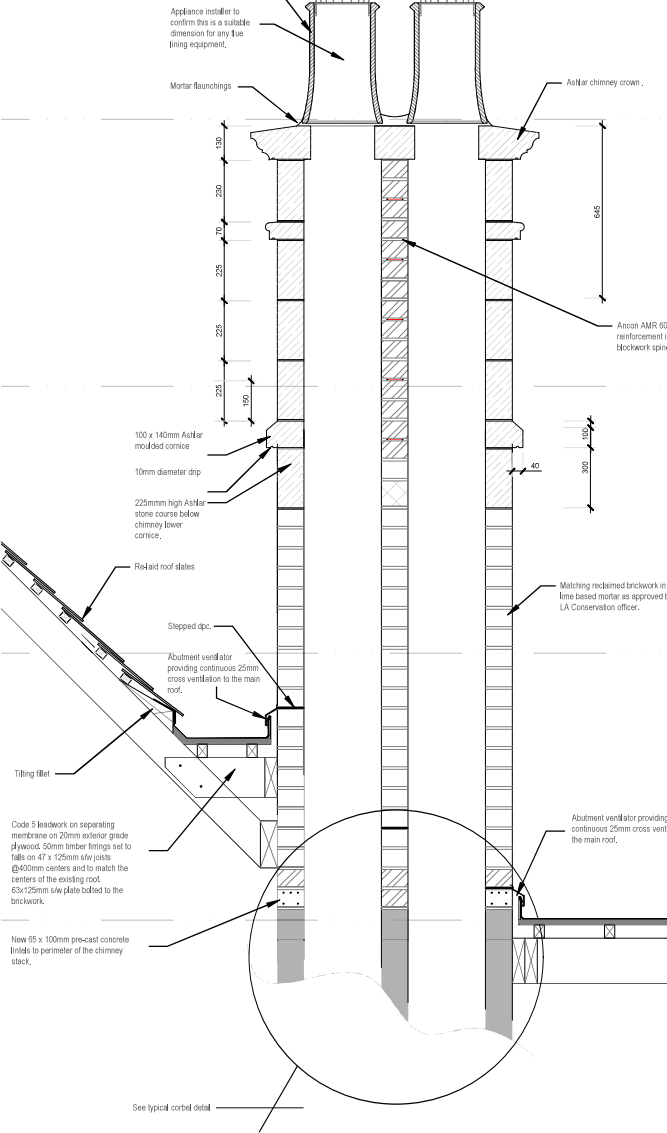

Typical Trimming around the new Hatch Detail

Scale 1:10

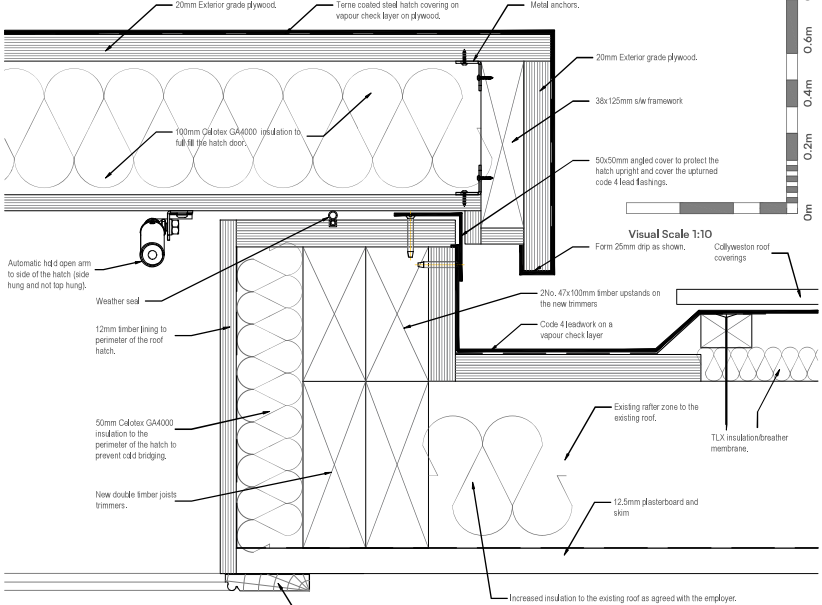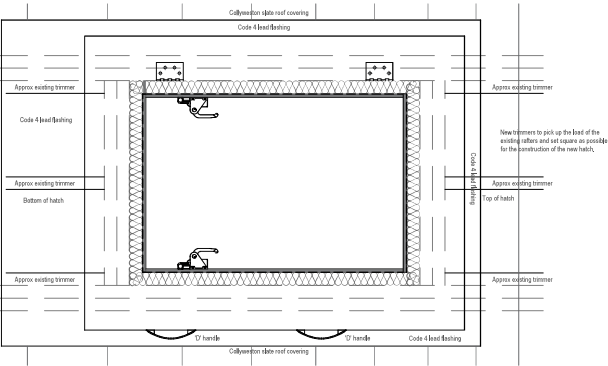


Upstand and Hatch Door Detail

Scale 1:2

Typical Side Hung Hatch/Roof Door Detail

Scale 1:5

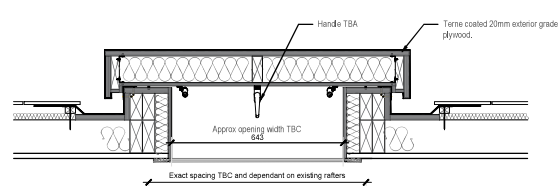


Belton St • Stamford • PE9 2EF

Phone: 01780 482483
Email: mail@rtkuk.com
Website: www.rtkuk.com



Revision/Issue Notes:

Rev:	Notes:	Issue Date:	By:
A	Removed further layers of brickwork to below roof	12.11.25	VJB
C	Further hatch details added.	12.12.25	CJT
D	Chimney revised	14.01.26	CJT
E	Notes revised	30.01.26	CJT

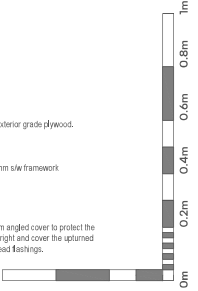

Project Name:
Crowland Manor

Project Address:
The Manor House
East Street
Crowland PE6 0EN

Client:
Mr Iain &
Mrs Barendina Smedley

Project: 1916
Drg No: 01
Revision: E

Drawing Title:
Proposed Chimney
and Hatch Details

Scale: 1:10/5/2
Paper size: @A1
Drawn: CJT
Checked: JS

Issue:
CONSTRUCTION

Drawing to be scaled for planning purposes only. All dimensions to be verified on site. All drawings are the copyright of RTK Stamford Ltd.