

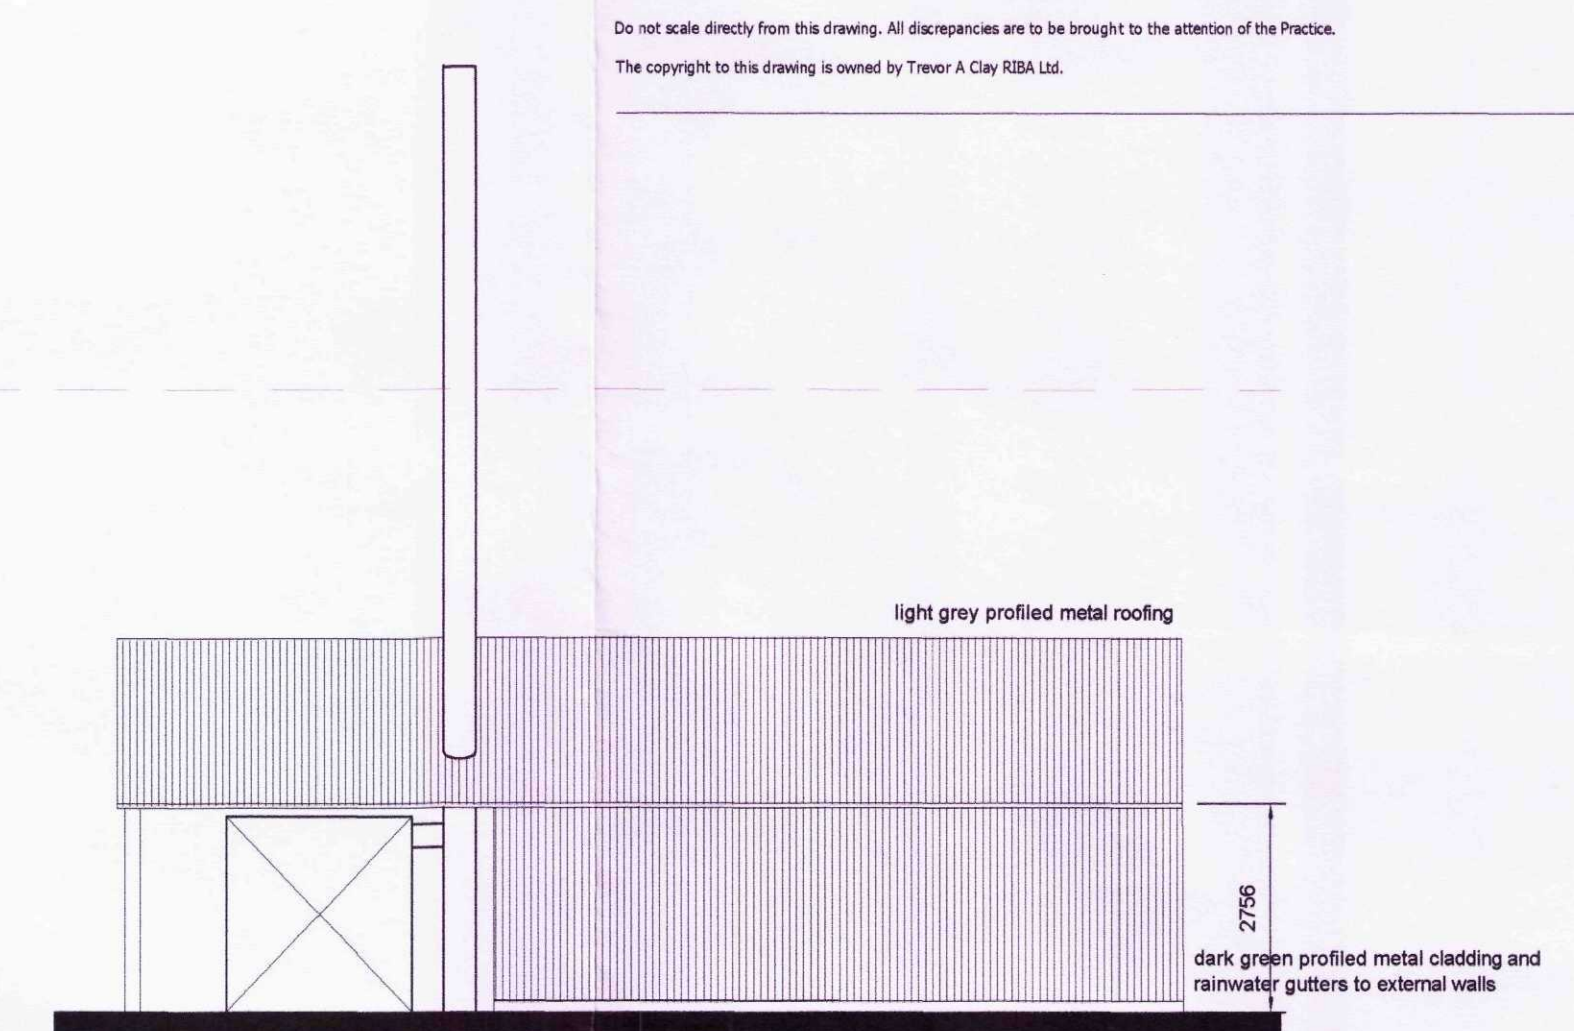


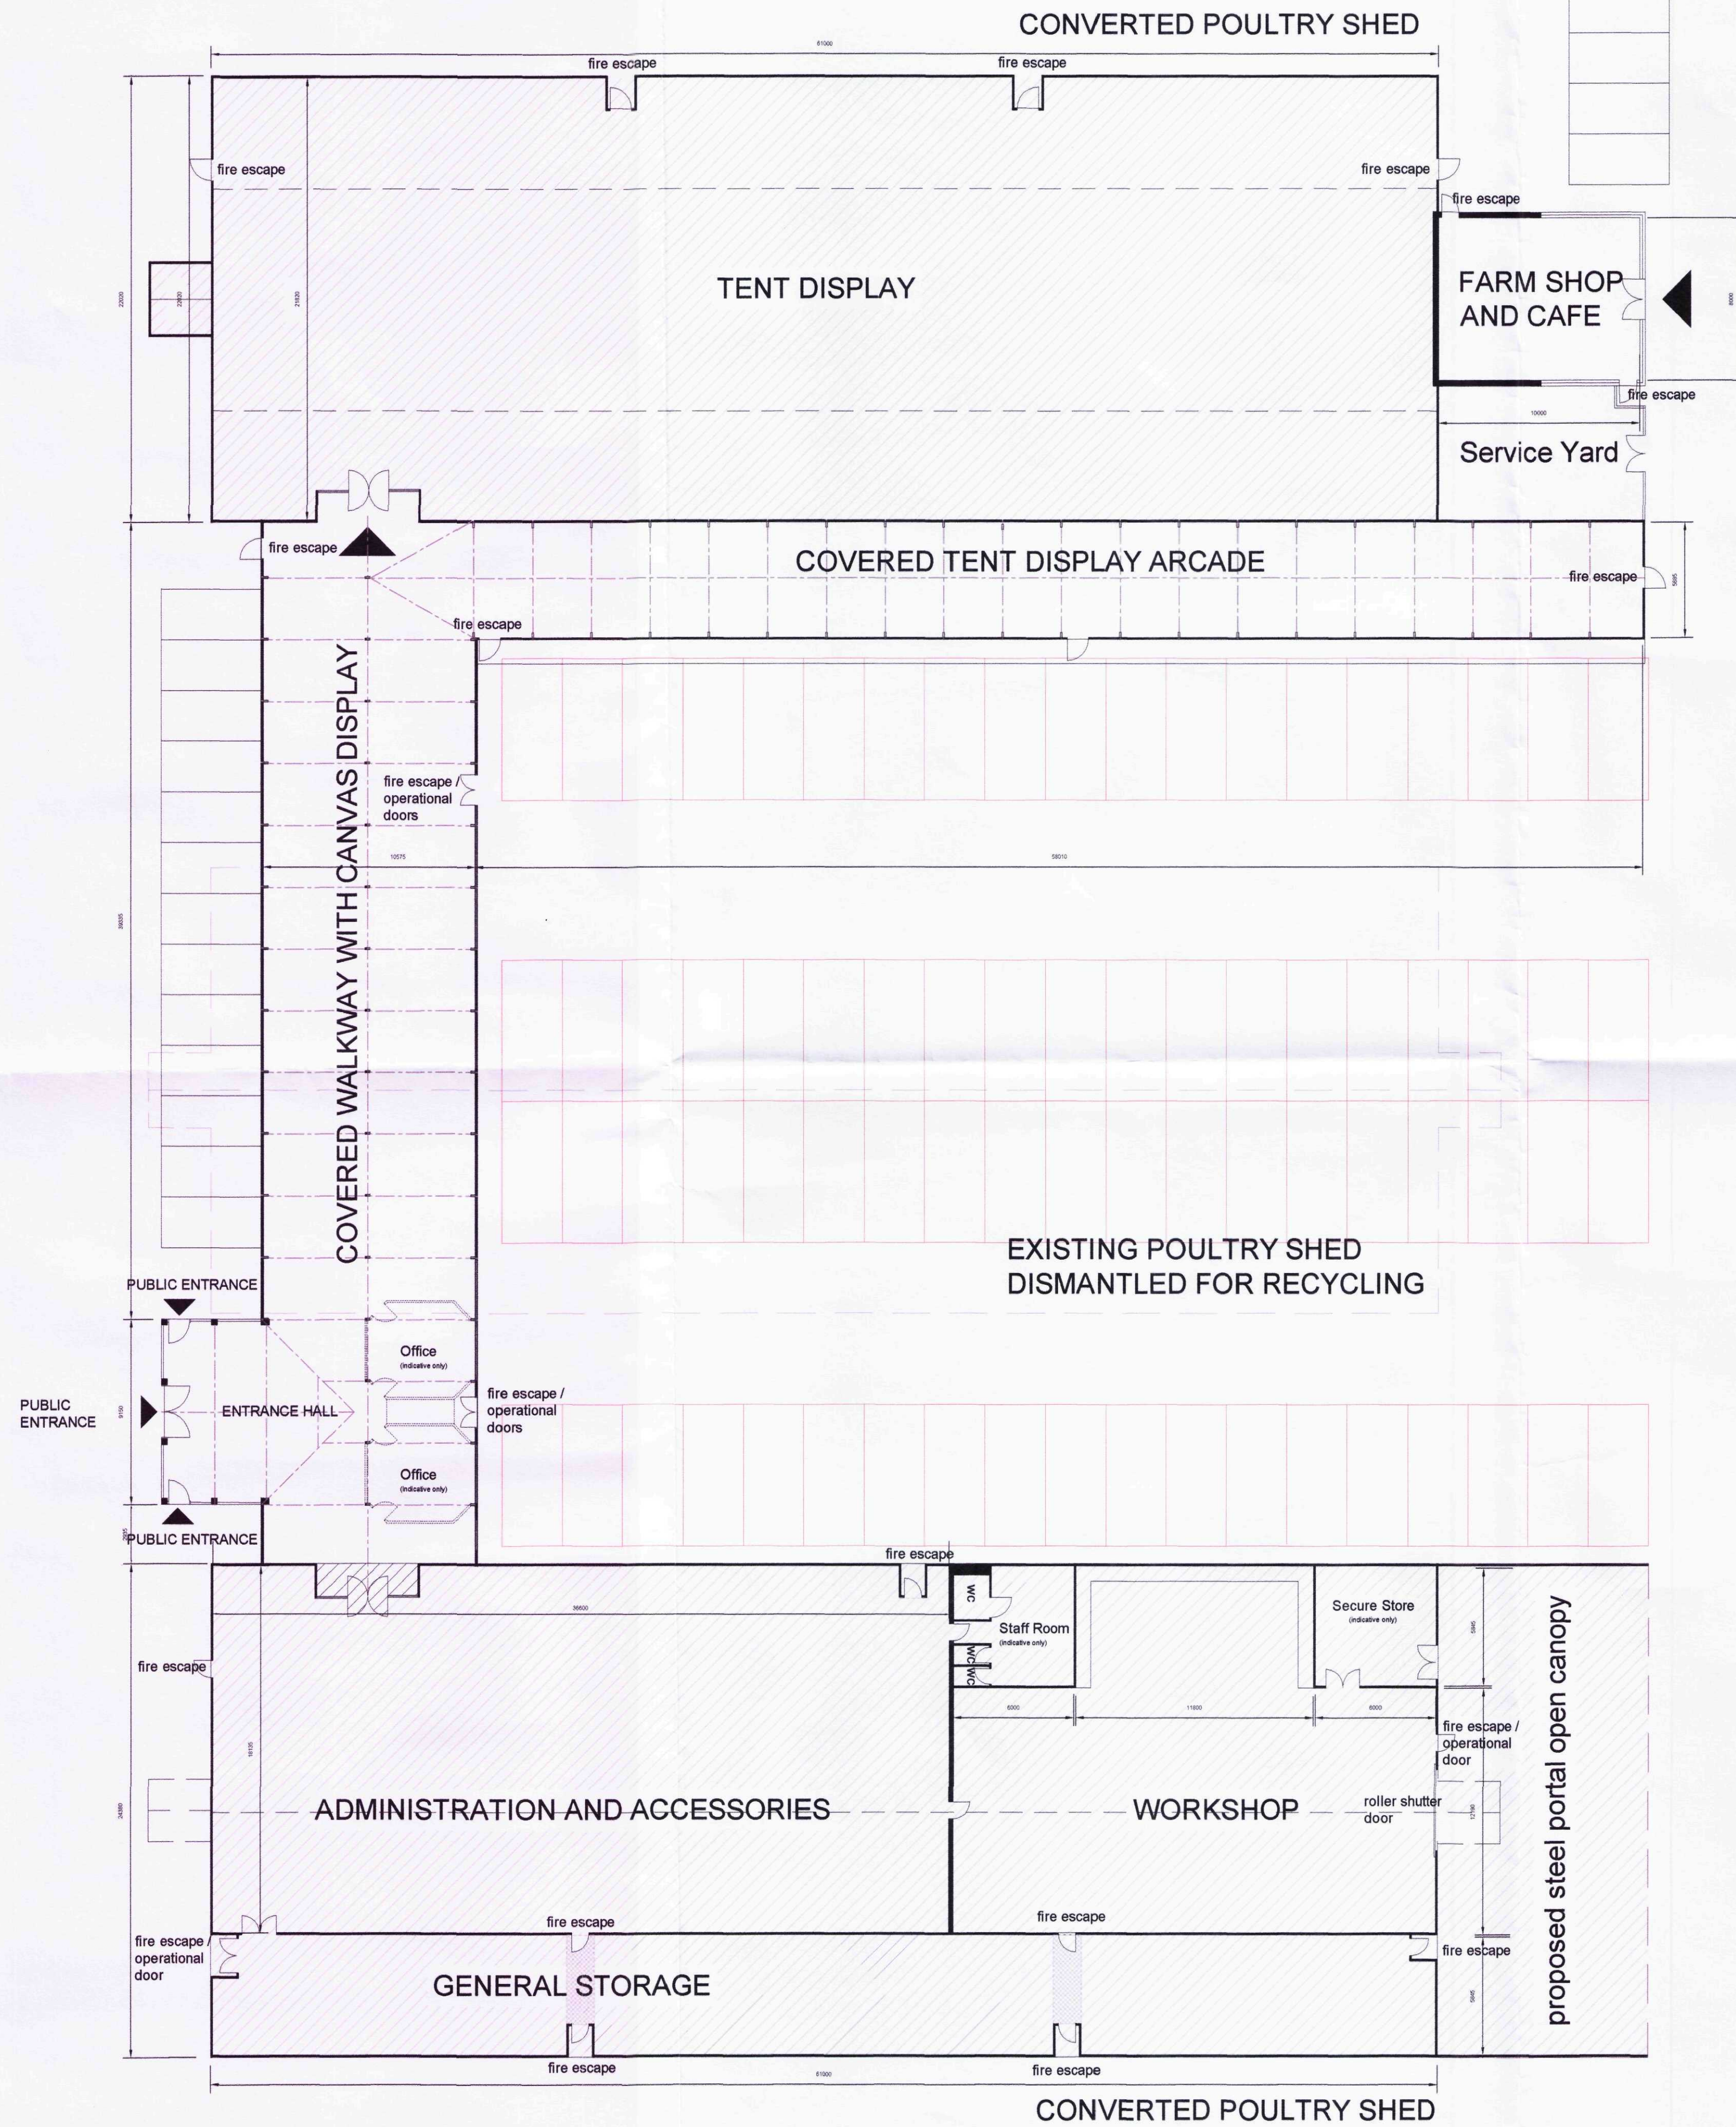


S W ELEVATION (NW elevation handed)

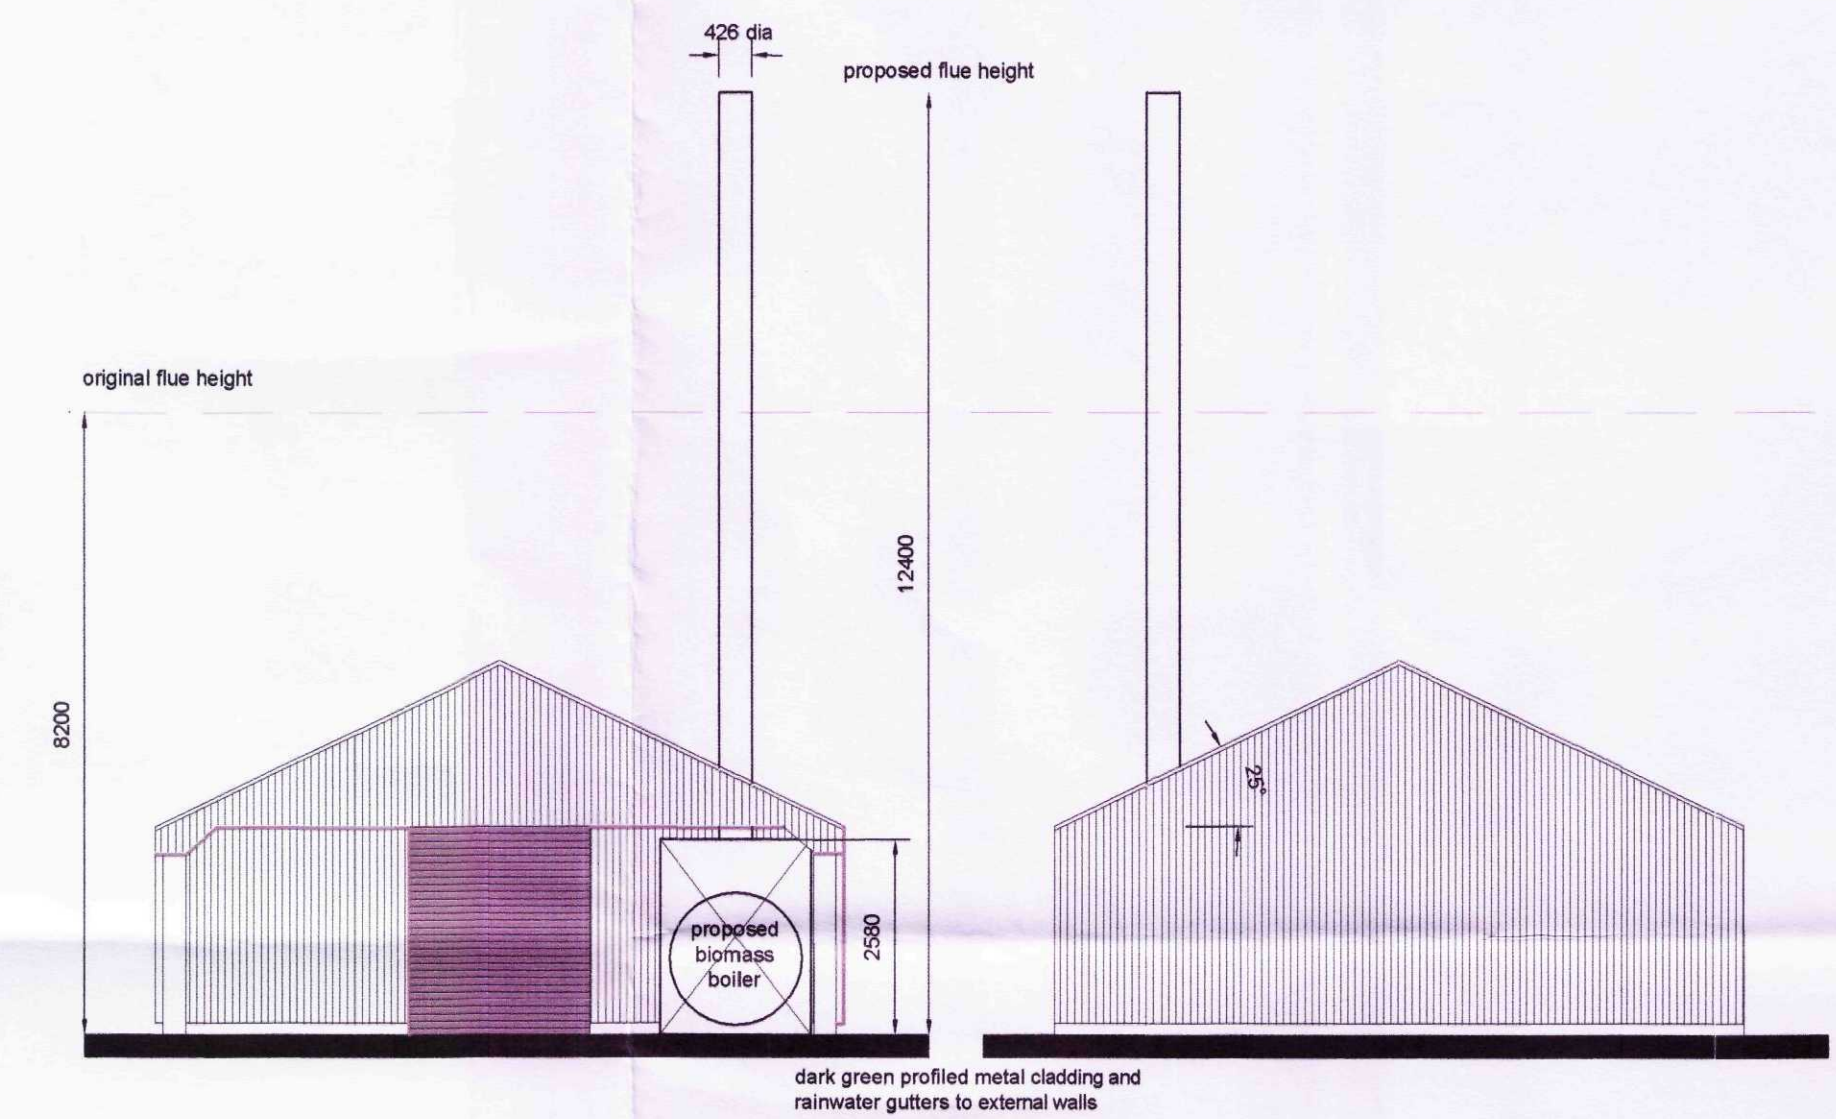

N W ELEVATION

S E ELEVATION

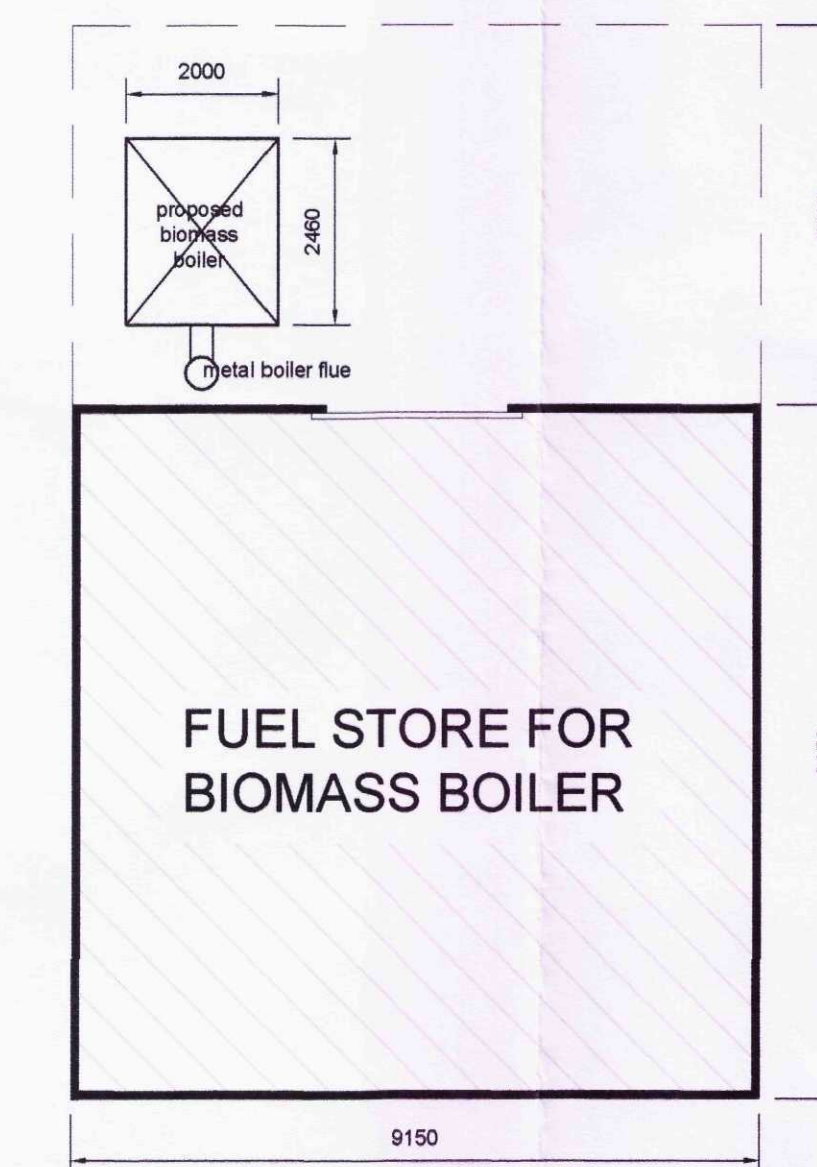

PLAN OF BIOMASS BOILER / FUEL STORE

Revision	Date	Drawn	Description
----------	------	-------	-------------

Client: Ruthkay Ltd
Project: Proposed Fenland Centre at Carrington Drive, Crowland
Drawing: Planning Application Drawing 2 of 2

Scale: 1:200, 1:100 @ A1
Drawn: TAC Chkd: AWM Date: 31/10/2014

Trevor A Clay RIBA Ltd, 14 Old Fendike Road, Weston Hills, Spalding, Lincs. PE126DD
01406 380027 07778 597975 trevor@tacarchitects.co.uk



Drawing No. 08/228/PA/11A

www.tacarchitects.co.uk