
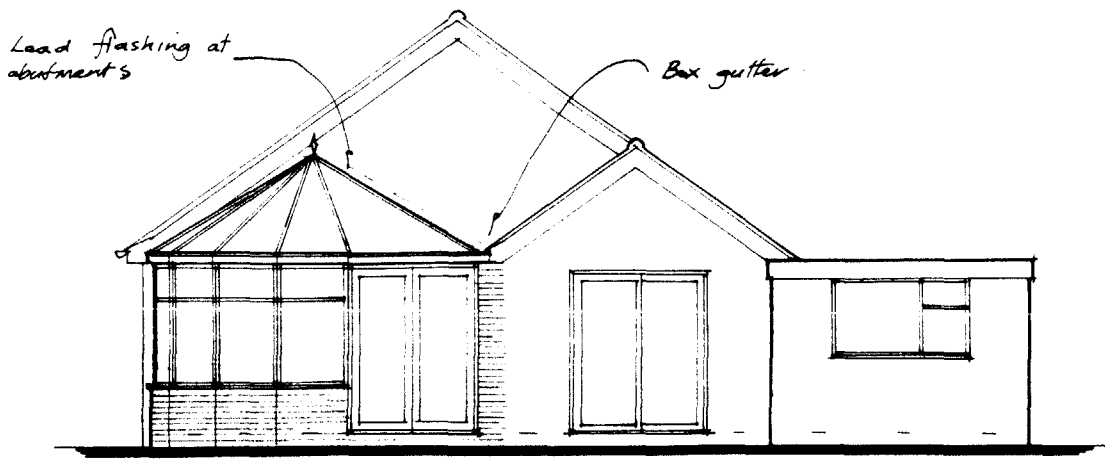


Rear Elevation.

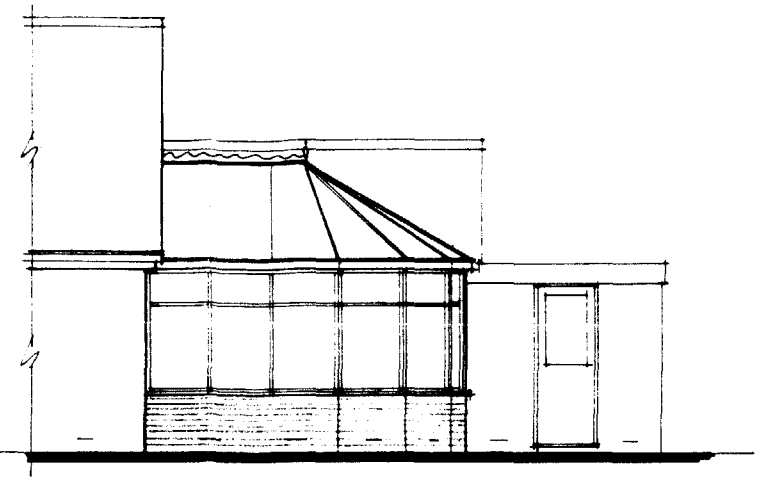


Side Elevation.


Polycarbonate roof
Woodgrain PVCu frames
Bricks as house.

549/98


DETERMINED PLAN

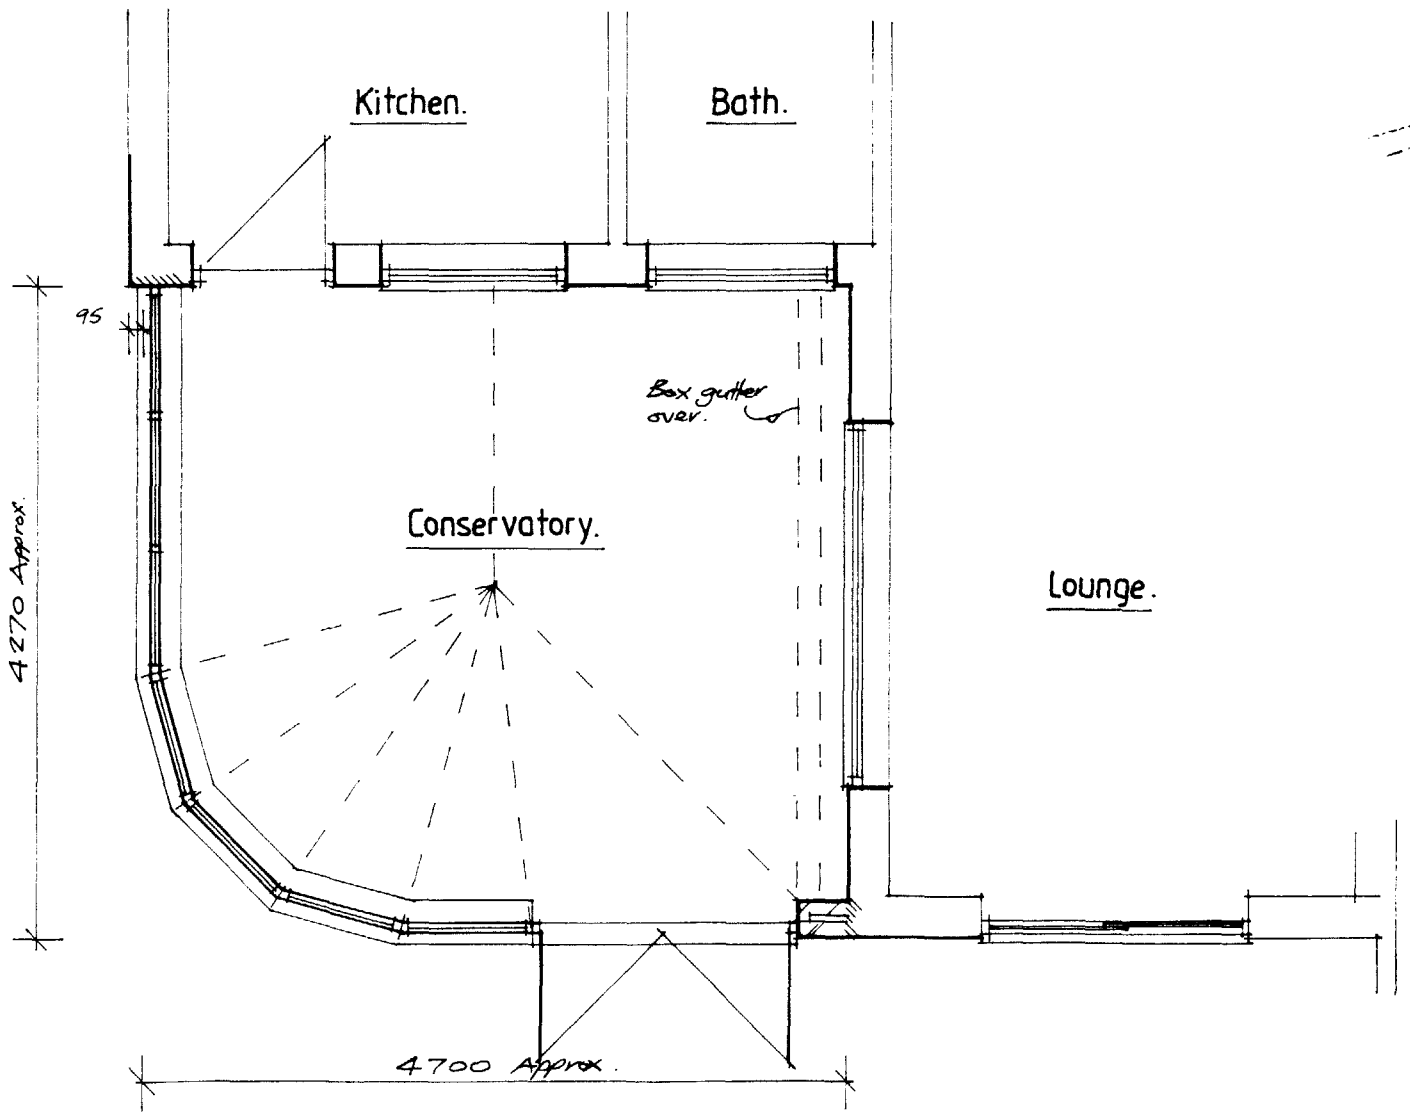

Proposed Plan.

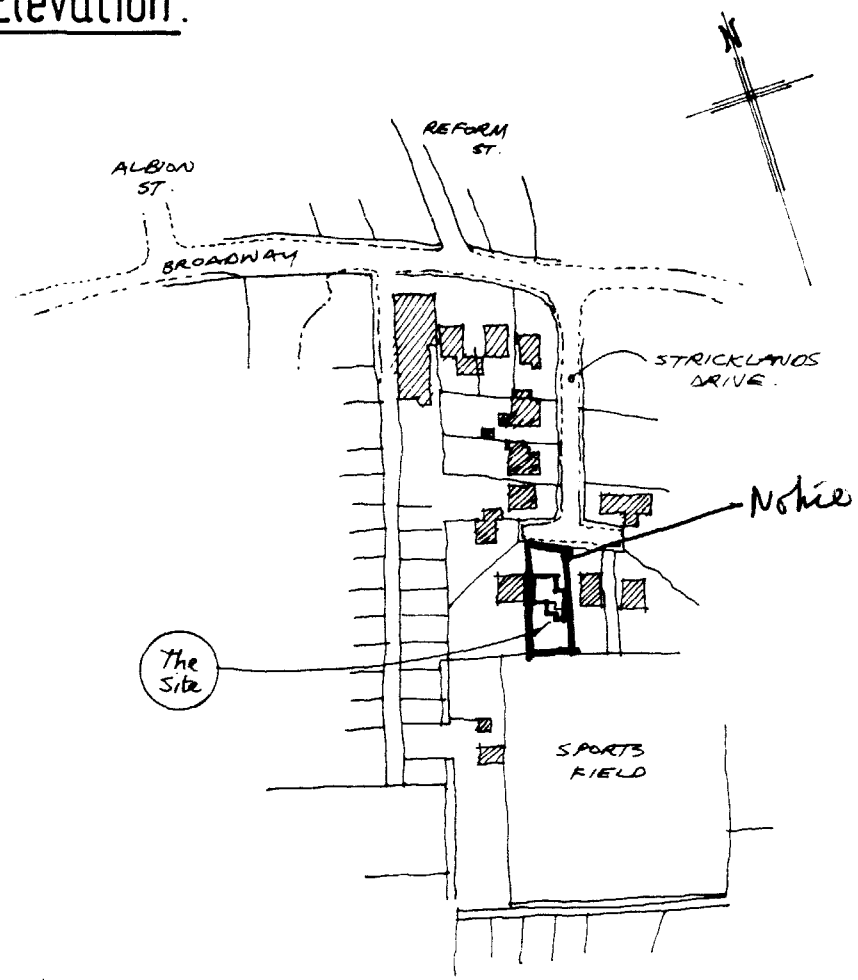

Location Plan.

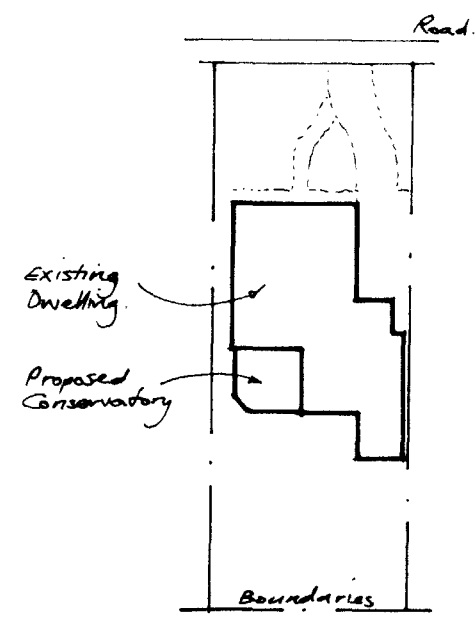

Block Plan.

ALUWHITE WINDOWS & CONSERVATORIES.

PROJECT.
Proposed Conservatory to rear of 11 Strickland Drive, Crowland for MR. & MRS. BLOOMFIELD.

REVISIONS.

SCALE. 1/50 1/100 1/500 1/2500

DATE. May 98

DWG N°. AWC/4/0598/01.