


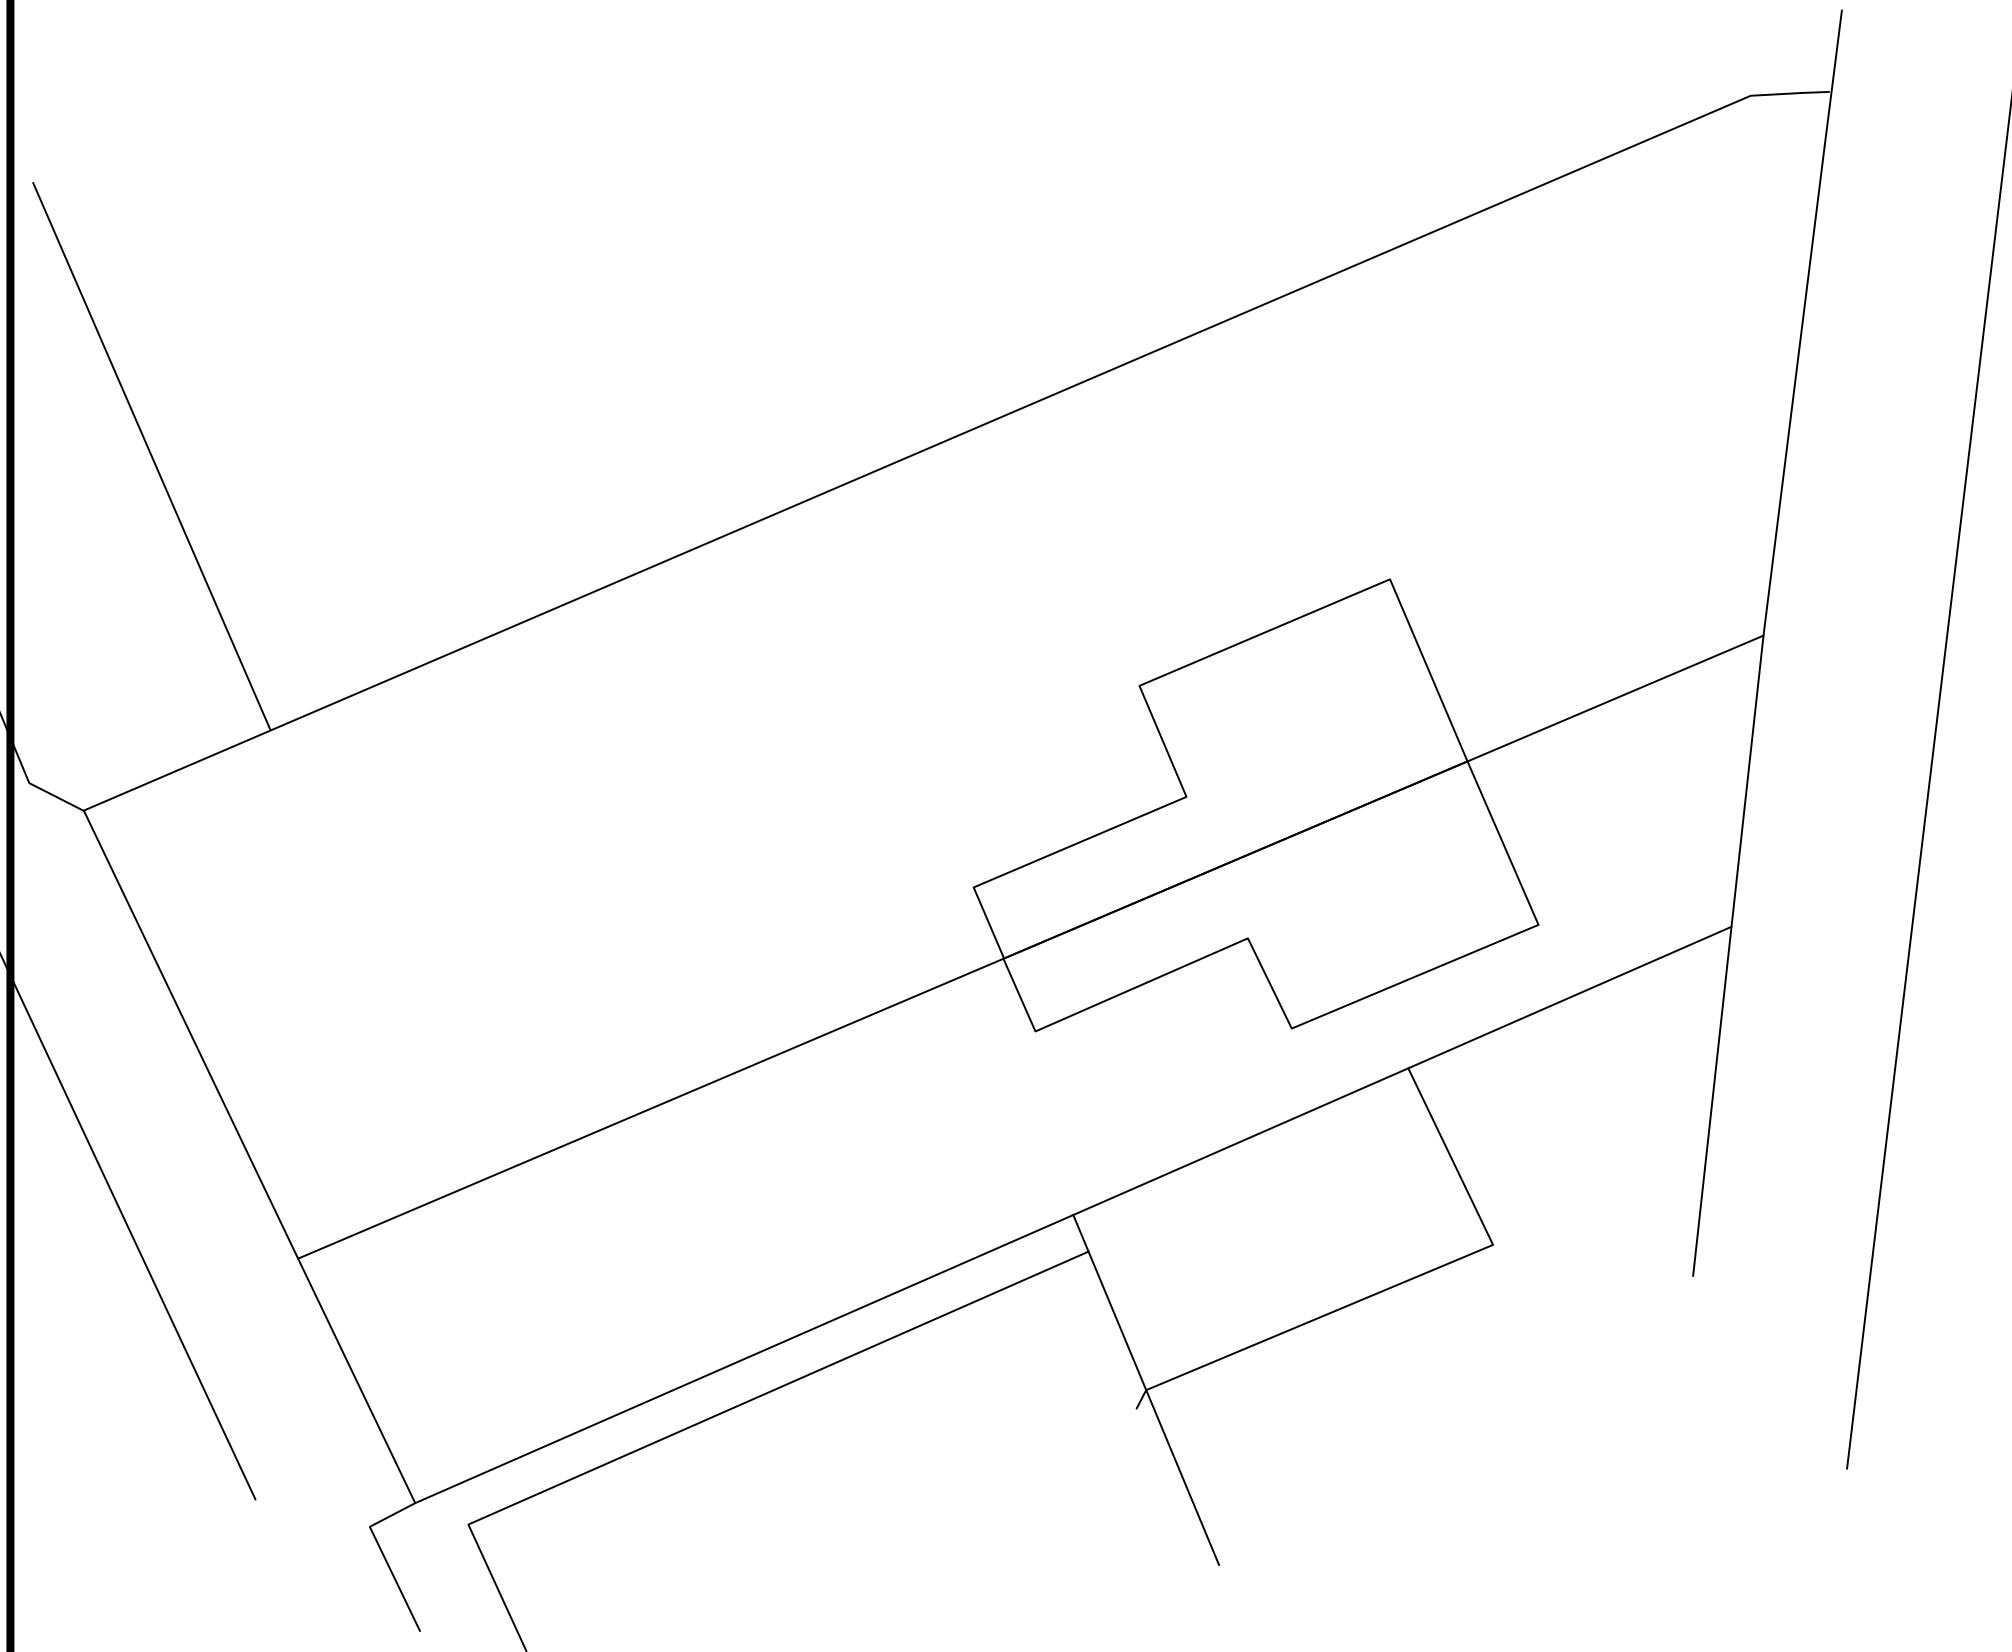


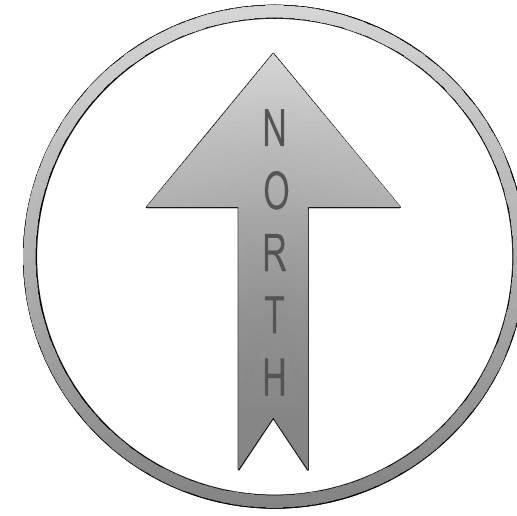

EXISTING BLOCK PLAN 1:200

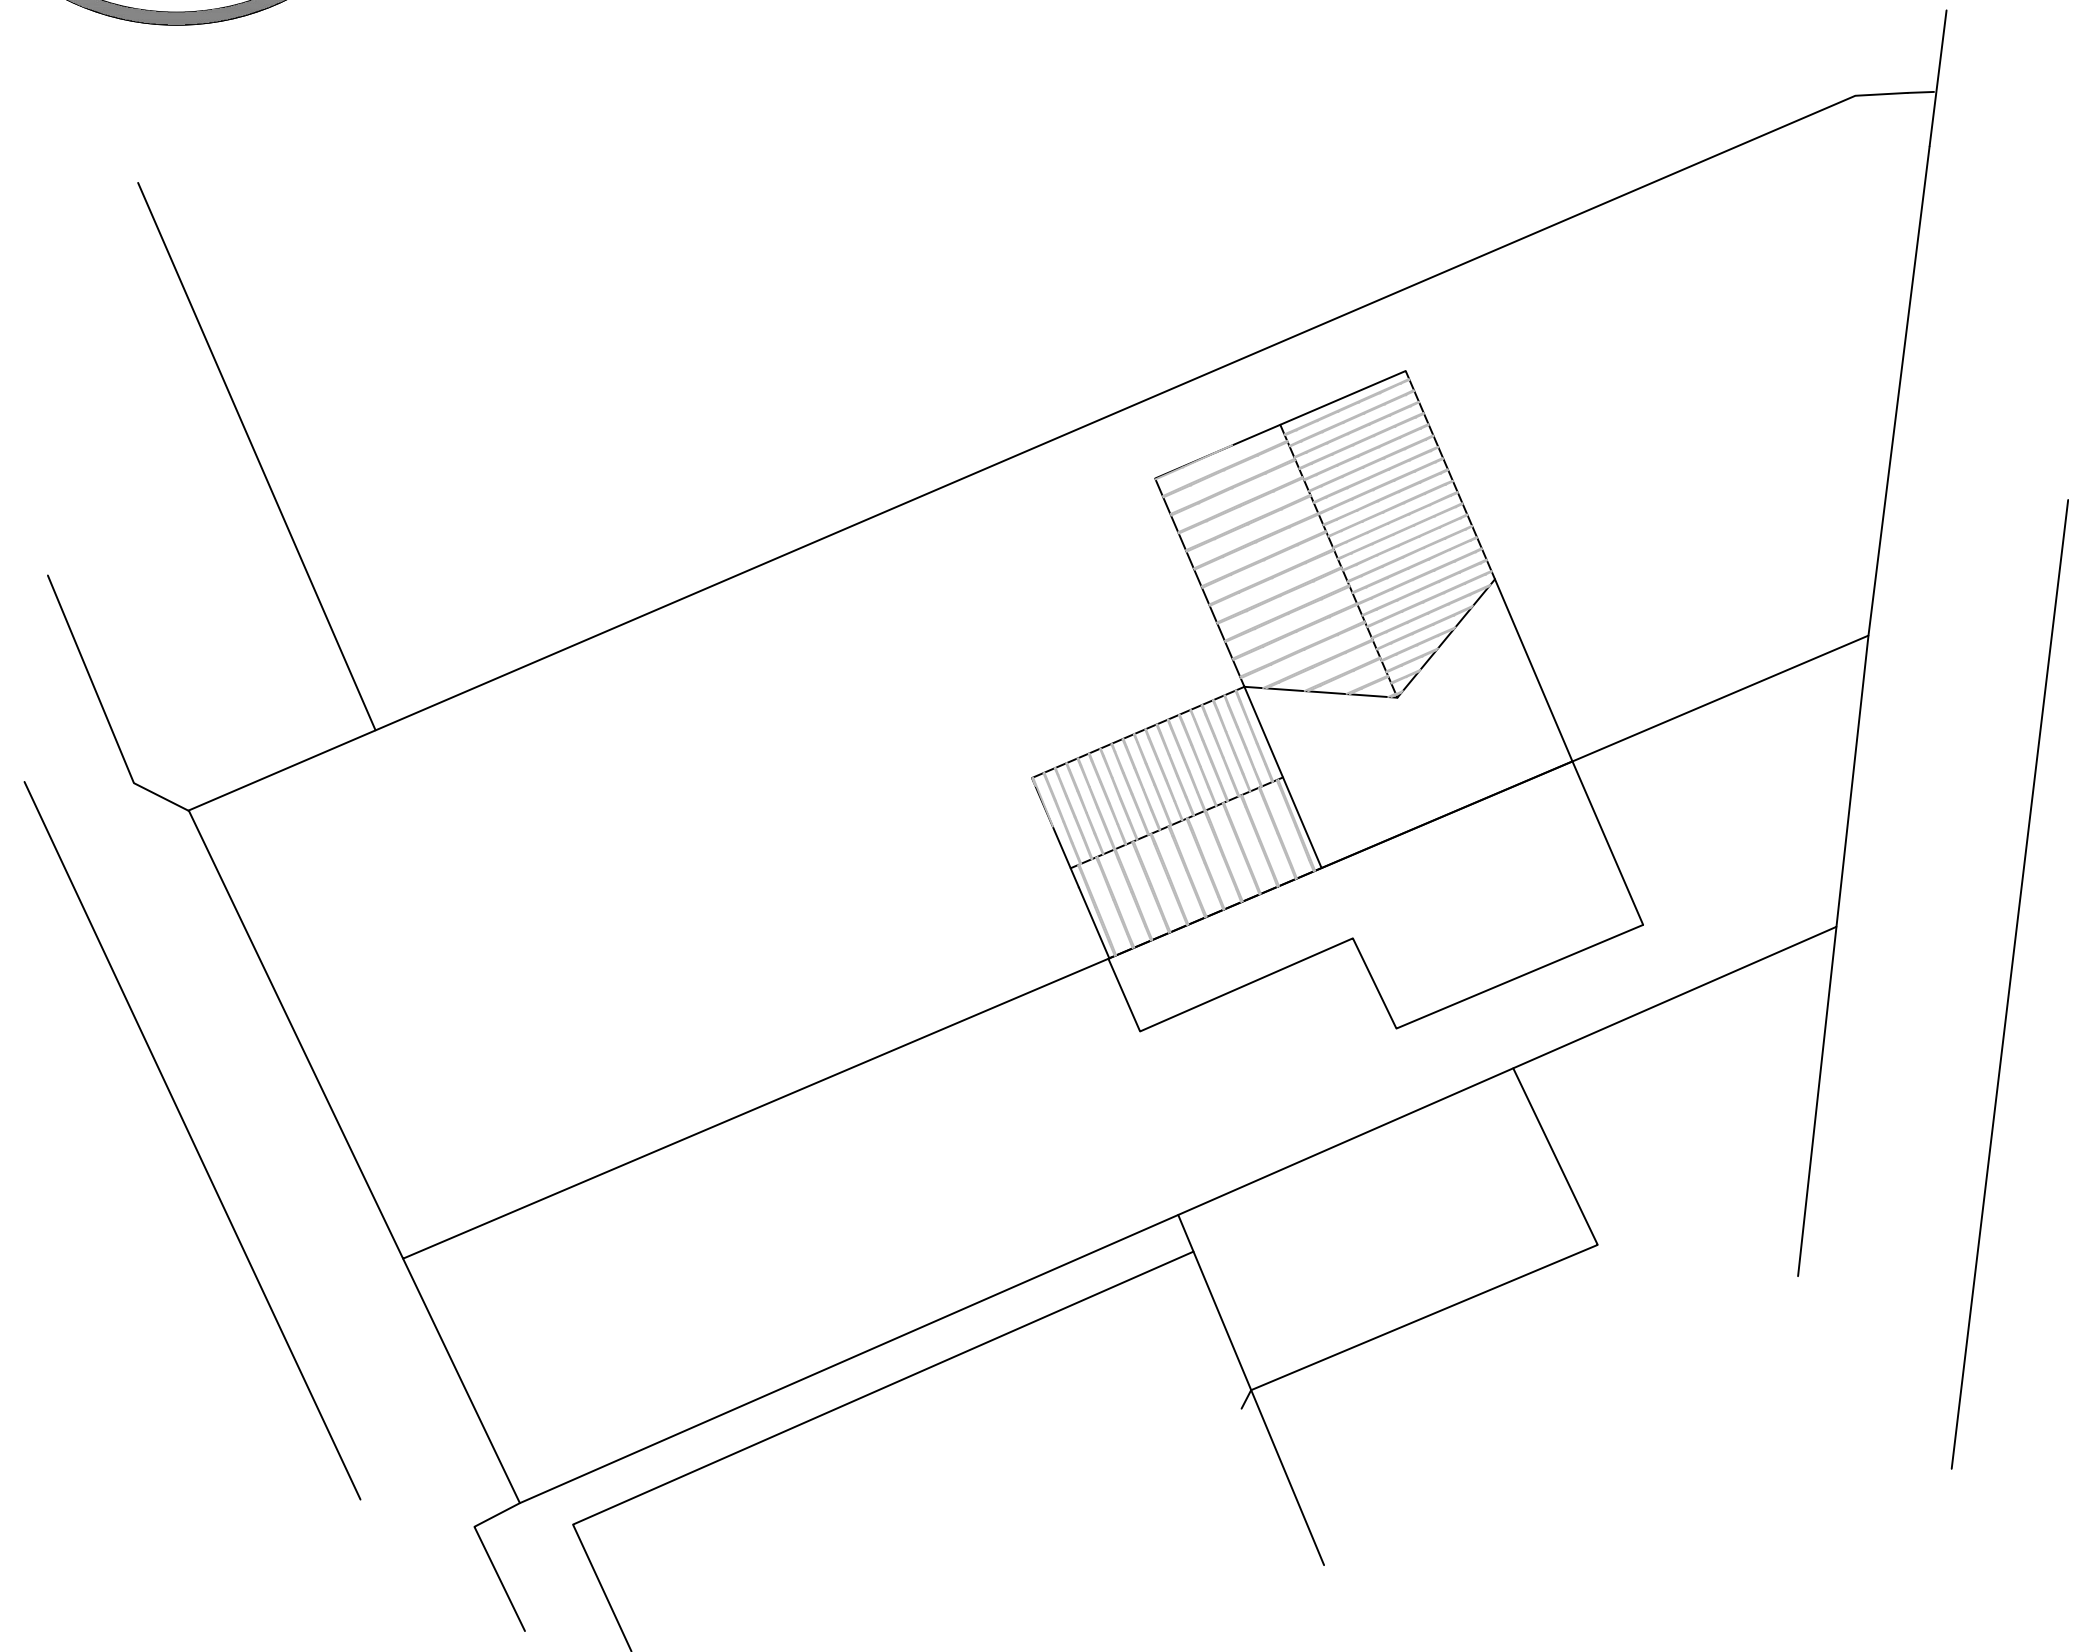

PROPOSED BLOCK PLAN 1:200

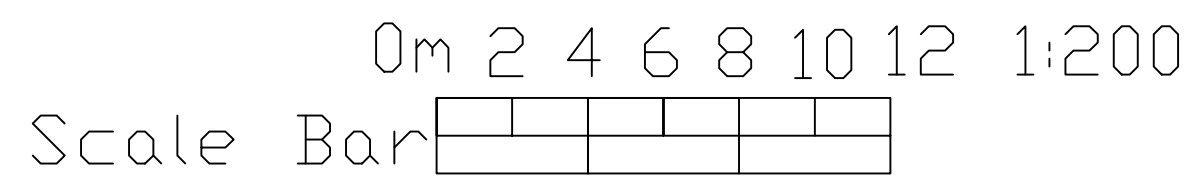

M.A.P.design Architectural Services		Email: tonymap1@yahoo.co.uk Tel: 07711537799
Project: Single storey rear and two storey side extensions		
Address: 4 Railway Cottages Martins Road Postland Crowland PE6 0JT		
Drawn: TP	Scale: 1:200	
Revision:	Block Plans 004	
		Paper size: A2