


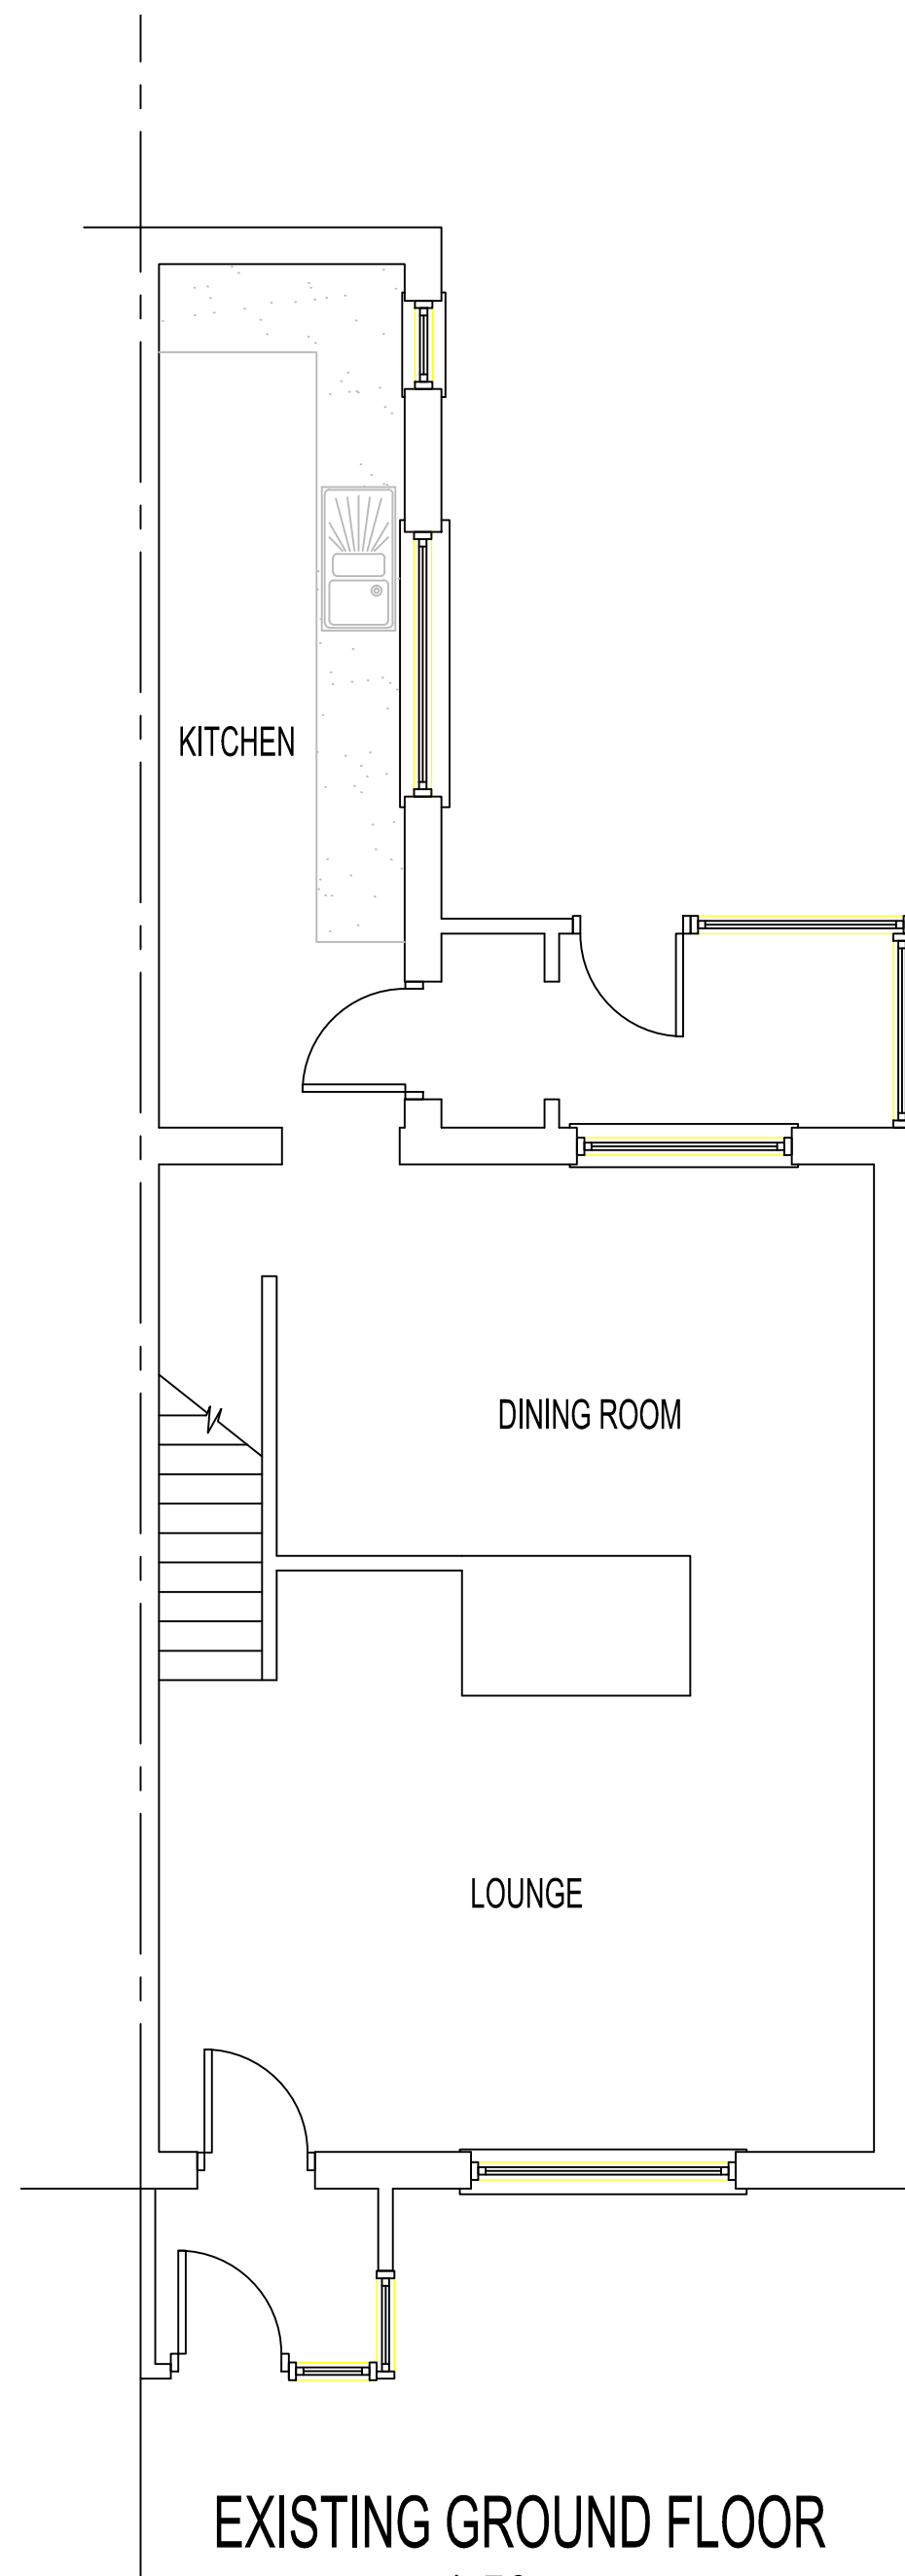
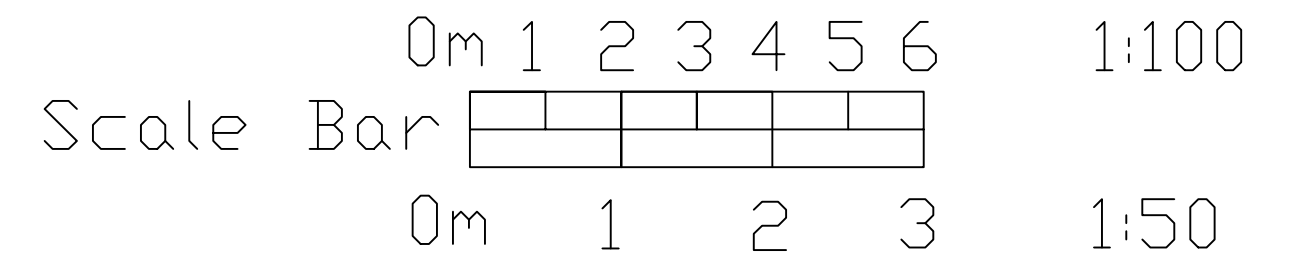


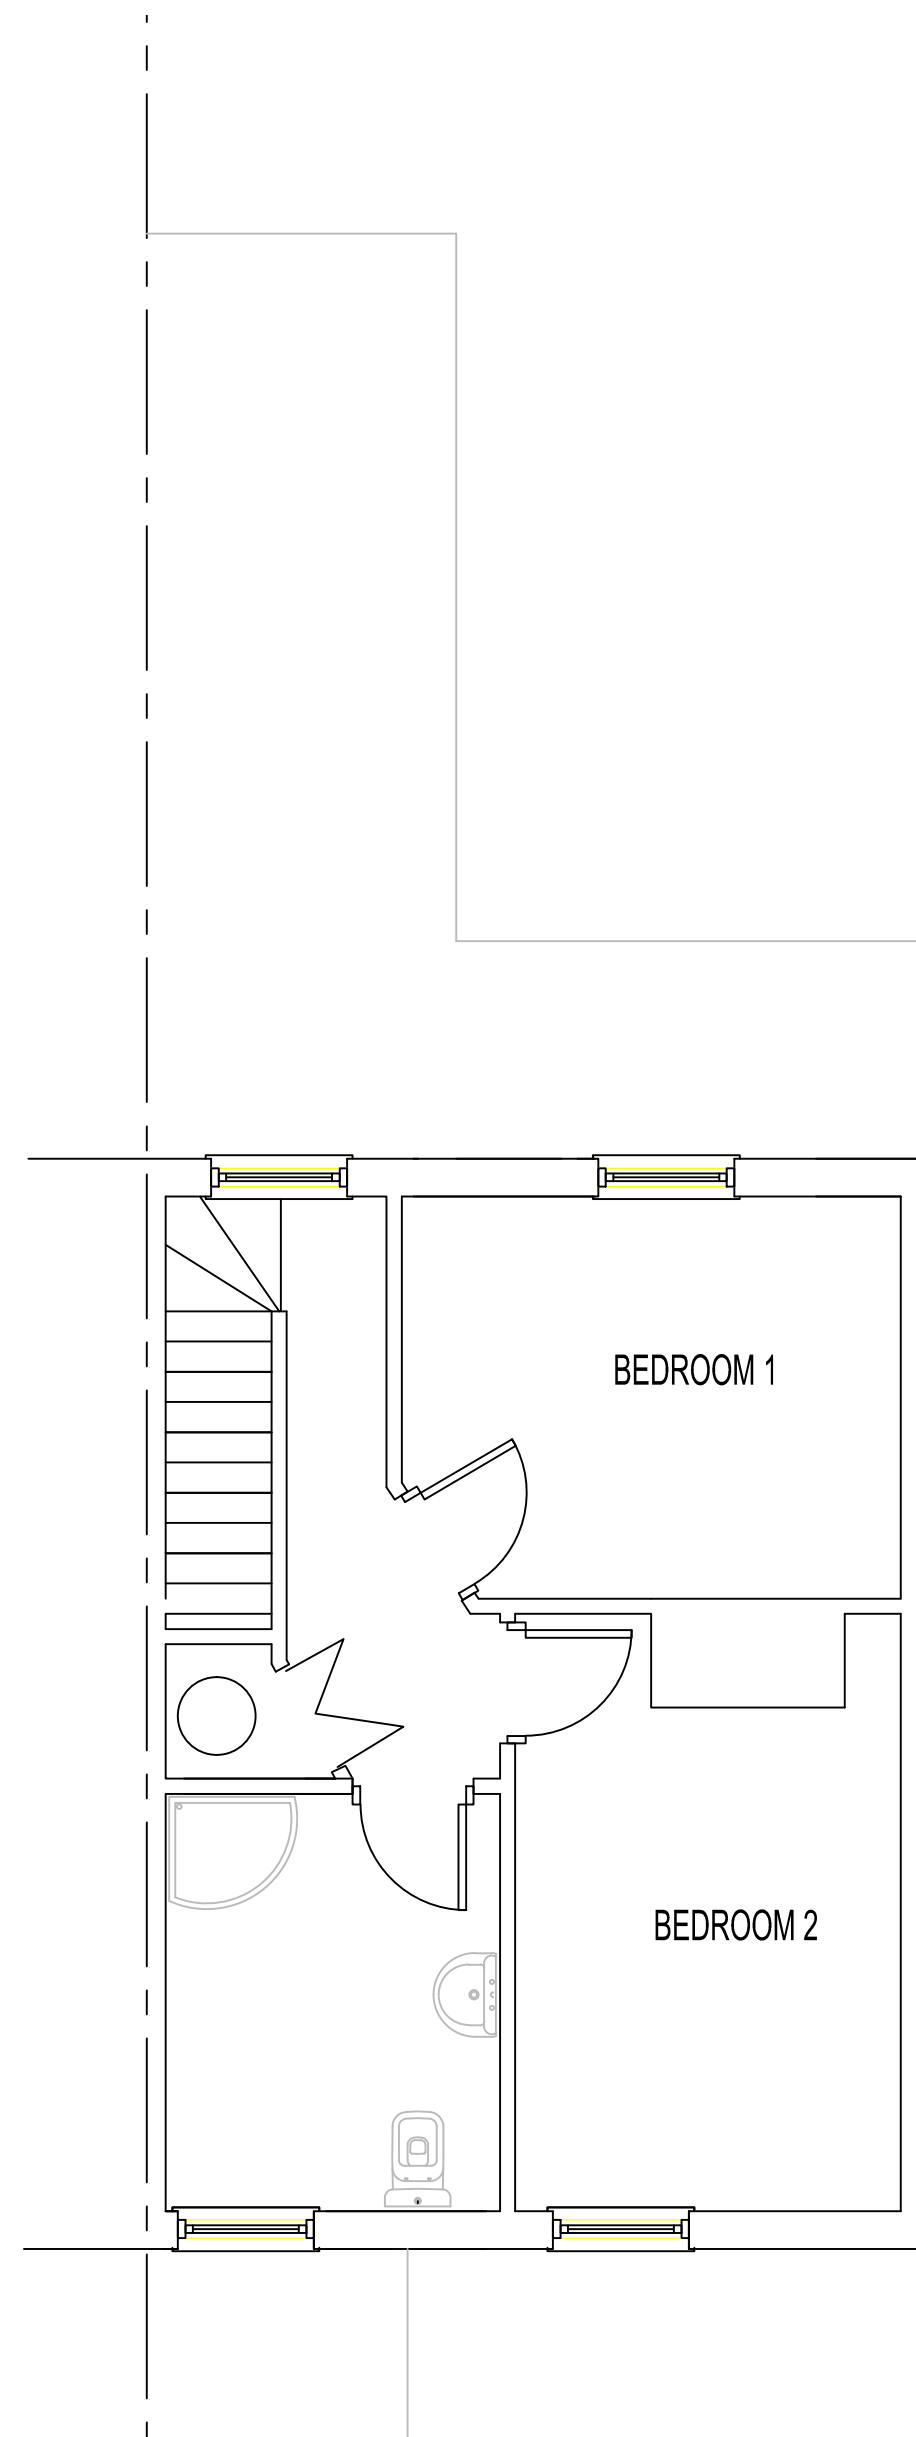

EXISTING GROUND FLOOR
1:50

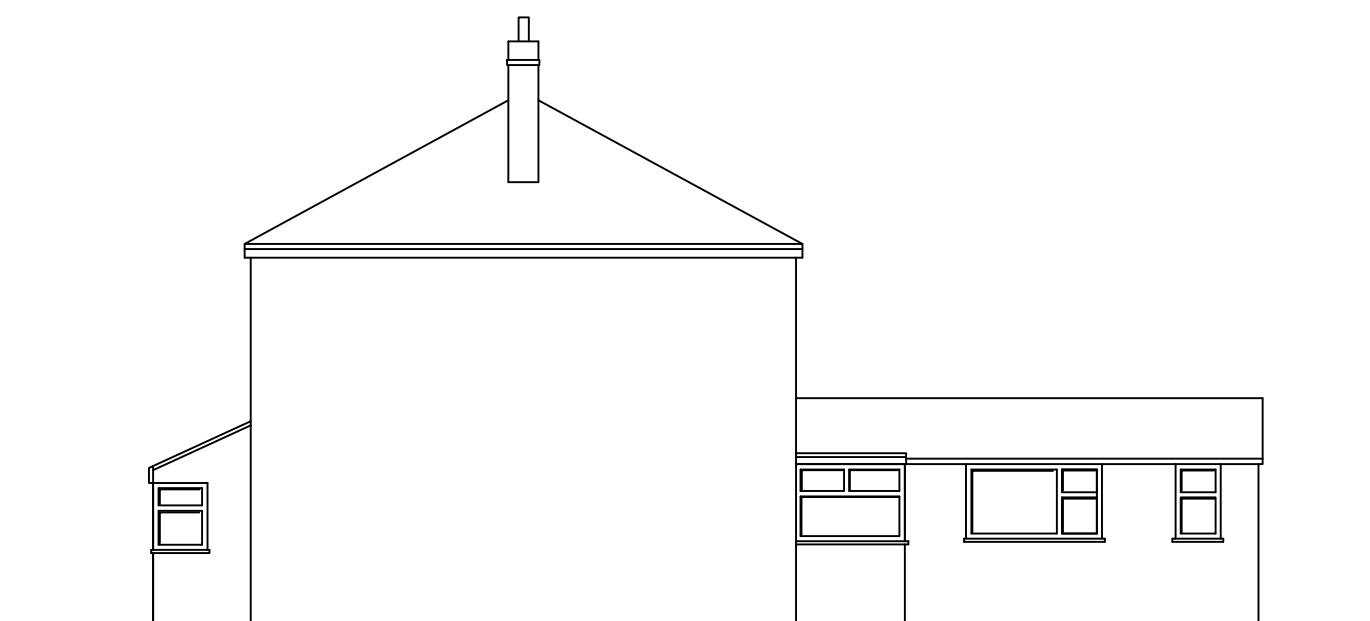

EXISTING FIRST FLOOR
1:50

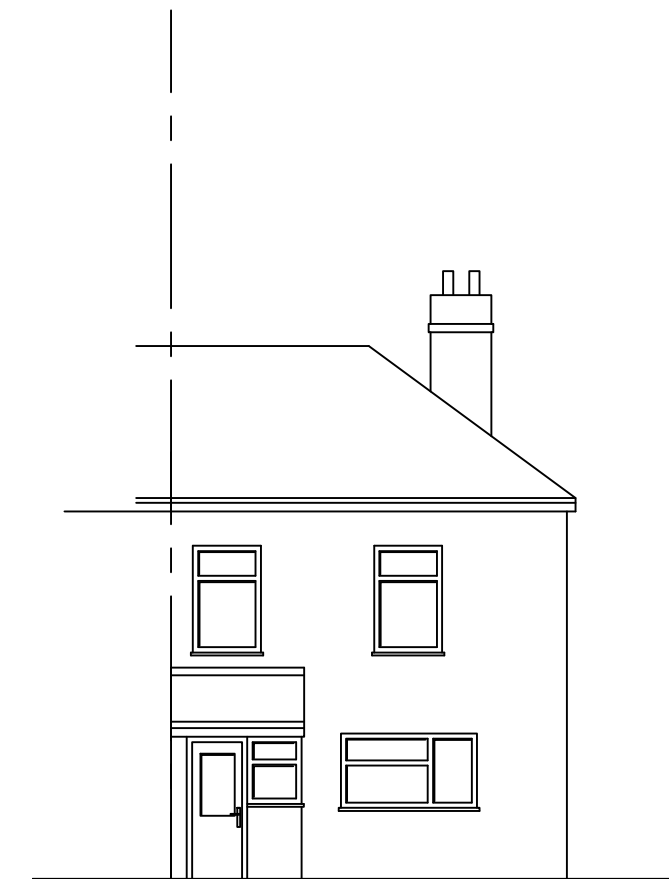

M.A.P.design
Architectural Services

Email: tonymap1@yahoo.co.uk
Tel: 07711537799

Project: Single storey rear and two storey side extensions
Address: 4 Railway Cottages Martins Road Postland Crowland PE6 0JT

Drawn: TP
Revision:

Scale: 1:100 1:50
Existing Layouts 001

Paper size: A2