
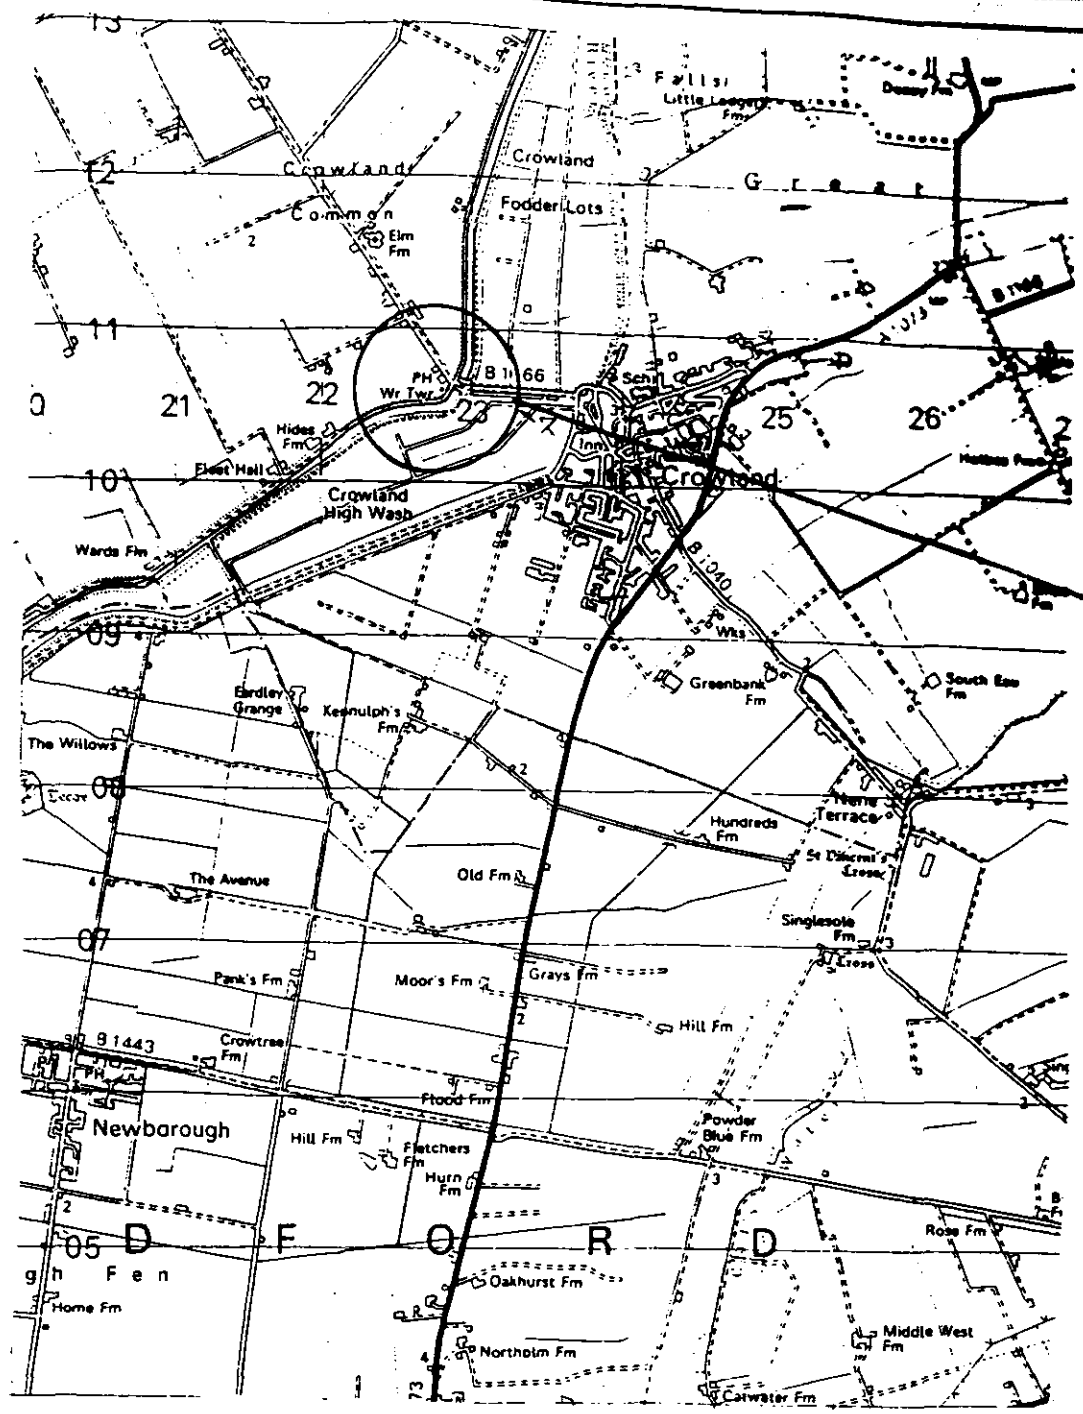


SITE LOCATION

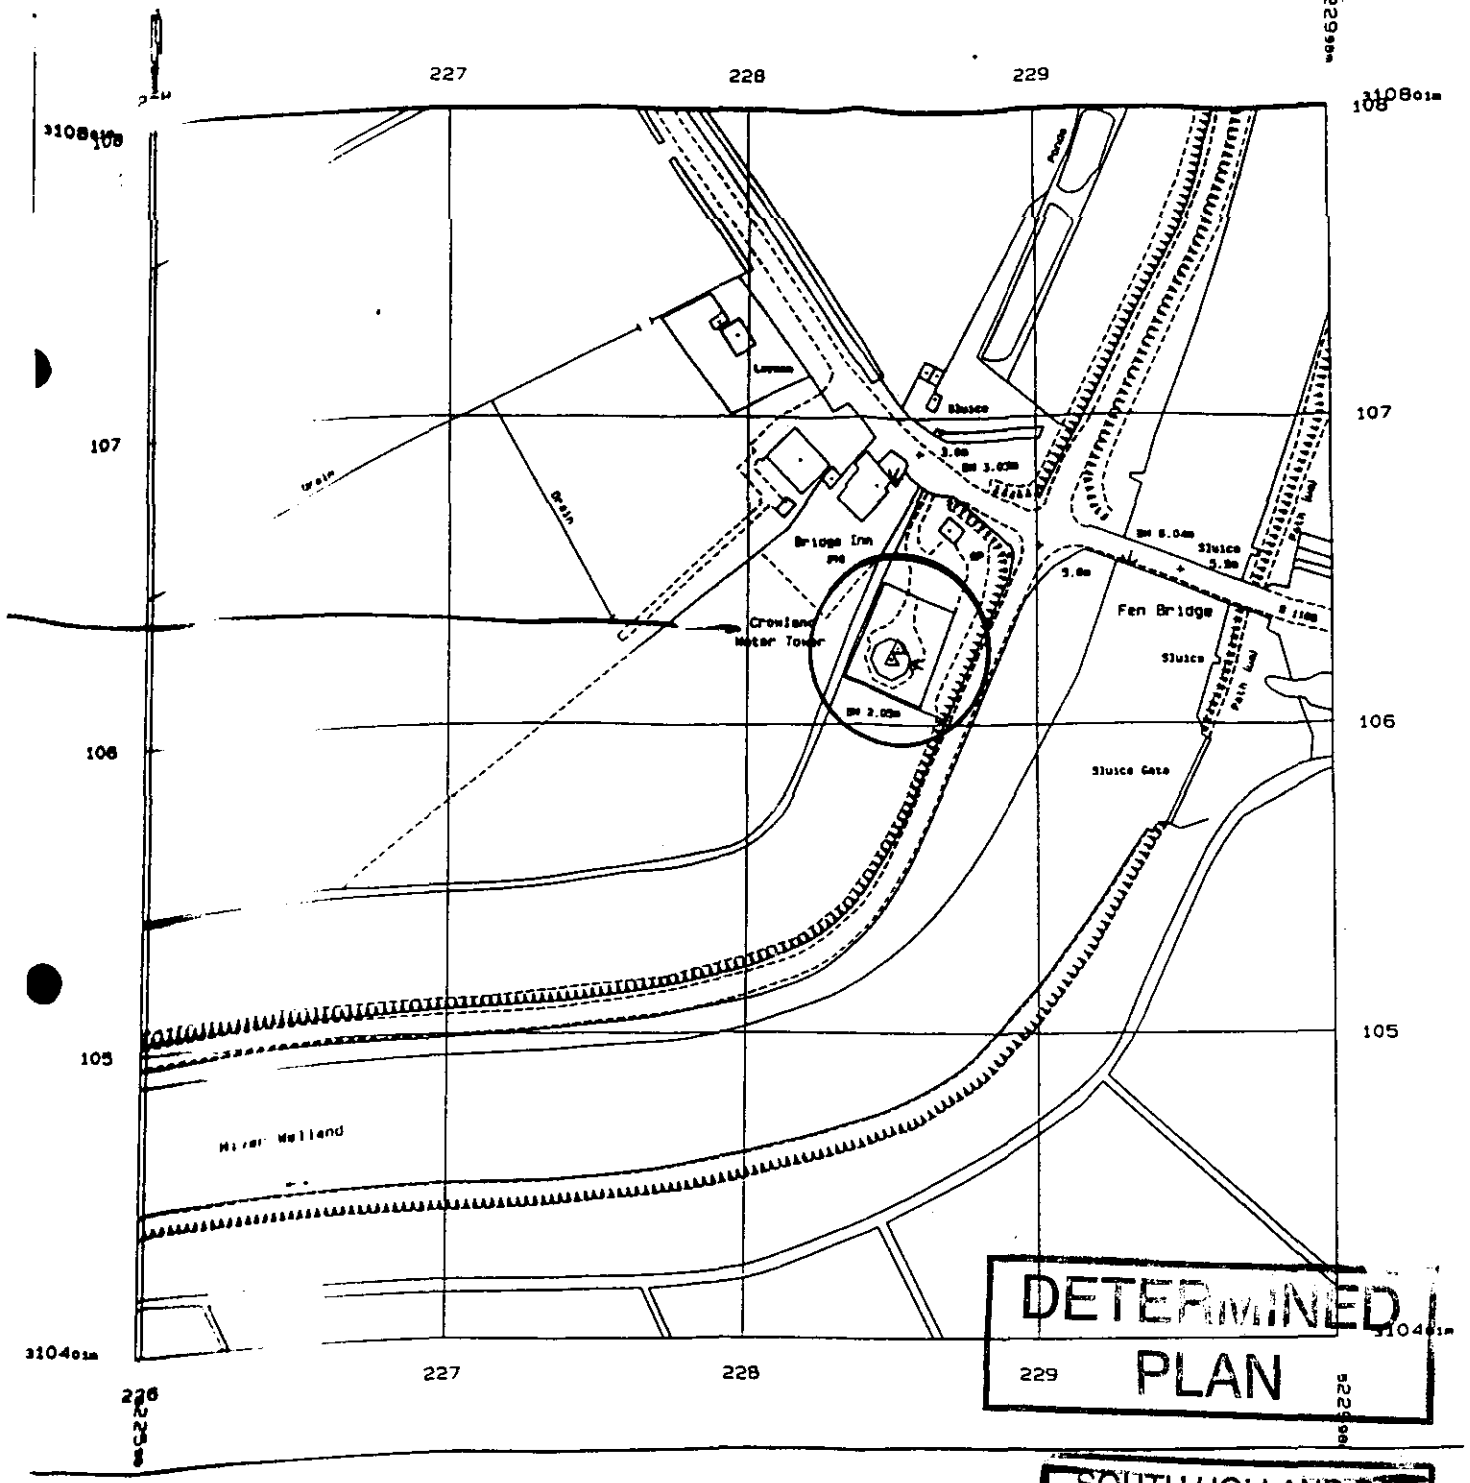

NORTH

AREA LOCATION PLAN (1:50,000)

SITE LOCATION PLAN (1:1,250)

SOUTH HOLLAND DC
HOUSING & PLANNING
07 JUN 1999
Ref: 0557/99

OS. REF/ 522850 : 3106120

Date	Issue	Amendment	By	Chk
21/5/99	A	ADDRESS REVISED.	JL	RD

SHEPHERD design
Shepherd Design
Frederick House
Fulford Road
York Y010 4EA
England
Tel: +44 (0)1904 654533
Fax: +44 (0)1904 610256
Certificate No FS25312

Drawing Issue Status: PRELIMINARY ☐ TENDER ☐ CONSTRUCTION ☐

Client: vodafone

Drawn: RGD
Date: 06/05/99
Scale: AS SHOWN
Checked: JL

© Shepherd Design

Project: Vodafone Ltd
Cell Site 11090
Drawing Title: SITE LOCATION MAPS

Dwg No: 396170 | S | 2673M | SD | A

K:\396170\Bidraw\cell 11000\cell11090\2673.dwg Thu May 06 15:10:29 1999