

Signal Coverage:


- | | |
|---|------------------------------|
|  | Indoor Urban Handportable |
|  | Indoor Suburban Handportable |
|  | In-Car Handportable |
|  | Outdoor Handportable |
|  | No Coverage |

SOUTH HOLLAND DC HOUSING & PLANNING 07 JUN 1999 Ref: 0557/99

This coverage plan must be read in conjunction with the key and the accompanying explanatory notes.
Each colour block represents 100 square metres



Current Coverage @Crowland.

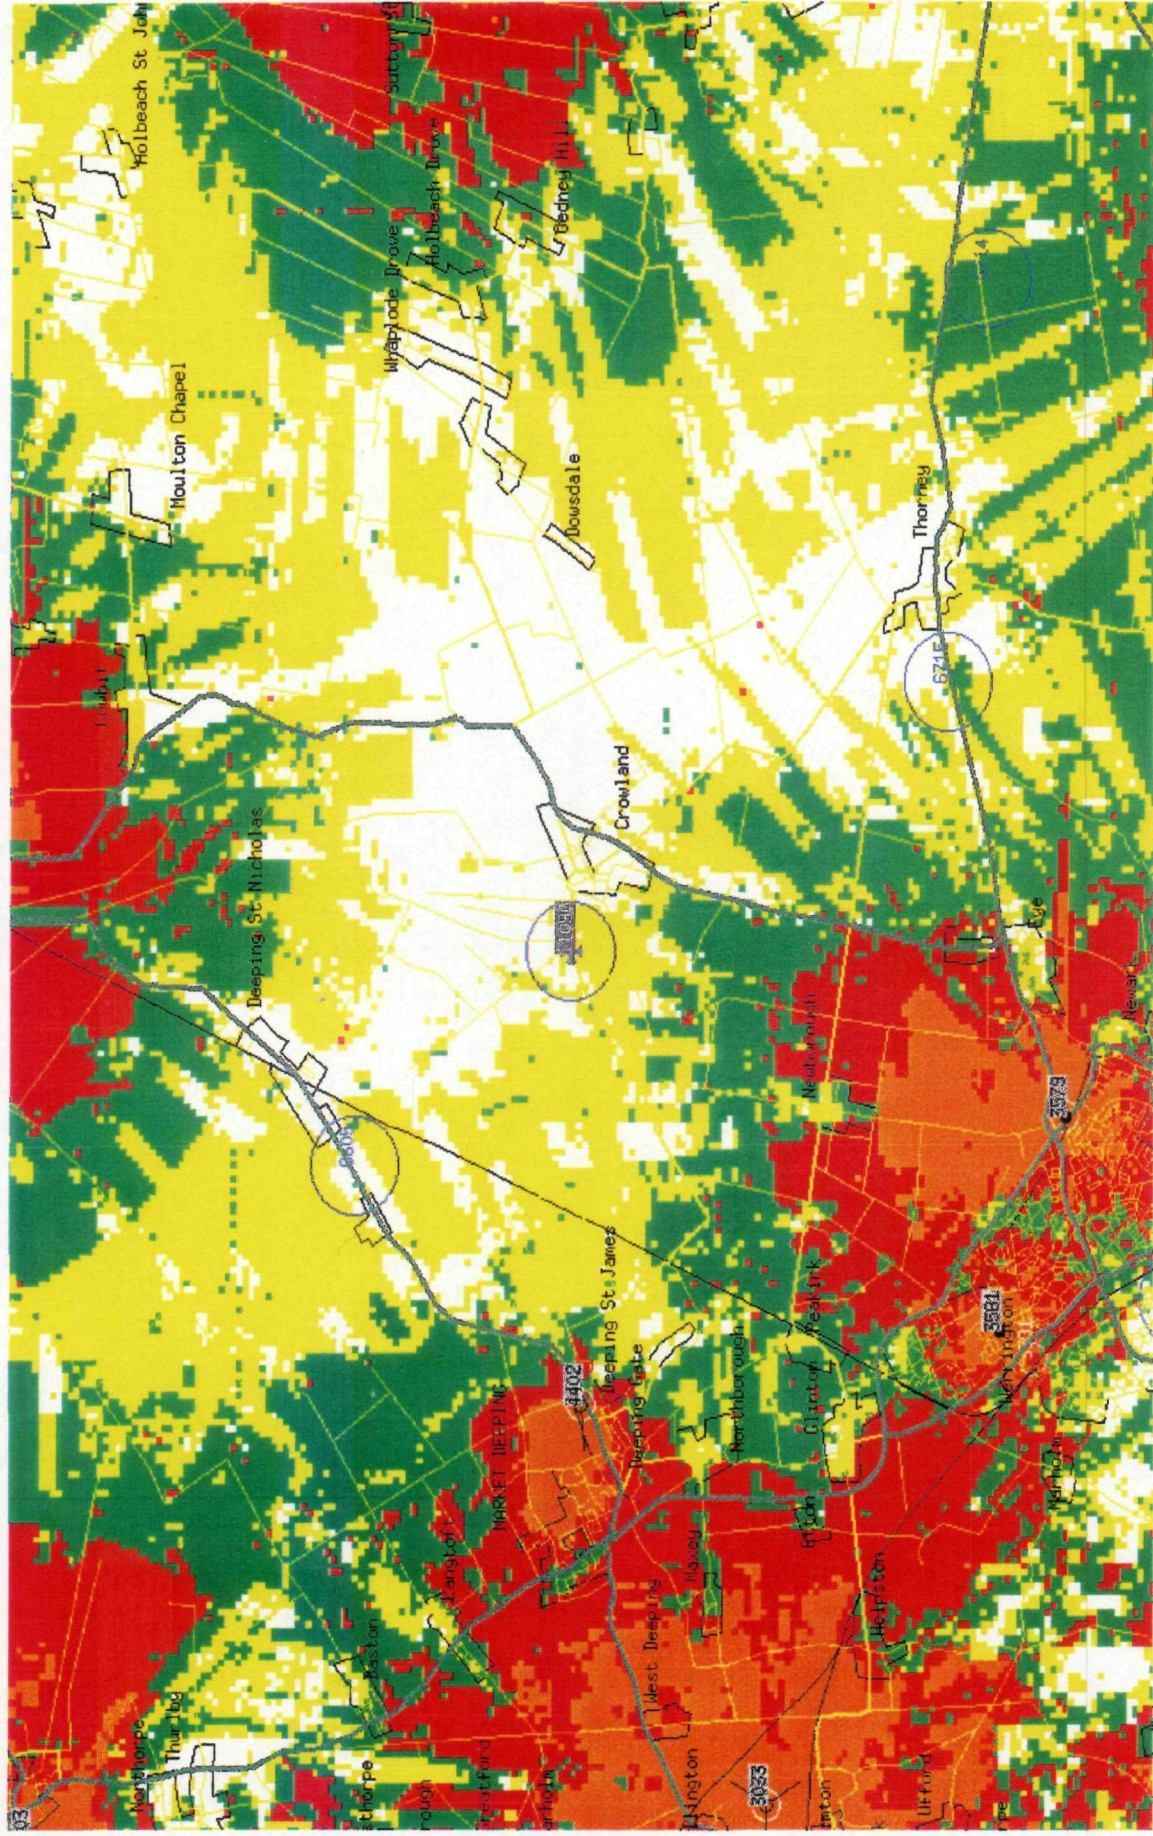


This coverage plan must be read in conjunction with the key and the accompanying explanatory notes.
Each colour block represents 100 square metres






Predicted Coverage @Crowland:Nominal 11090.

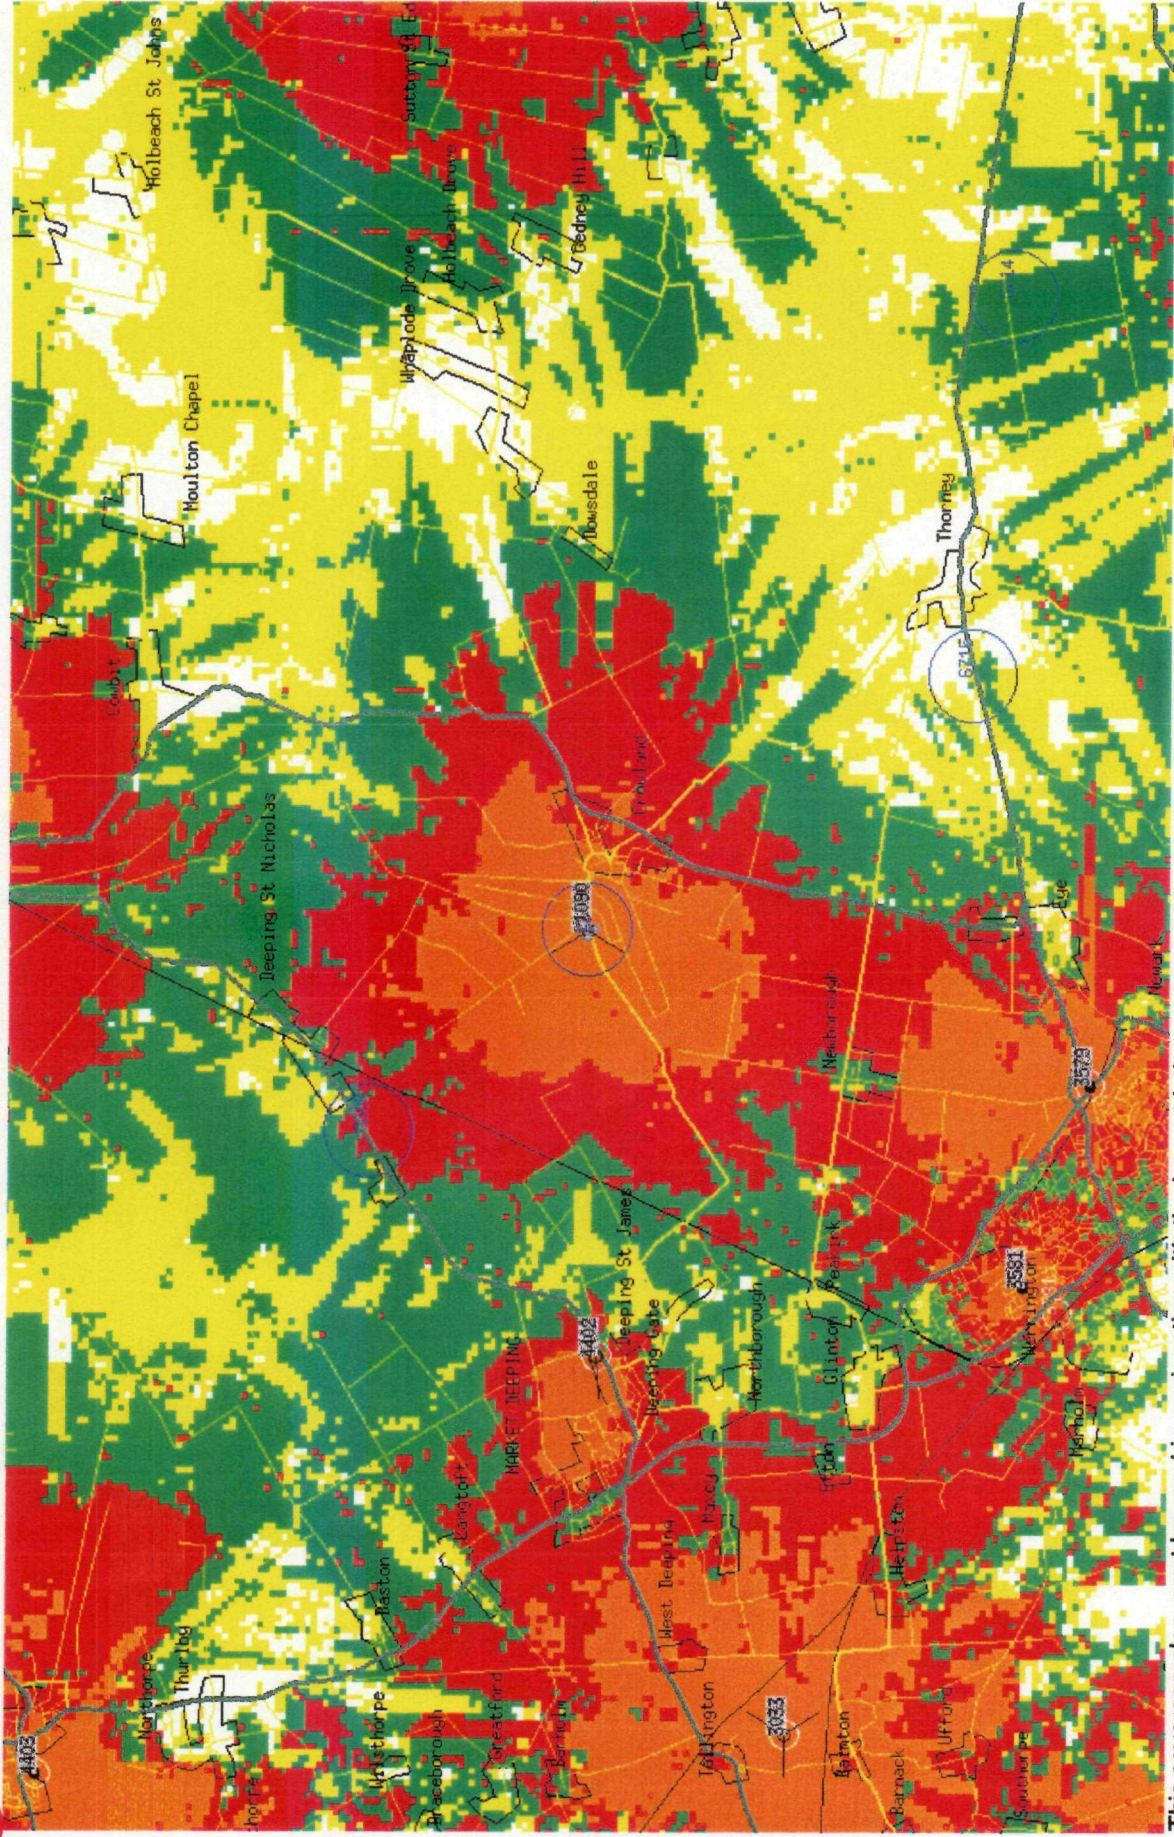

This coverage plan must be read in conjunction with the key and the accompanying explanatory notes.
Each colour block represents 100 square metres







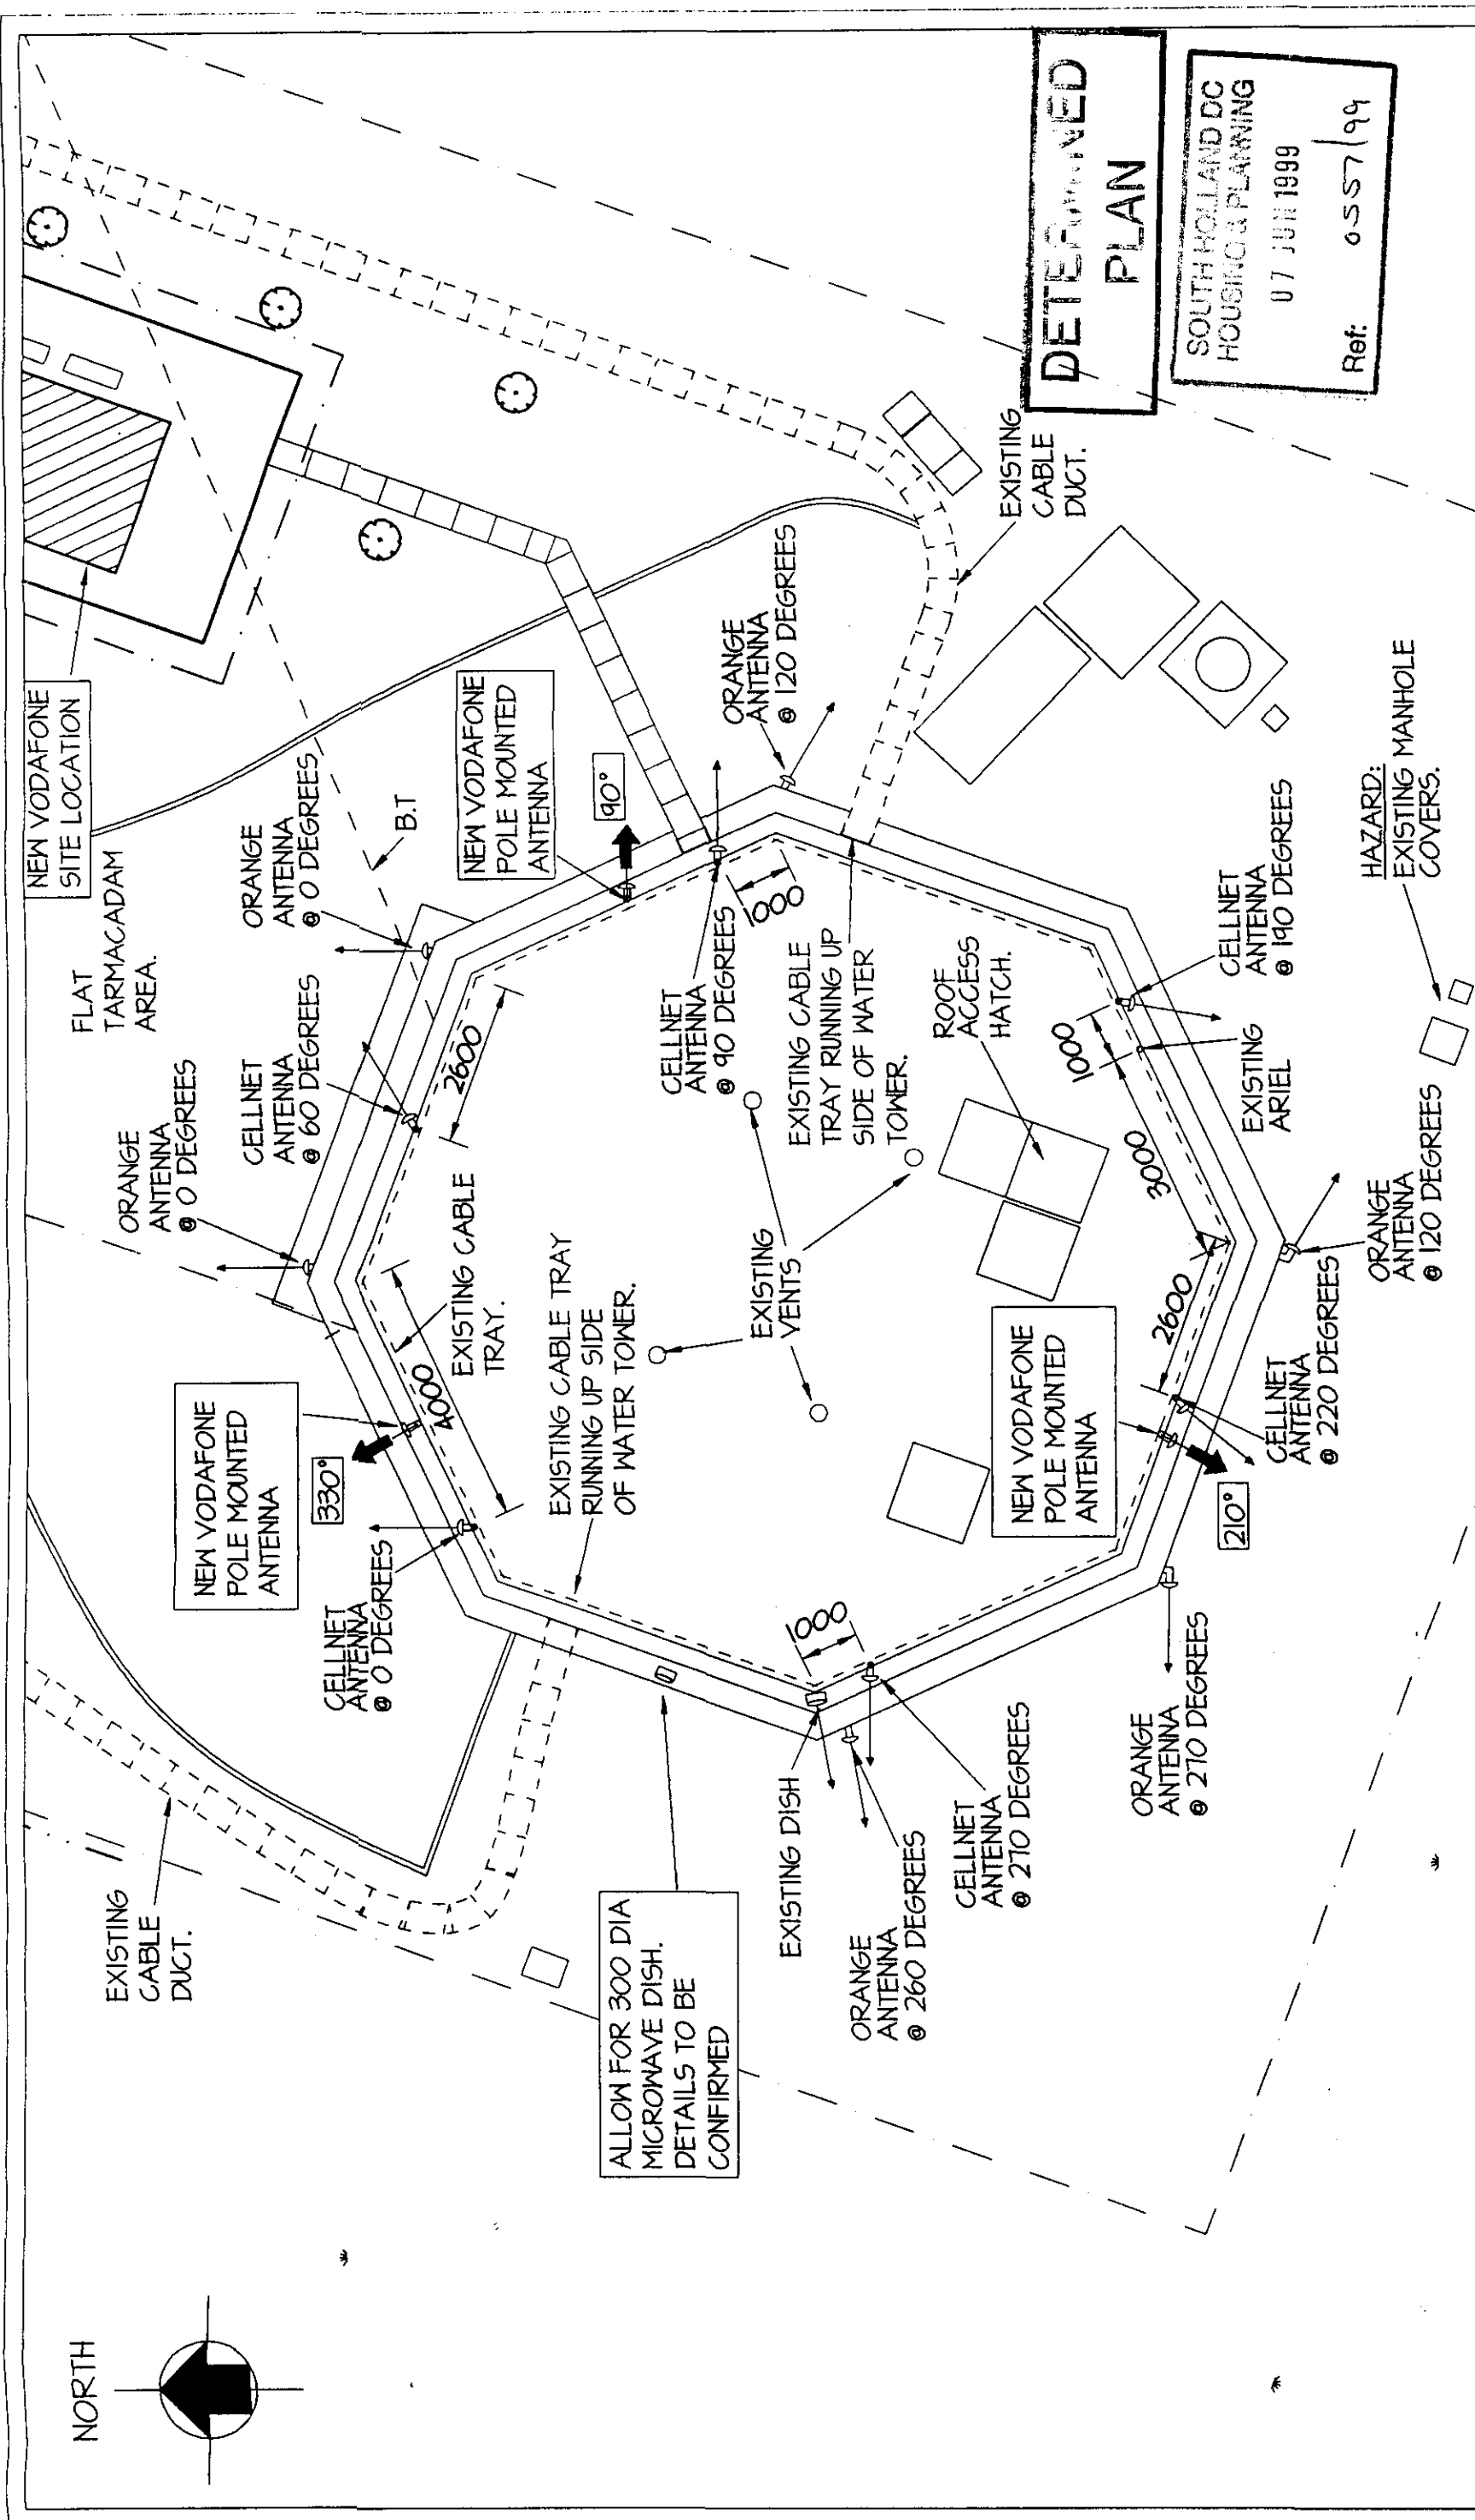

		CELL SITE 11090 CROWLAND CELL DRAWING		396170 S 2682 SD B	
Client: Shepherd Design Frederick House Fulford Road York YO10 4EA England Tel: +44 (0)1904 654533 Fax: +44 (0)1904 610256		Drawn: CLB Date: 07/05/99 Scale: 1:100		Project: CELL SITE 11090 Drawing Title: CELL DRAWING Dwg No: 396170 S 2682 SD B	
SHEPHERD design		Drawing Issue Status: ☒ PRELIMINARY ☐ TENDER ☐ CONSTRUCTION ☐		Checked: JL	
24/05/99 B	EXISTING ANTENNAE LABELED AND ORIENTATIONS SHOWN. NEW ANTENNAE POSITIONS REVISED.	CLB J	20/05/99 A	EXISTING ANTENNAE ORIENTATIONS INDICATED. NEW ANTENNAE POSITIONS REVISED.	CLB J
Date	Issue	By	Chk	Amendment	

CONSTRUCTION NOTES,

1. STANDARD BASE CONSTRUCTION REQUIRED FOR THIS SITE.
2. NEW ACCESS COVER TO BE INSTALLED AT TOP OF WATER TOWER, TO BE SUPPLIED BY TECHNOCOVER, OR SIMILAR.
3. NEW COMPOUND FENCE TO BE CONSTRUCTED THE SAME AS THE EXISTING USERS COMPOUND FENCINGS, INCLUDING THE CONCRETE PLINTH AROUND THE COMPOUND.
4. NEW PRE-CAST CONCRETE CABLE TROUGH TO BE CONSTRUCTED SIMILAR TO EXISTING USERS CABLE TROUBLE.
5. NEW CABLE TRAY TO BE FULLY ENCLOSED AND TO BE PAINTED TO MATCH THE COLOUR OF THE EXISTING TOWER, SCL TO PROVIDE ANEGLUAT WATER WITH A 250X200mm COLOUR SWATCH FOR PAINT COLOUR APPROVAL.
6. SCL TO ALLOW FOR 2ND DRAUGHTS.
7. CABIN IS TO BE CONTAINERISED.

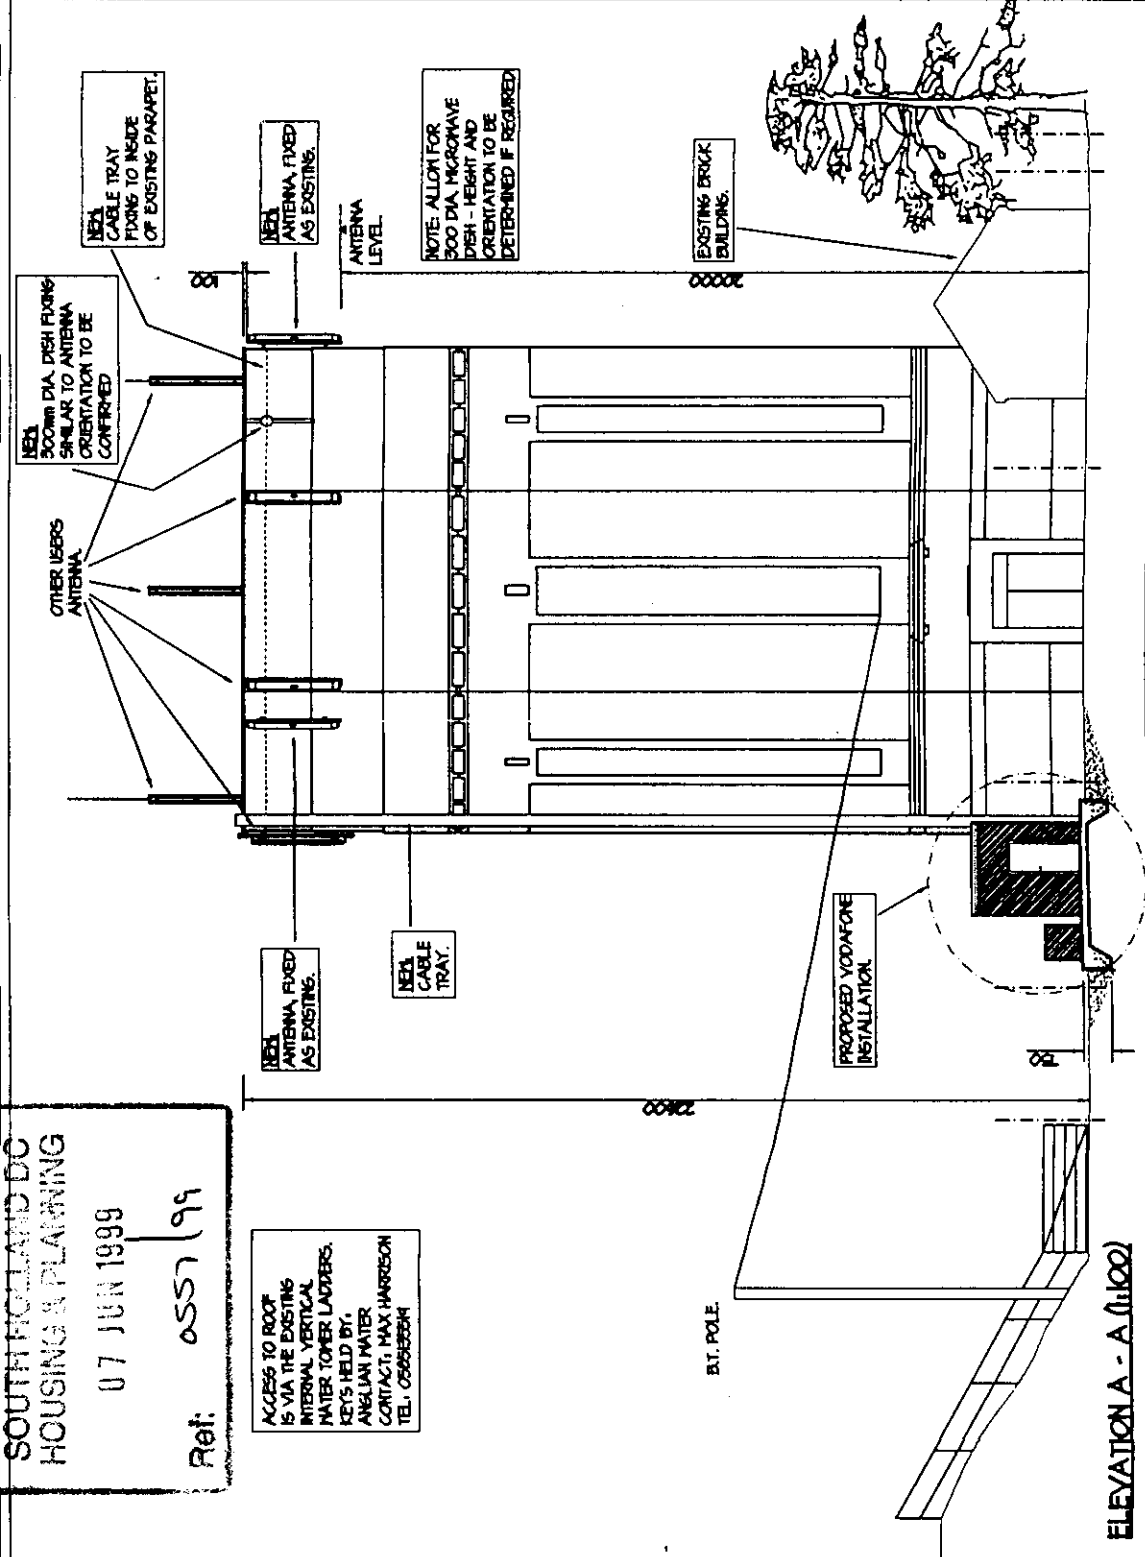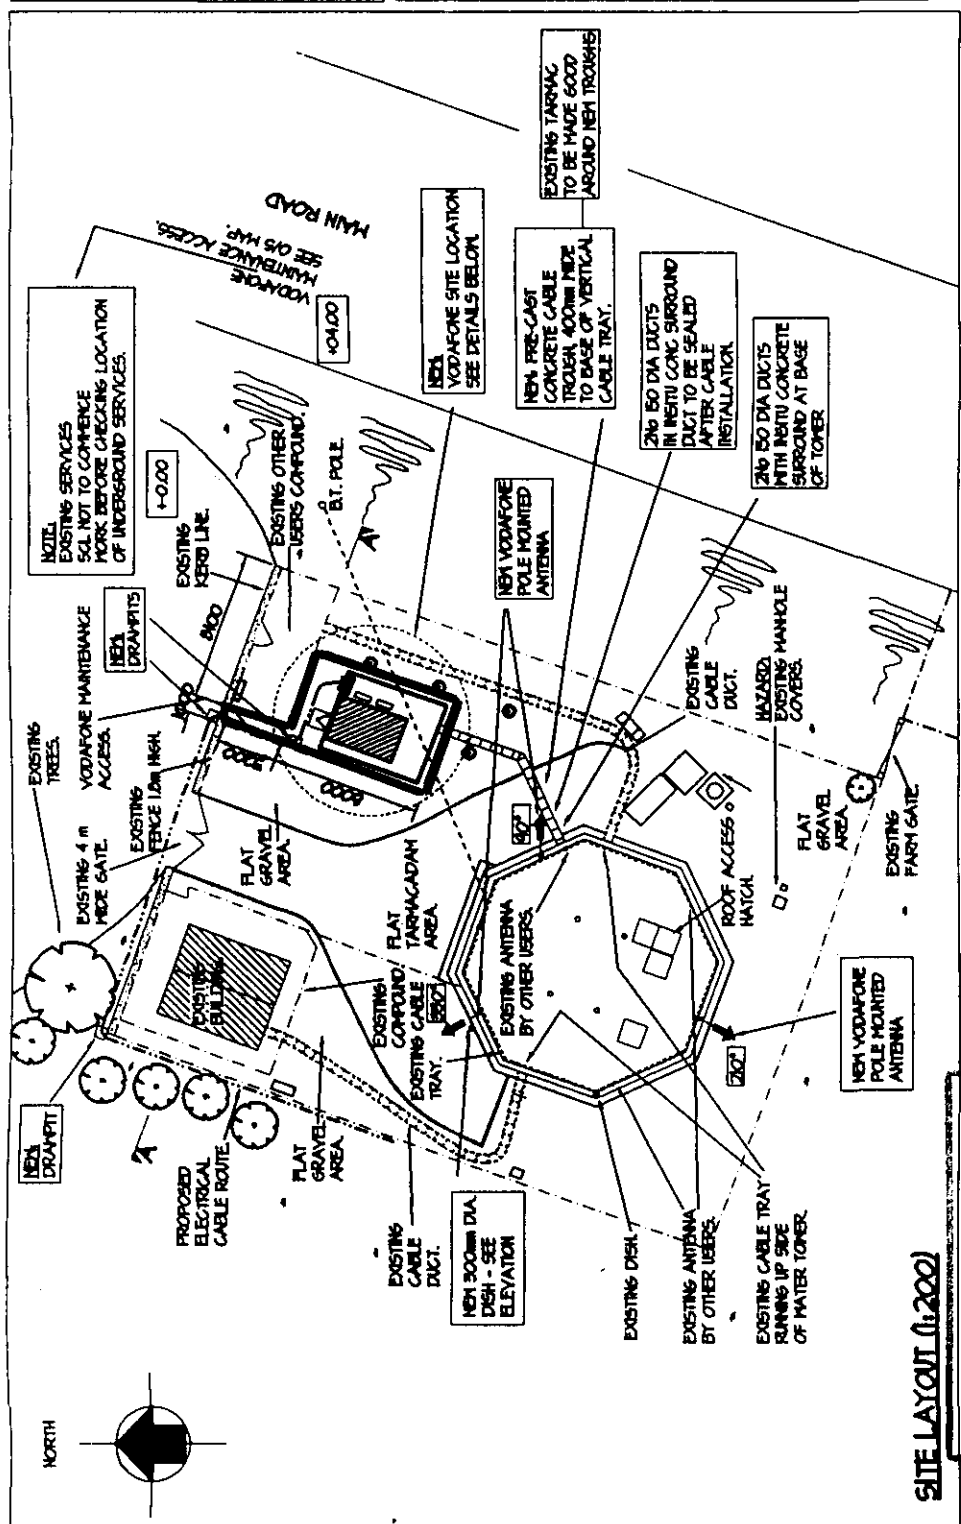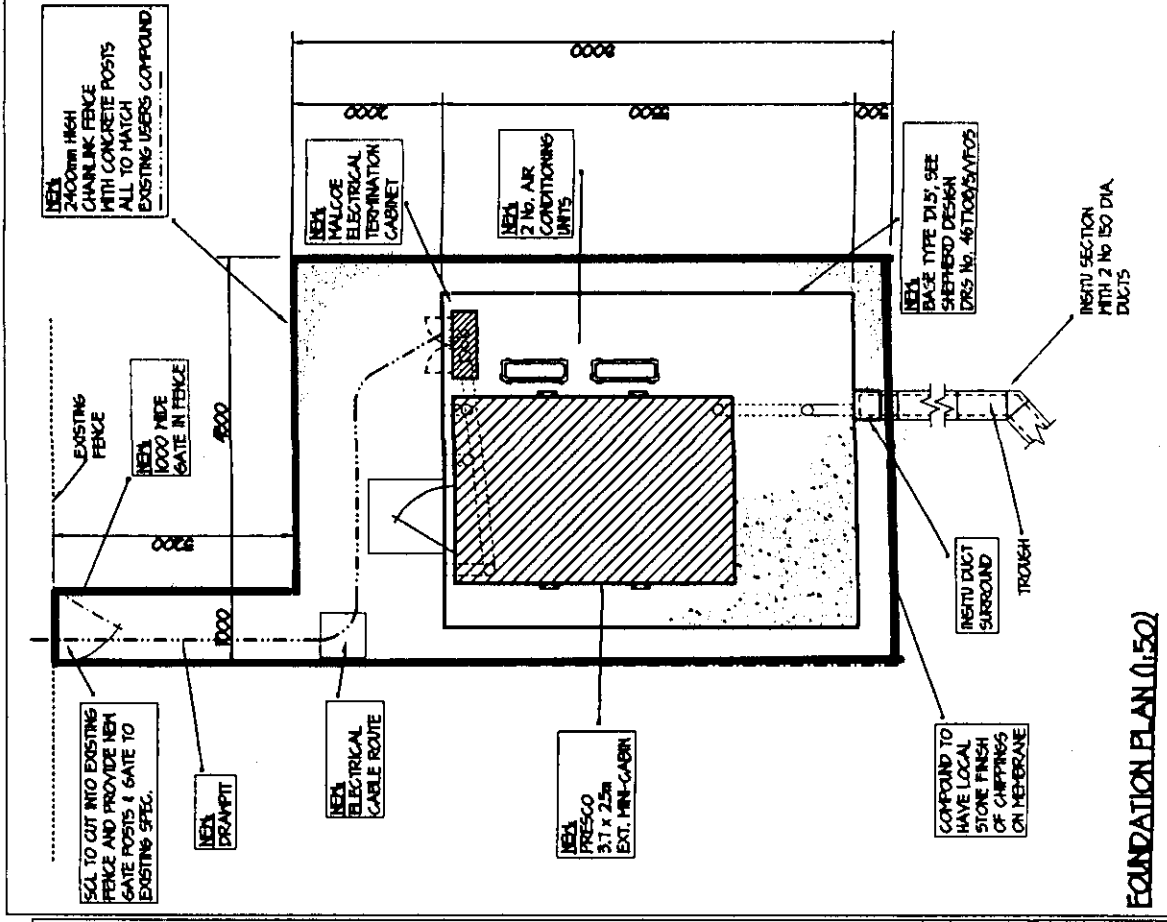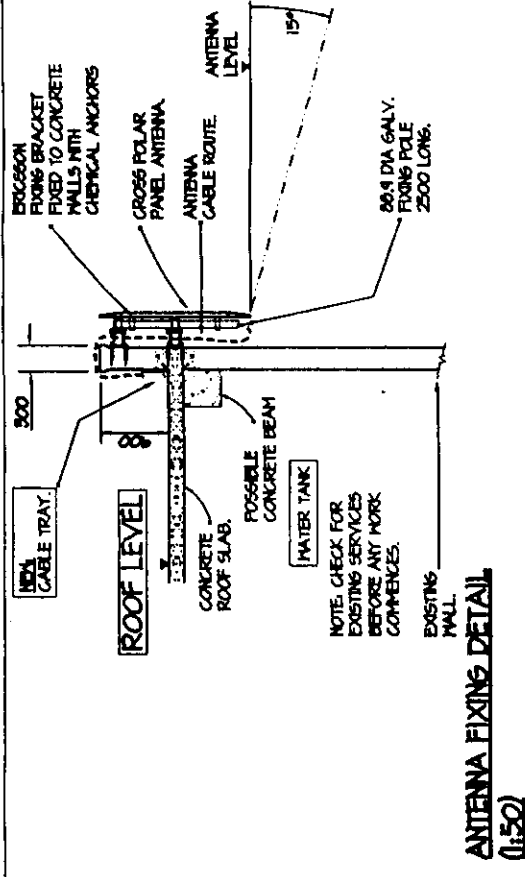

Date	Particulars	By	Tot
26/05/94	B NEW VODAFONE POSITIONS ALTERED	SJD	J
26/05/94	A NEW 300mm DIA. DISH ADDED, 3 No. ANTENNAE ADDED.	SJD	J



SHEPHERD



design

Vodafone Ltd
Cell Site 1090

CROWLAND
Cell Drawing

Printed	R.D. Jett	Date	28/04/98	Checked	J. Leffler
Engineer/Architect	J. Christie	Scale	As shown		
Drawing Name		TENDER		CONSTRUCTION	
PRELIMINARY					
Sheet No.	396170	S	2873	SD	B