
Do not scale directly from this drawing. All discrepancies are to be brought to the attention of the Practice.

The copyright to this drawing is owned by Trevor A Clay RIBA Ltd.

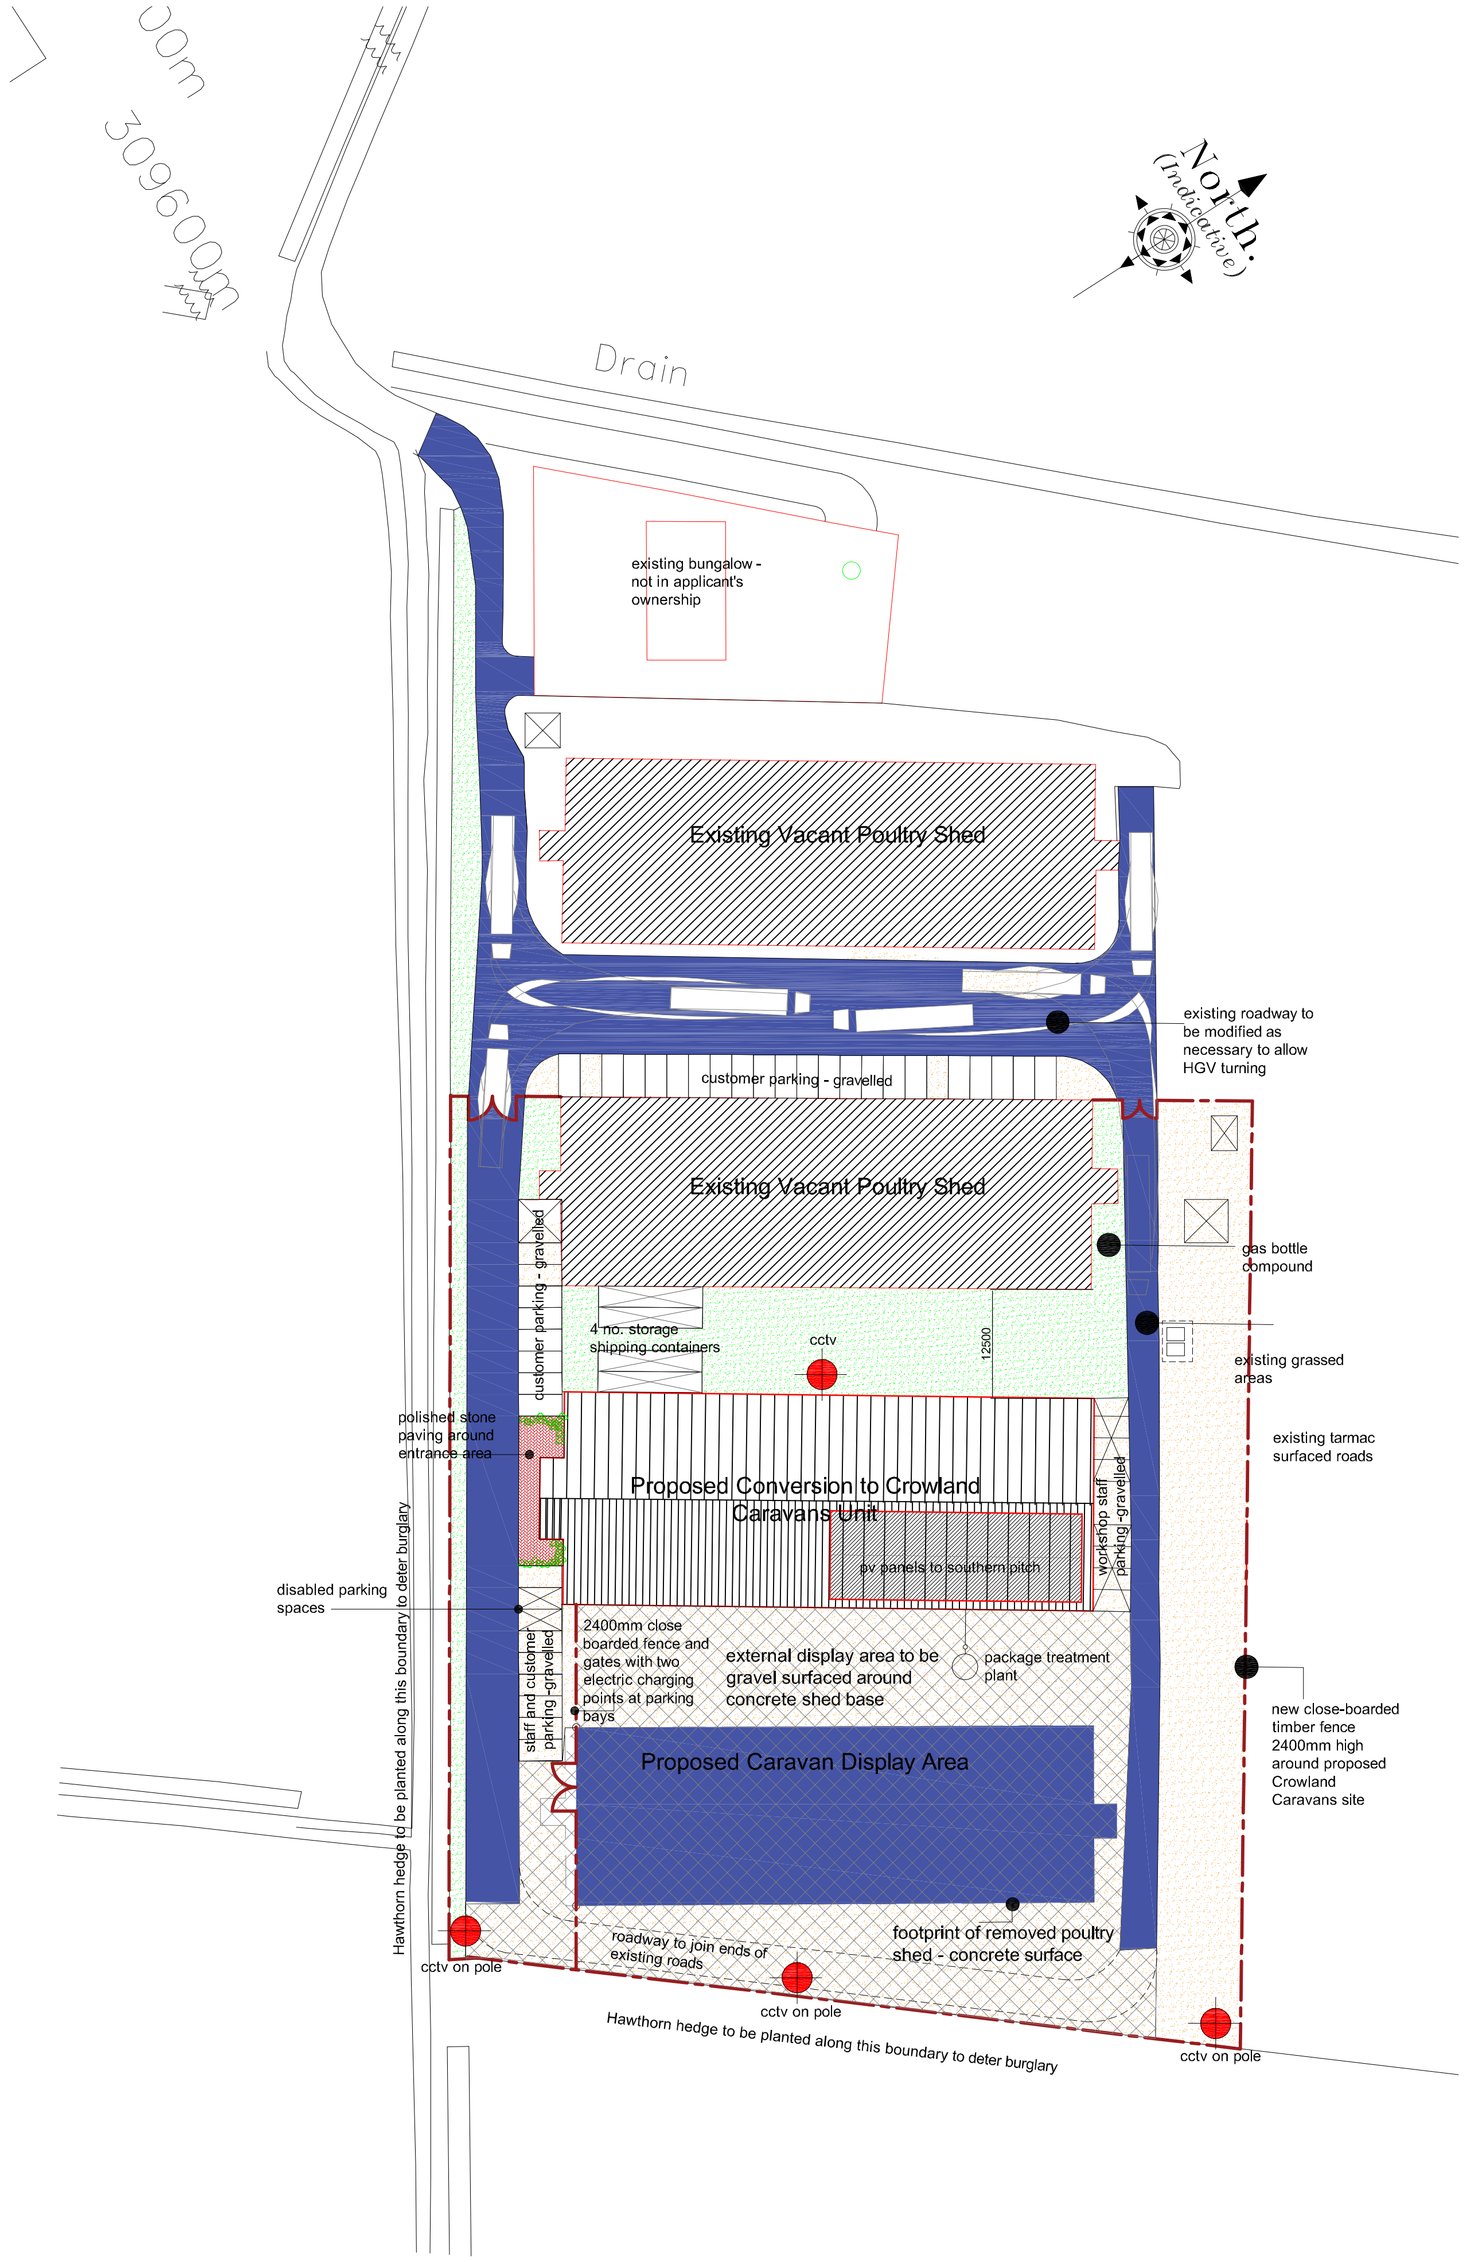


BLOCK PLAN 1:500





S W ELEVATION


N E ELEVATION




N W AND S E ELEVATIONS

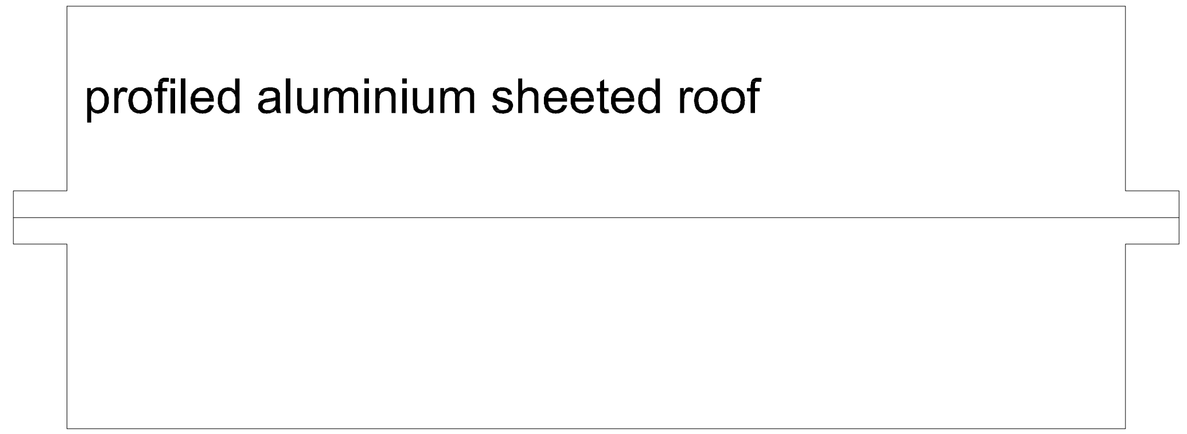


PLAN VIEW OF POULTRY SHED AS EXISTING

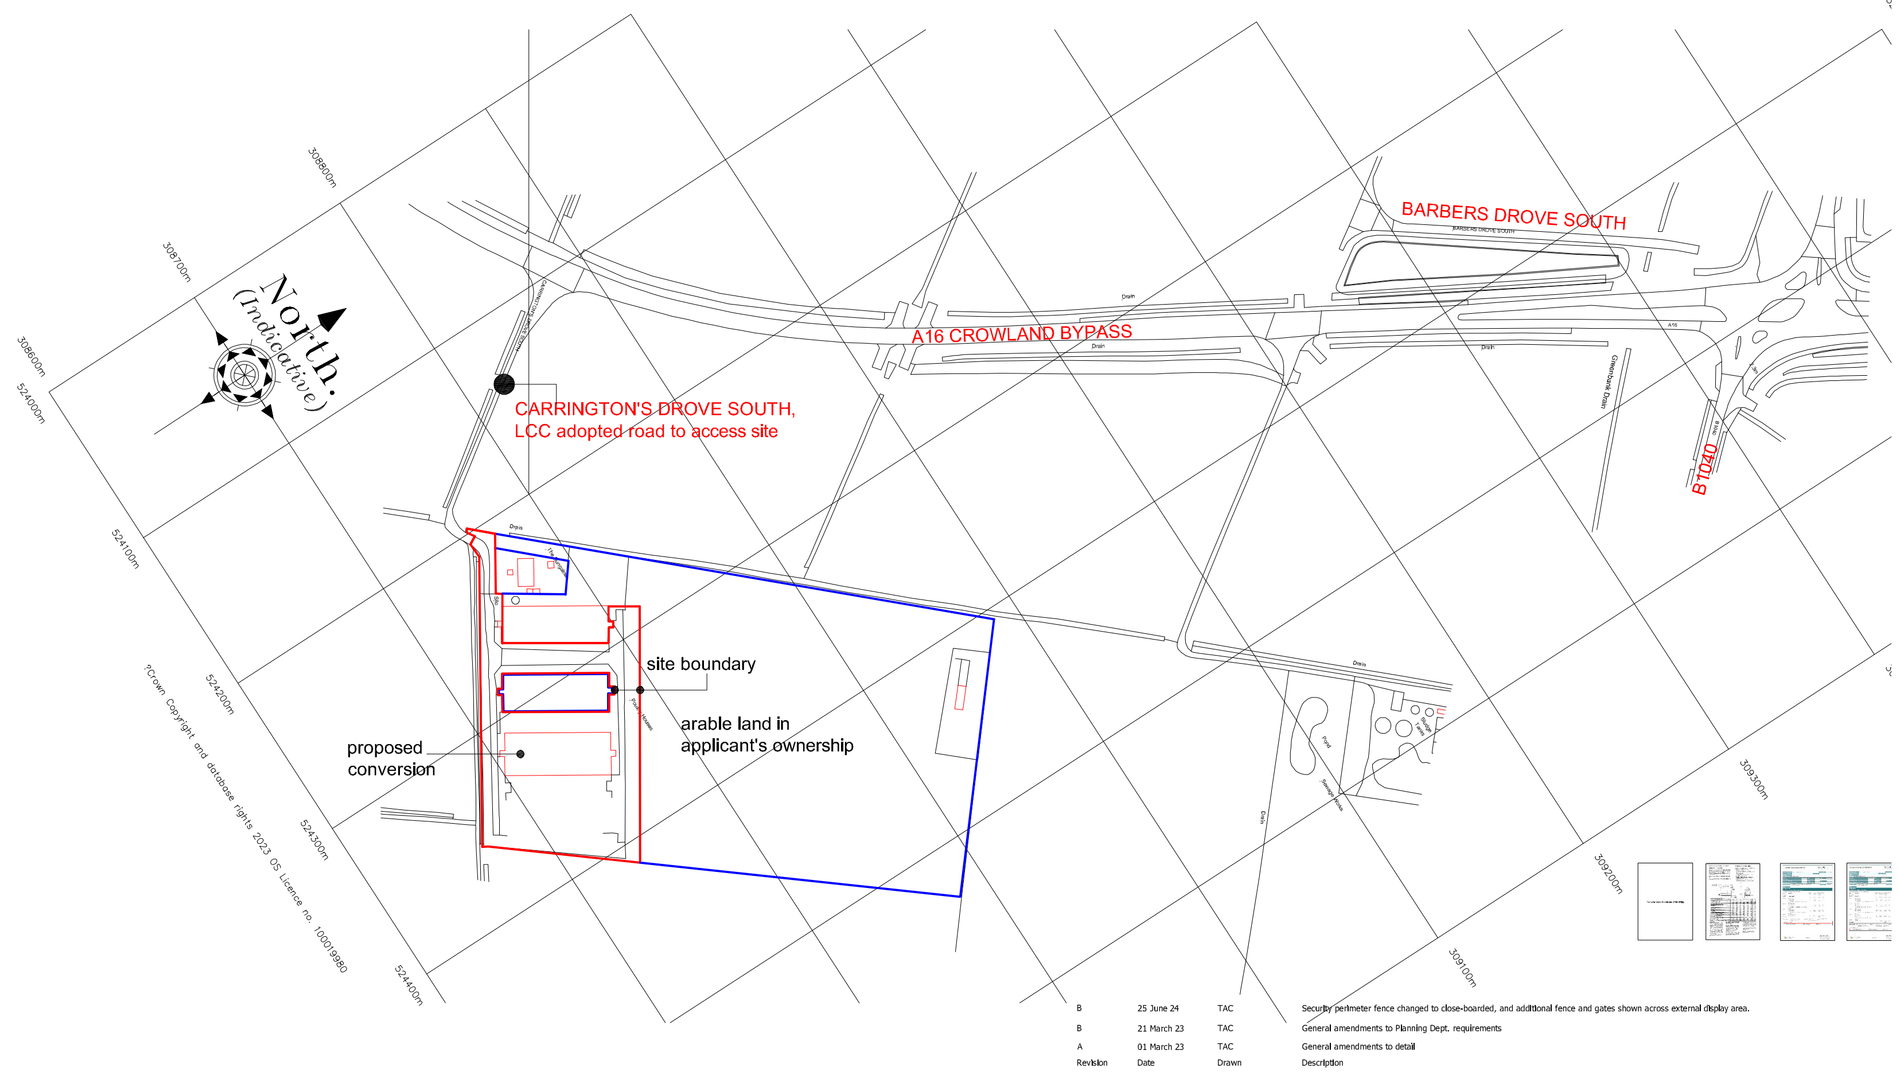


LOCATION PLAN 1:2500

| Revision | Date | Drawn | Description |
|---|---|---|---|
| B | 25 June 24 | TAC | Security perimeter fence changed to close-boarded, and additional fence and gates shown across external display area. |
| B | 21 March 23 | TAC | General amendments to Planning Dept. requirements |
| A | 01 March 23 | TAC | General amendments to detail |

Client: Ruthkay Ltd

Project: Proposed Fenland Caravan Centre at Carrington Drove, Crowland

Drawing: Block and Location Plans

Scale 1:250, 1:500 and 1:2500 @ A1 Drawn TAC Chkd AWM Date 13/02/2023

Drawing No. 08/228/PA/16C

Trevor A Clay RIBA Ltd, 14 Old Fendike Road, Weston Hills, Spalding, Lincs. PE126DD
01406 380027 07778 597975 trevor@tacarchitects.co.uk www.tacarchitects.co.uk