

Do not scale directly from this drawing. All discrepancies are to be brought to the attention of the Practice.


The copyright to this drawing is owned by Trevor A Clay RIBA Ltd.


1. Excavate verge 300mm deep x 1 metre x 110 metres
2. Back fill with type 1 granite road stone
3. Regulation with 20mm dense bitumen base course
4. Sweep off the road surface
5. Tarspray with bitumen tack coat
6. Machine lay the full width of the road 4m x 110m at 60mm thick

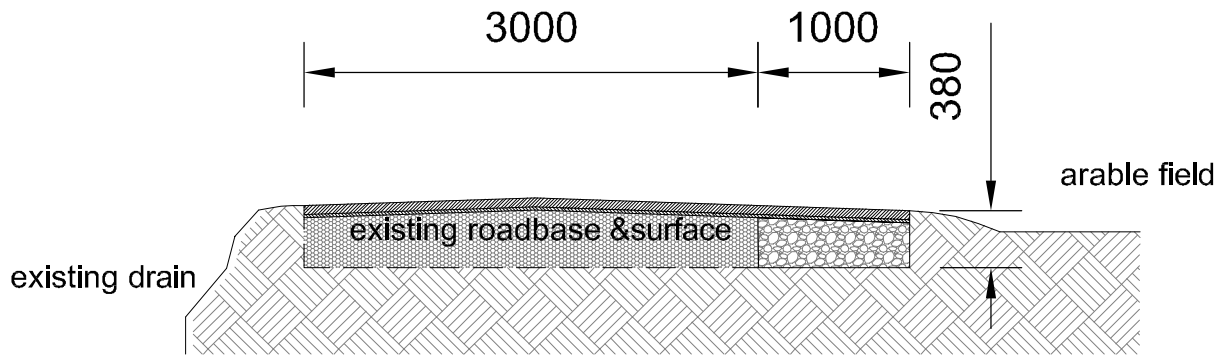


CROSS SECTION OF CARRINGTON'S DROVE 1:50

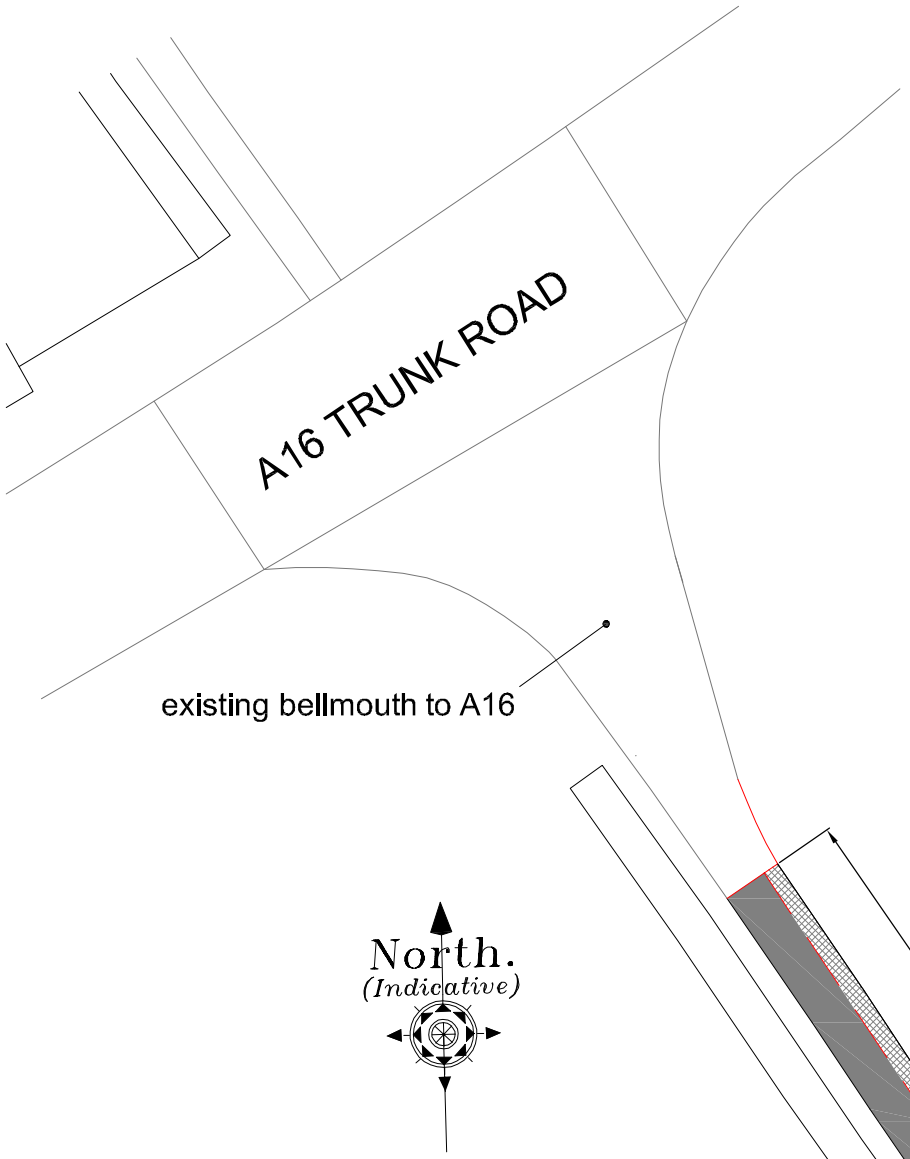

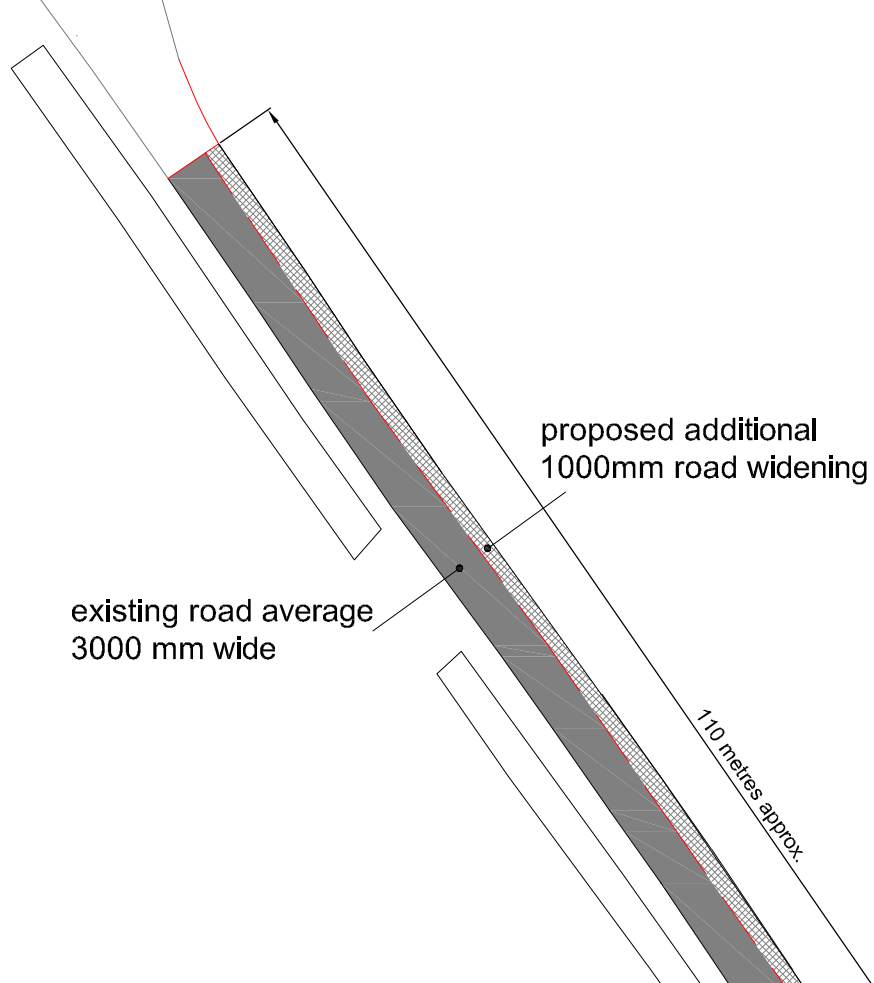

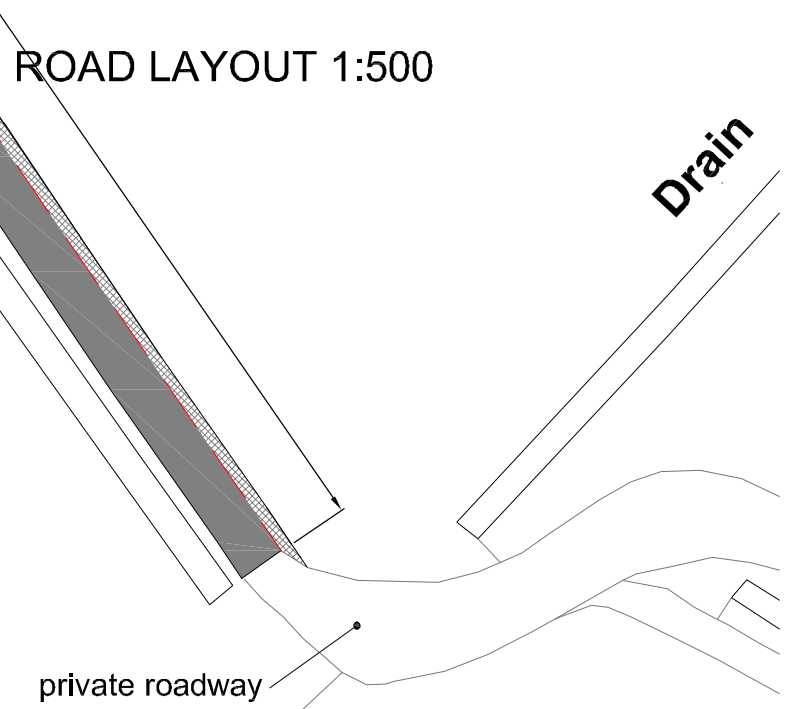

ROAD LAYOUT 1:500

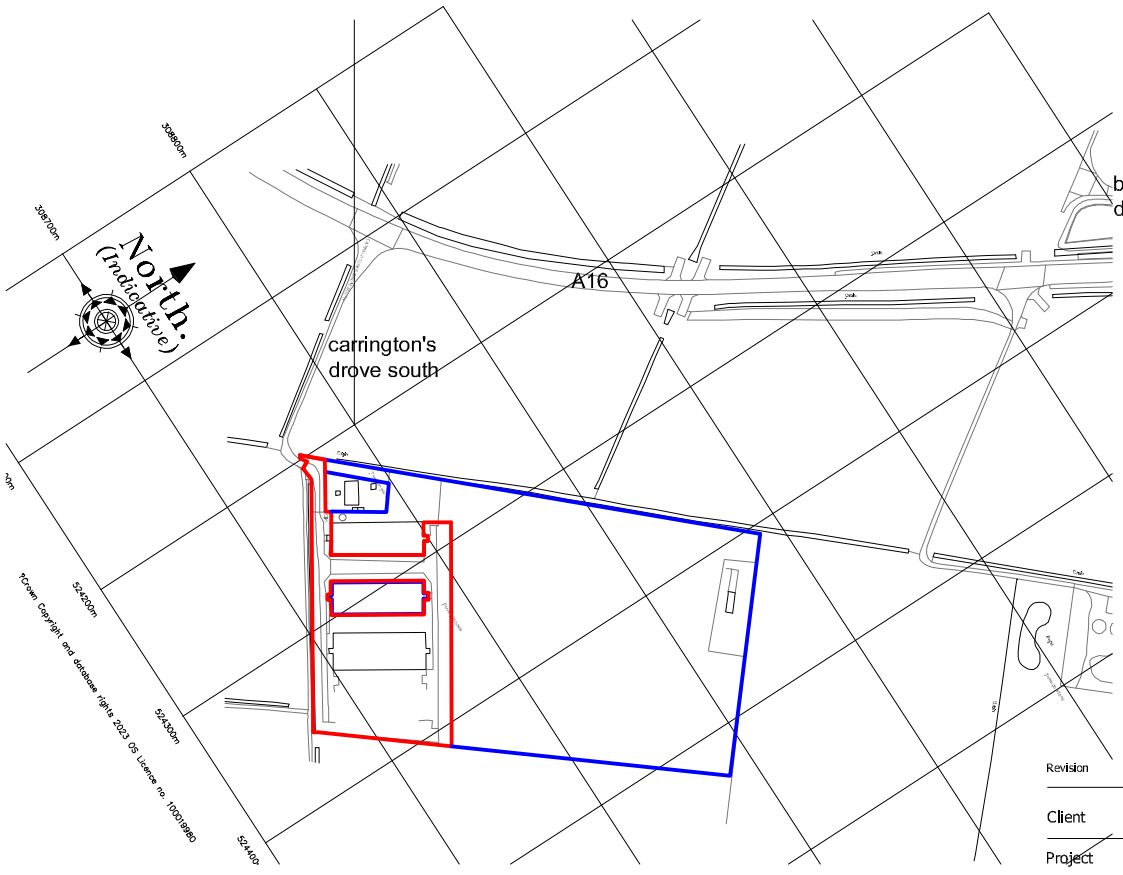

LOCATION PLAN 1:5000

Revision	Date	Drawn	Description

Client	Ruthkay Ltd
Project	Proposed Fenland Caravan Centre at Carrington Drove, Crowland
Drawing	Improvements to Carrington's Drove South

Scale 1:5000 1:50 @ A3 Drawn TAC Chkd AWM Date 04/10/2023 Drawing No. 08/228/PA/19

Trevor A Clay RIBA Ltd, 14 Old Fendike Road, Weston Hills, Spalding, Lincs. PE126DD
01406 380027 07778 597975 trevor@tacarchitects.co.uk www.tacarchitects.co.uk