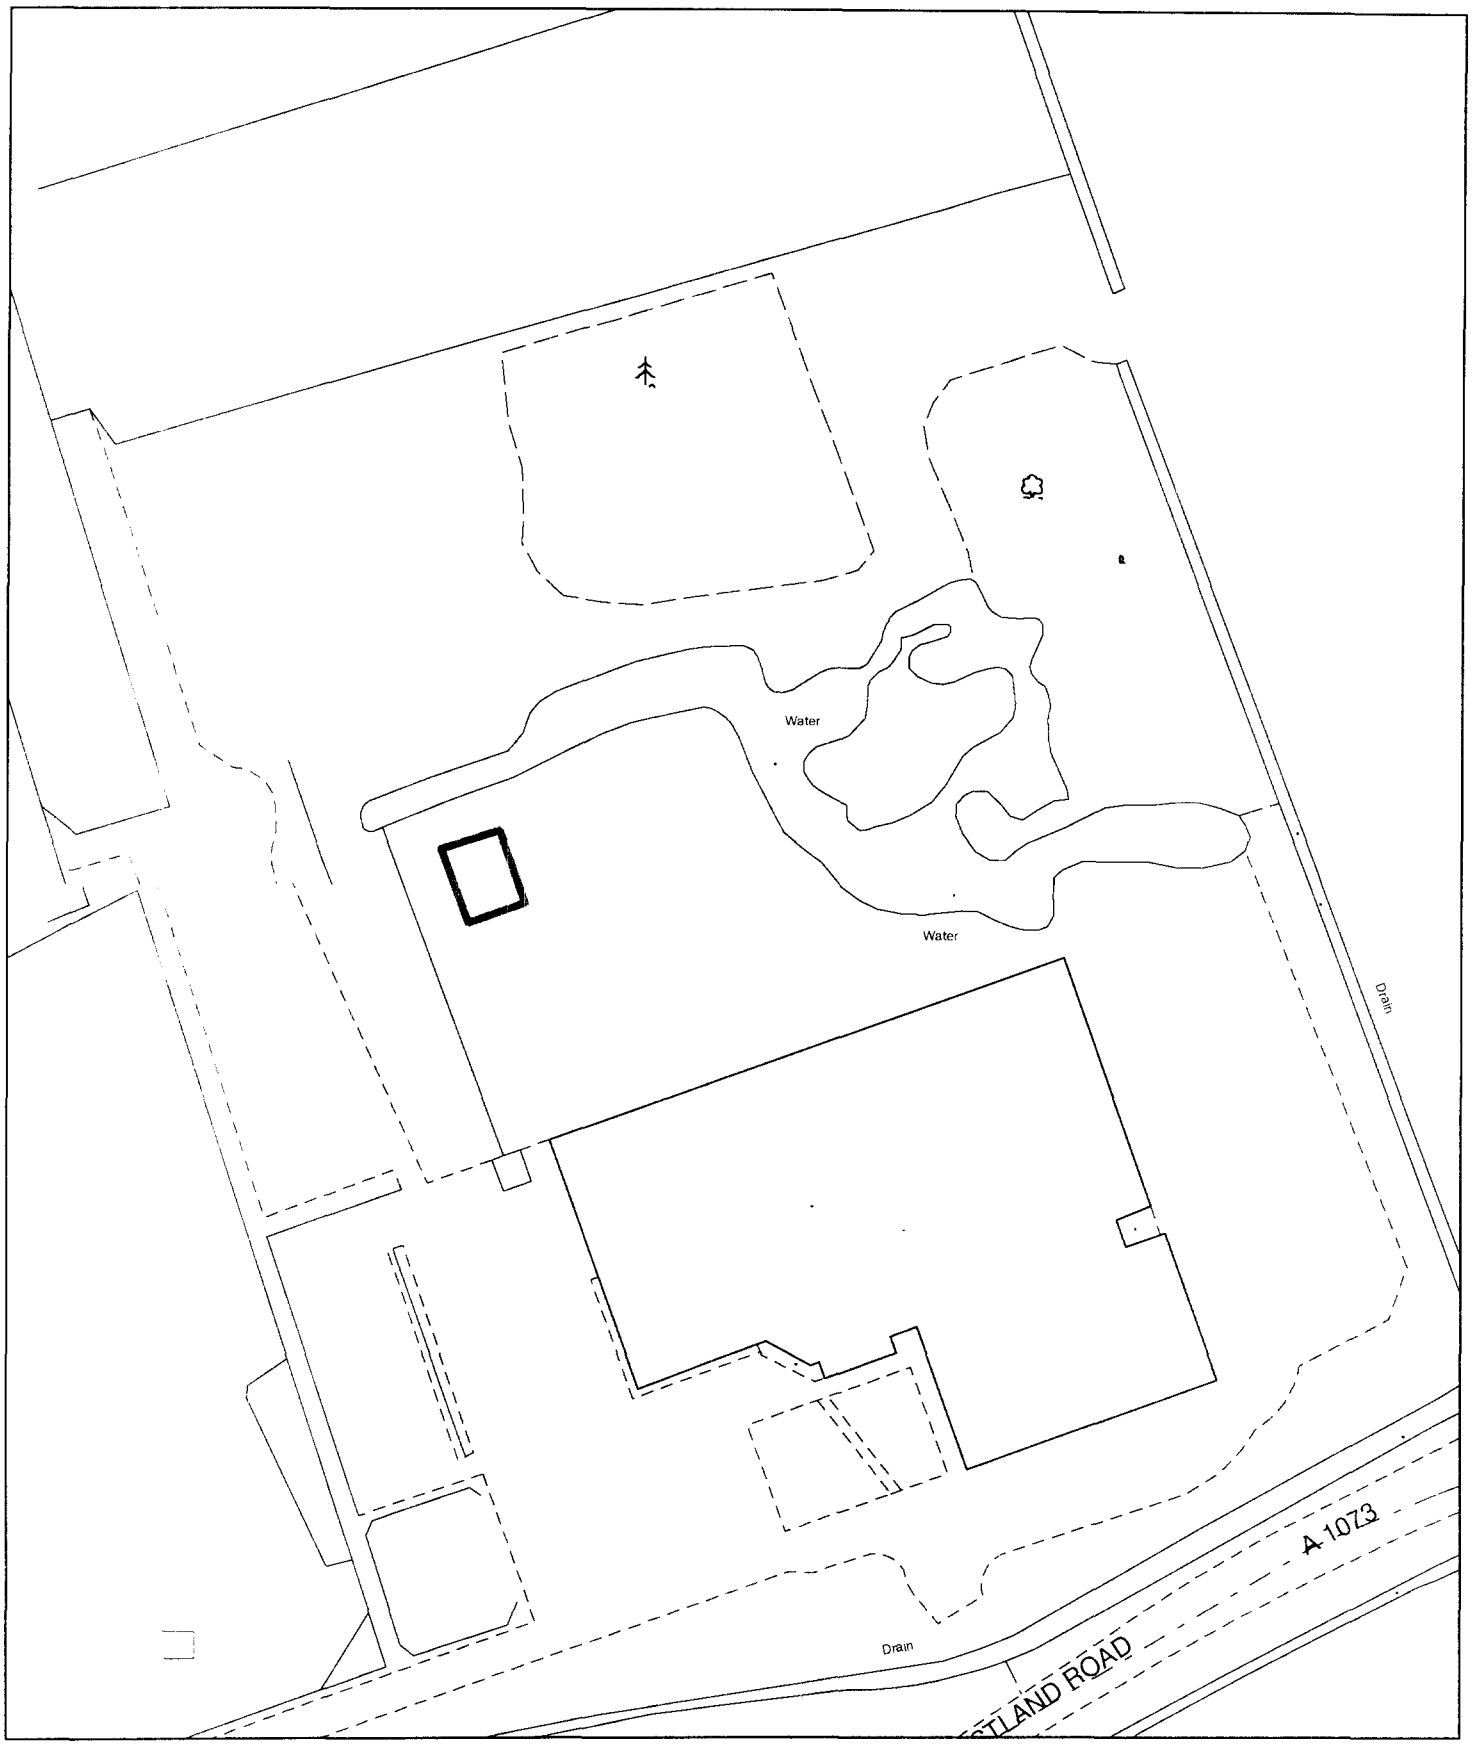


X SIN

Planning Application Location Plan
Ward Member Notification

FILE COPY

H02/0564/03

Scale: 1:1250

Planning and Development

Council Offices, Priory Road, Spalding, Lincolnshire
PE11 2XE

PLEASE DO NOT COPY THIS PLAN
This map is reproduced from Ordnance Survey material with permission of Ordnance Survey on behalf of Her Majesty's Stationery Office (c) Crown copyright. Unauthorised reproduction infringes Crown copyright and may lead to prosecution or civil proceedings. South Holland District Council LA079413 2003

N


Ordnance Survey®

SHDC
Planning & Development
- 6 MAY 2003
Ref 0564/03

Siteplan®

N

1:2500 Scale

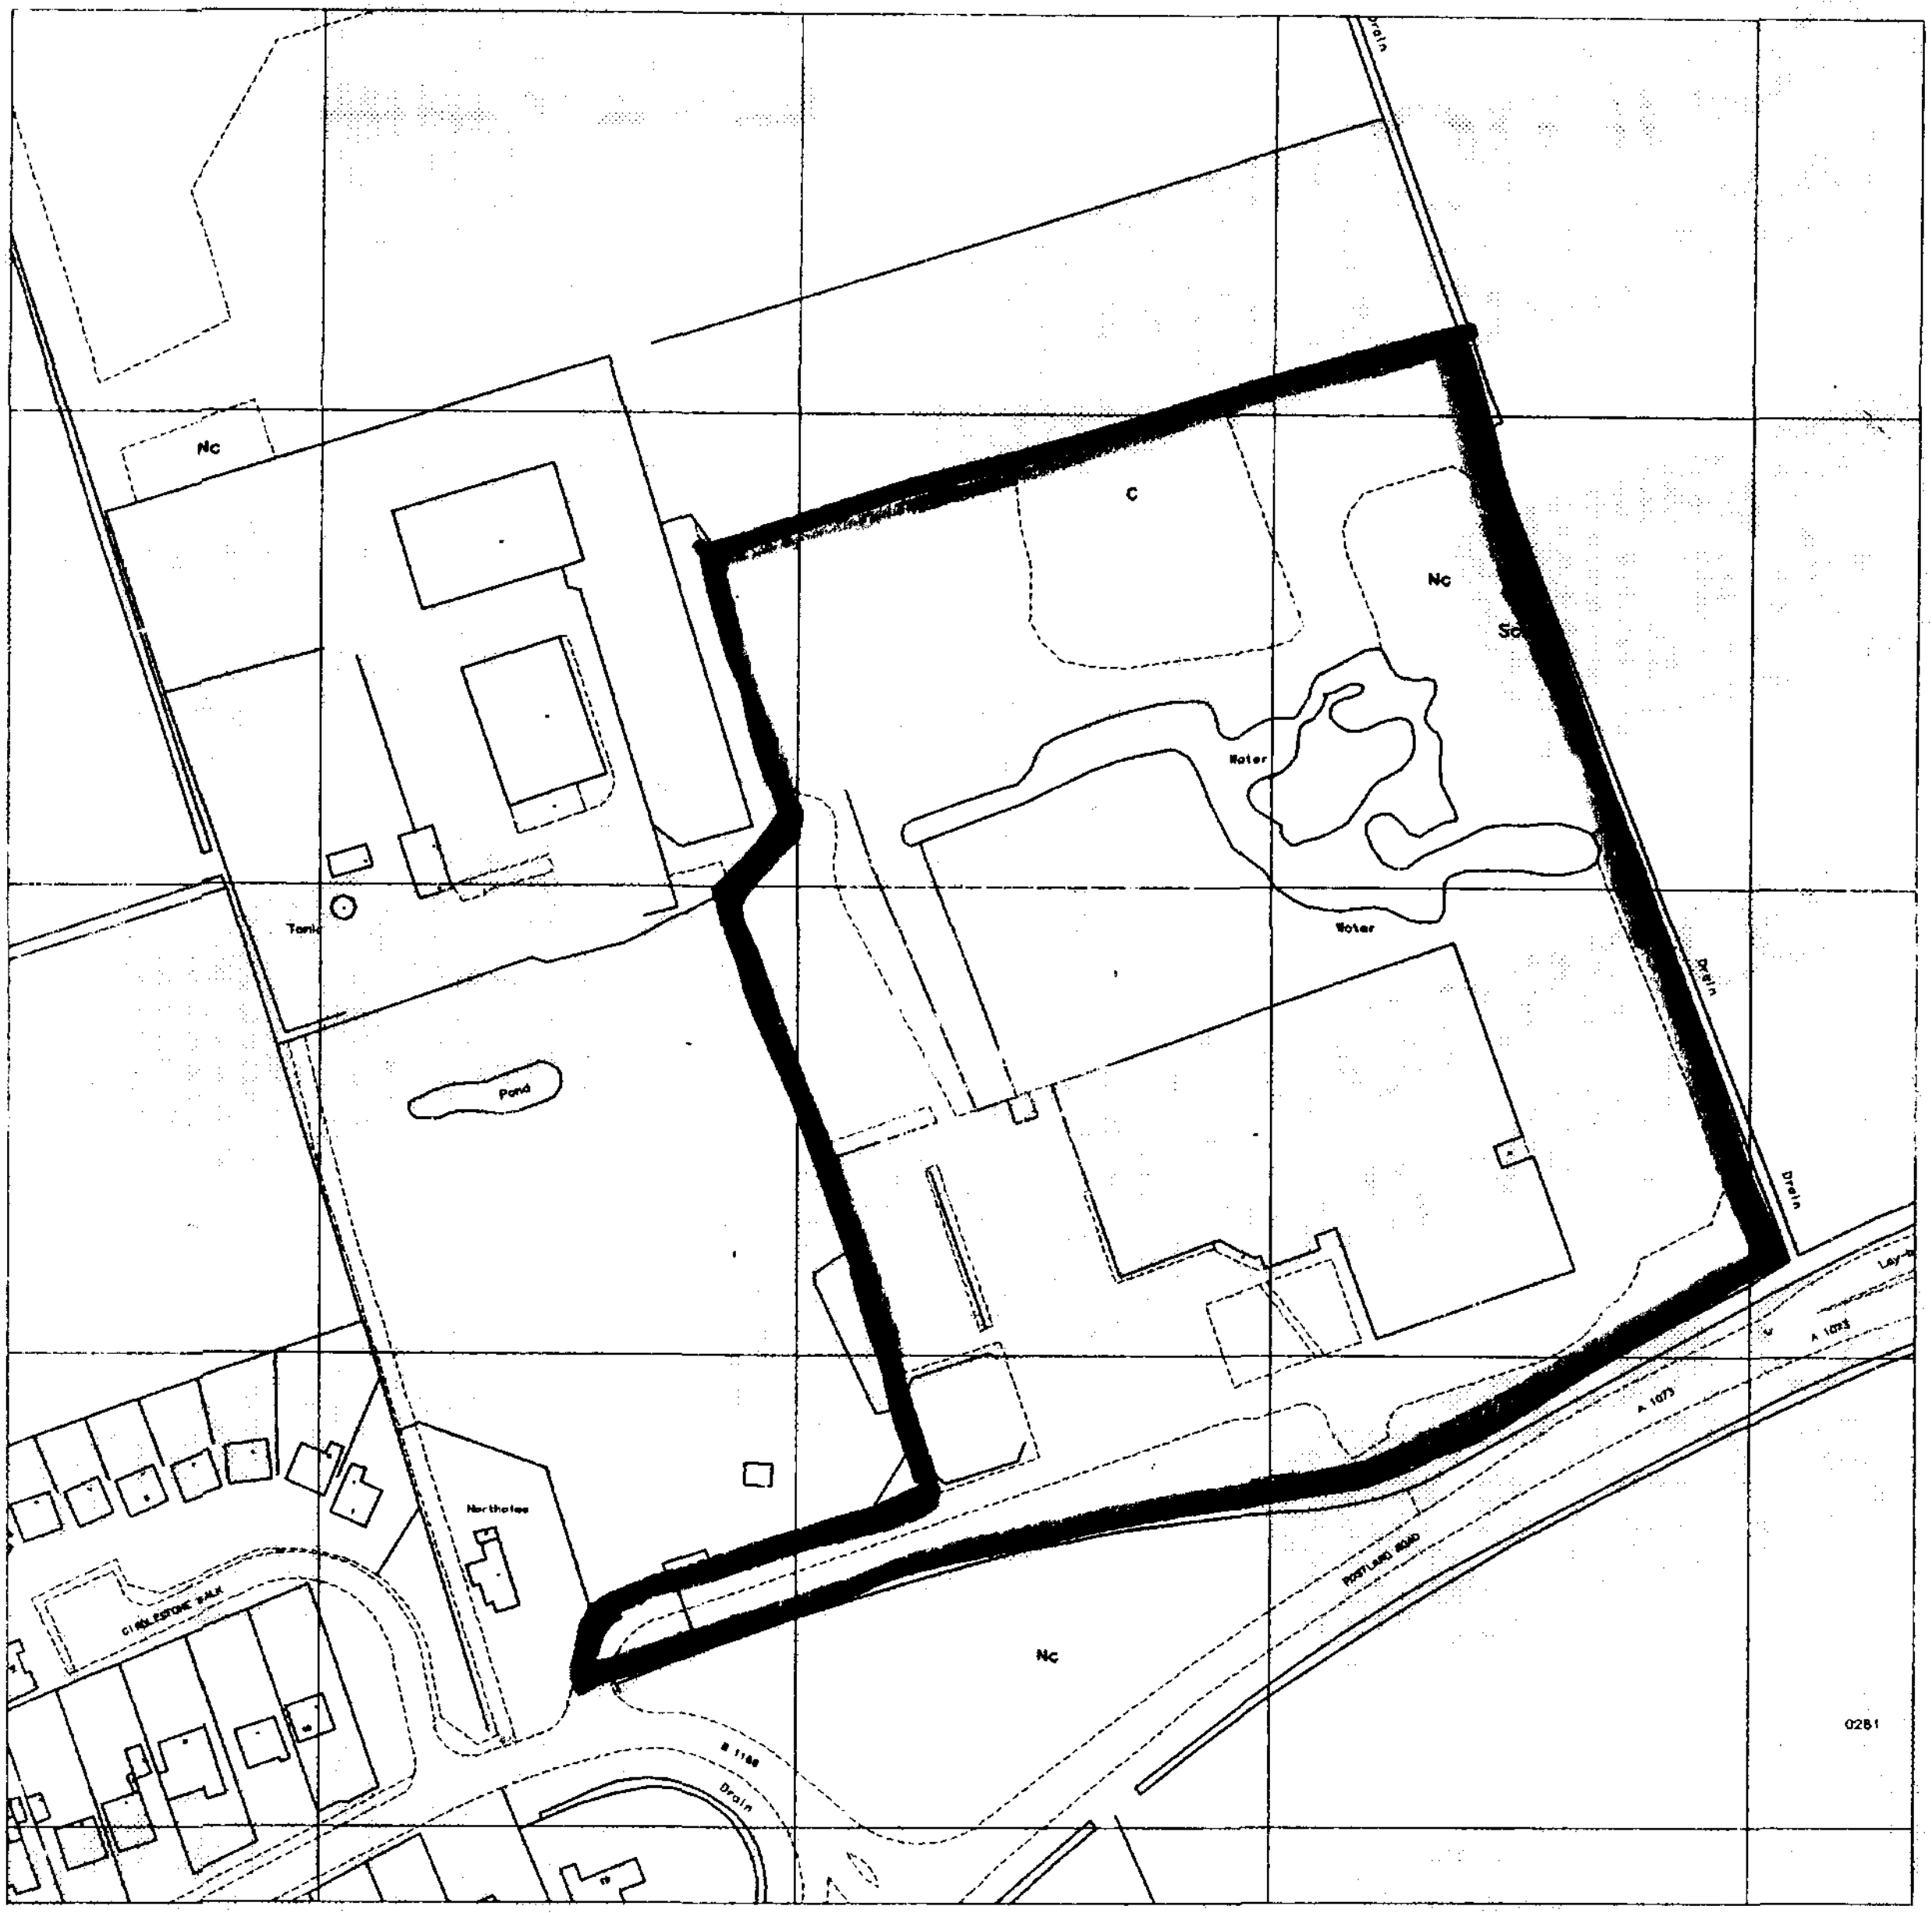

30 15 0 30 60 90 120 150 180
Metres

Produced 01 May 2003 from Ordnance Survey digital data and incorporating surveyed revision available at this date. © Crown Copyright 2003.

Reproduction in whole or in part is prohibited without the prior permission of Ordnance Survey.

Ordnance Survey and the OS symbol are registered trade marks and Siteplan a trade mark of Ordnance Survey, the national mapping agency of Great Britain.

Postland Road
Crowland
PE6 0JB

Centre Coordinates: 524835 310984

National Grid sheet reference at centre of this Siteplan: TF2410

Supplied by: National Map Centre
Serial Number: 00004336

Ordnance Survey

This document has been security printed for Ordnance Survey to prevent unauthorized copying