

IF IN DOUBT ASK

DO NOT SCALE


SIDE ELEVATION

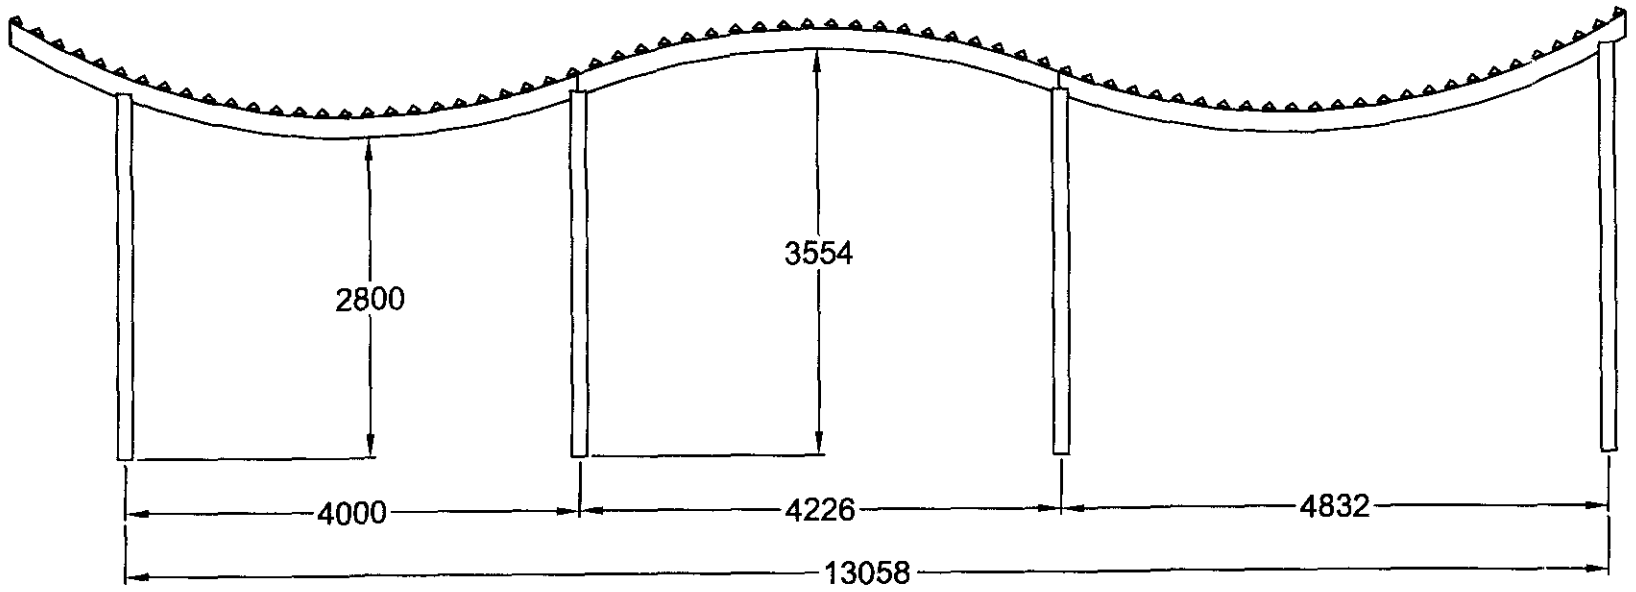


END ELEVATION

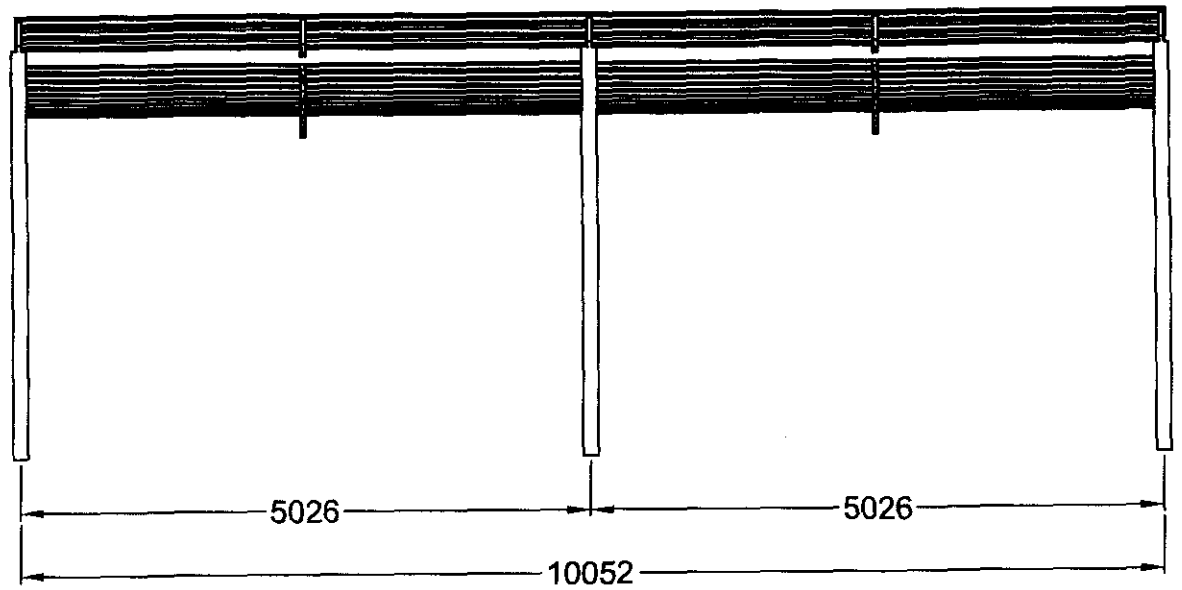

PLAN VIEW

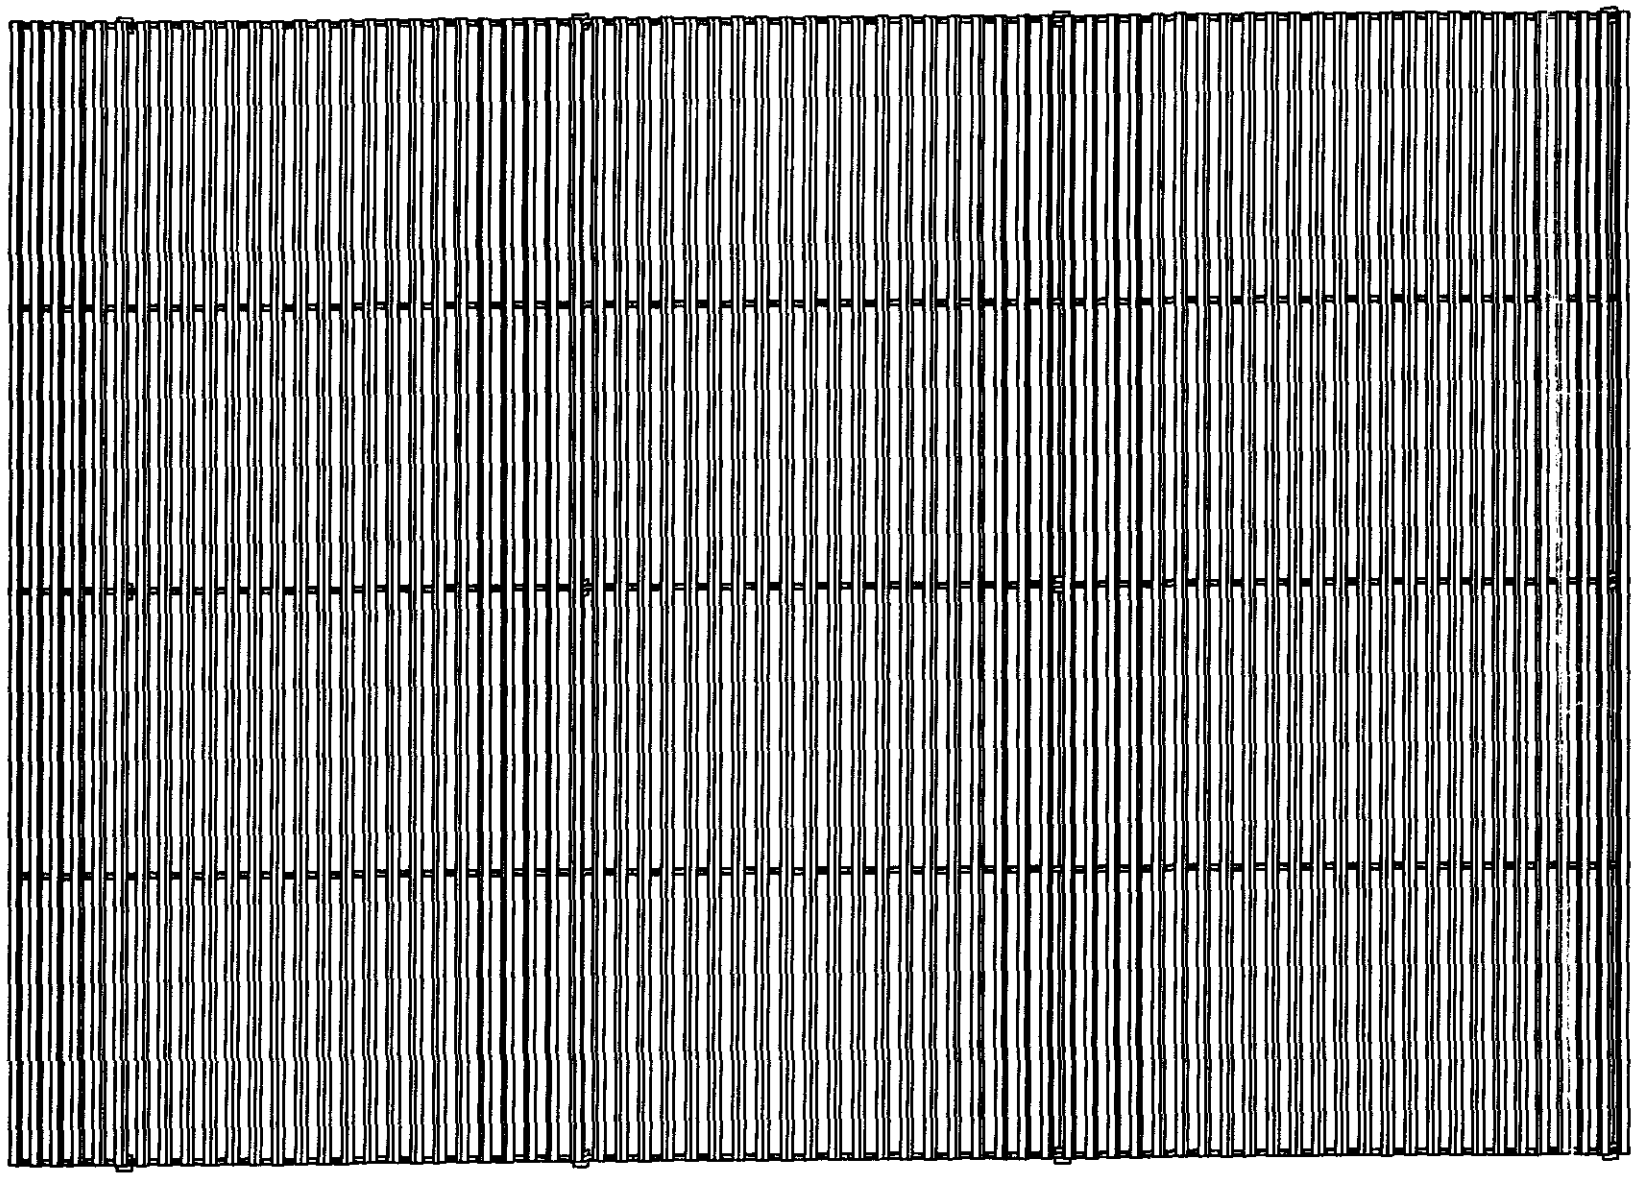

PICTORIAL VIEW

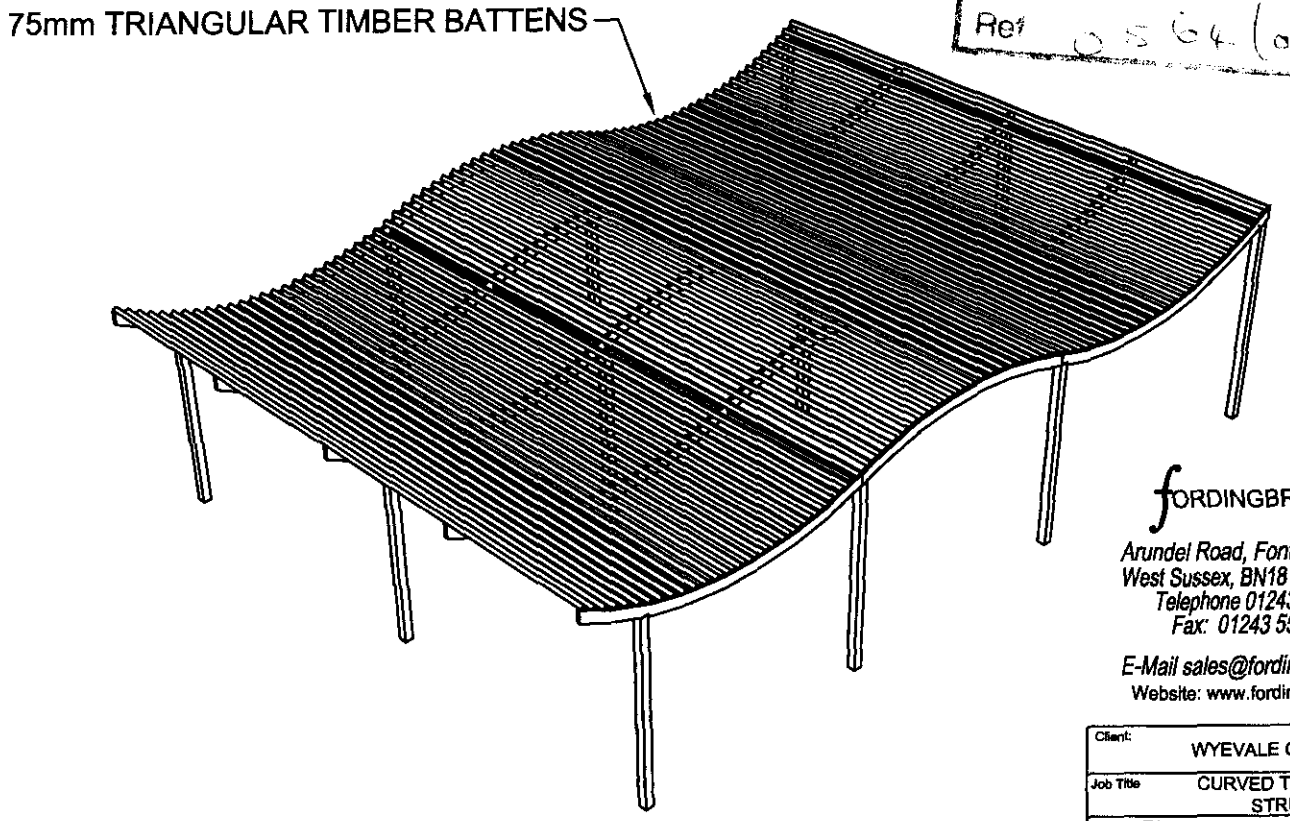

SHDC
Planning & Development
- 6 MAY 2003
Ref 0564/03

FORDINGBRIDGE PLC
Arundel Road, Fontwell, Arundel
West Sussex, BN18 0SD, England
Telephone 01243 554455
Fax: 01243 554433
E-Mail sales@fordingbridge.co.uk
Website: www.fordingbridge.co.uk

Client:	WYEVALE CROWLAND
Job Title	CURVED TIMBER SHADE STRUCTURE
Drawing Title:	PLAN, ELEVATIONS, AND PICTORIAL VIEWS
Part No.:	
No. Required:	

ALL DIMENSIONS ARE IN 'mm'

Drawing No:	2871 P 01	Revision:	
Scale:	N/A	Date:	02/07/02
Drawn by:	KWF	Checked by:	

ditch

SHADE HOUSE

OUTDOOR SALES
AREA

OUTDOOR SALES
AREA

PONDS

COVERED AREA

outdoor
seating
area

storage yard
and skips

INDOOR SALES
AREA

CLIENT	WYEVALE GARDEN CENTRE PLc, 'Head Office' Kings Acre Road Hereford HR4 OSE Tel; 01432 276568 Fax:01432 370272 e.mail derek.moore@wyevale.co.uk
SITE ADDRESS	Former Crowland Caravans Crowland Peterborough
DRAWING	1:250 External Layout Plan