


Rev.	Date	Details

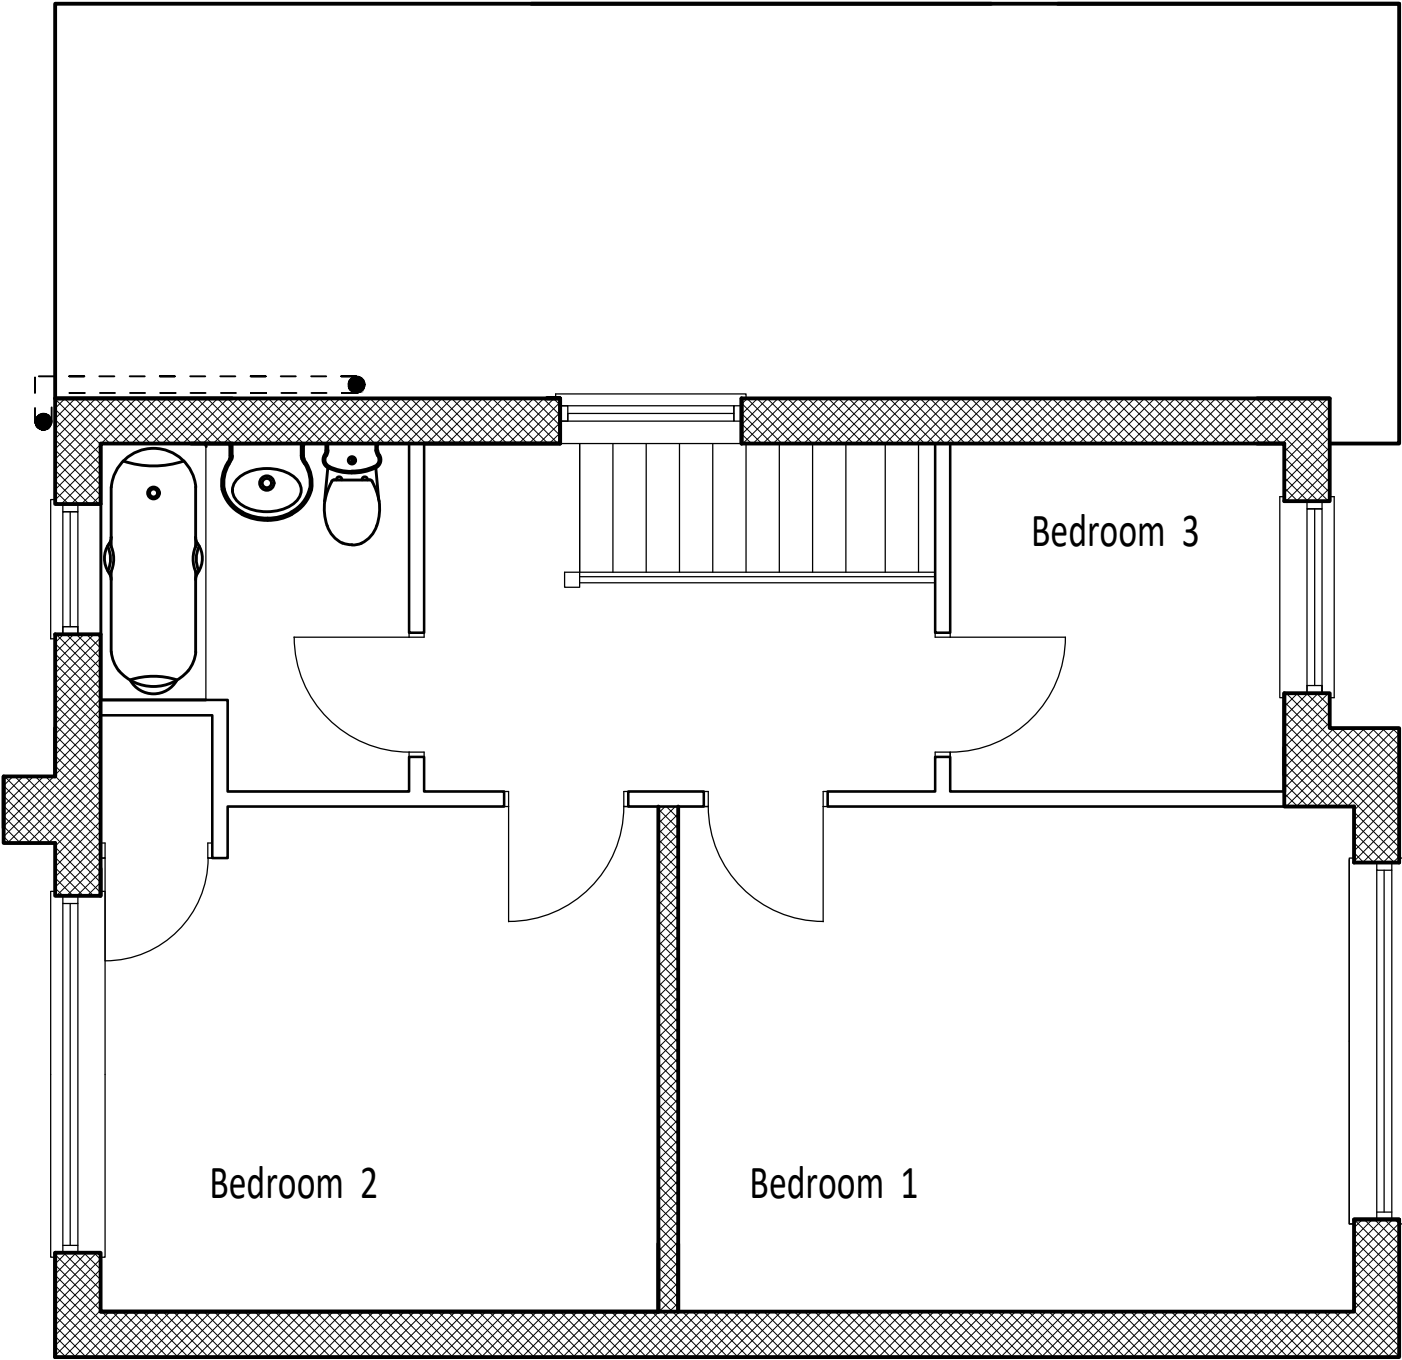

Client: MR. & MRS. M. BEEKEN	Proposal: FIRST FLOOR EXTENSION AT 10 TATWIN DRIVE, CROWLAND	Scale @ A3 1 : 50	Title EXISTING FIRST FLOOR
JANICE KENDRICK DESIGN SERVICES	e-mail- jkds@talk21.com tel : 07711 007209	Dwg No. 22. 3410. 02	