


| Rev. | Date     | Details                                      |
|------|----------|----------------------------------------------|
| A    | 31.05.22 | Front wall brought back into line with extg. |
|      |          |                                              |

 = 300mm diameter Sunpipe.

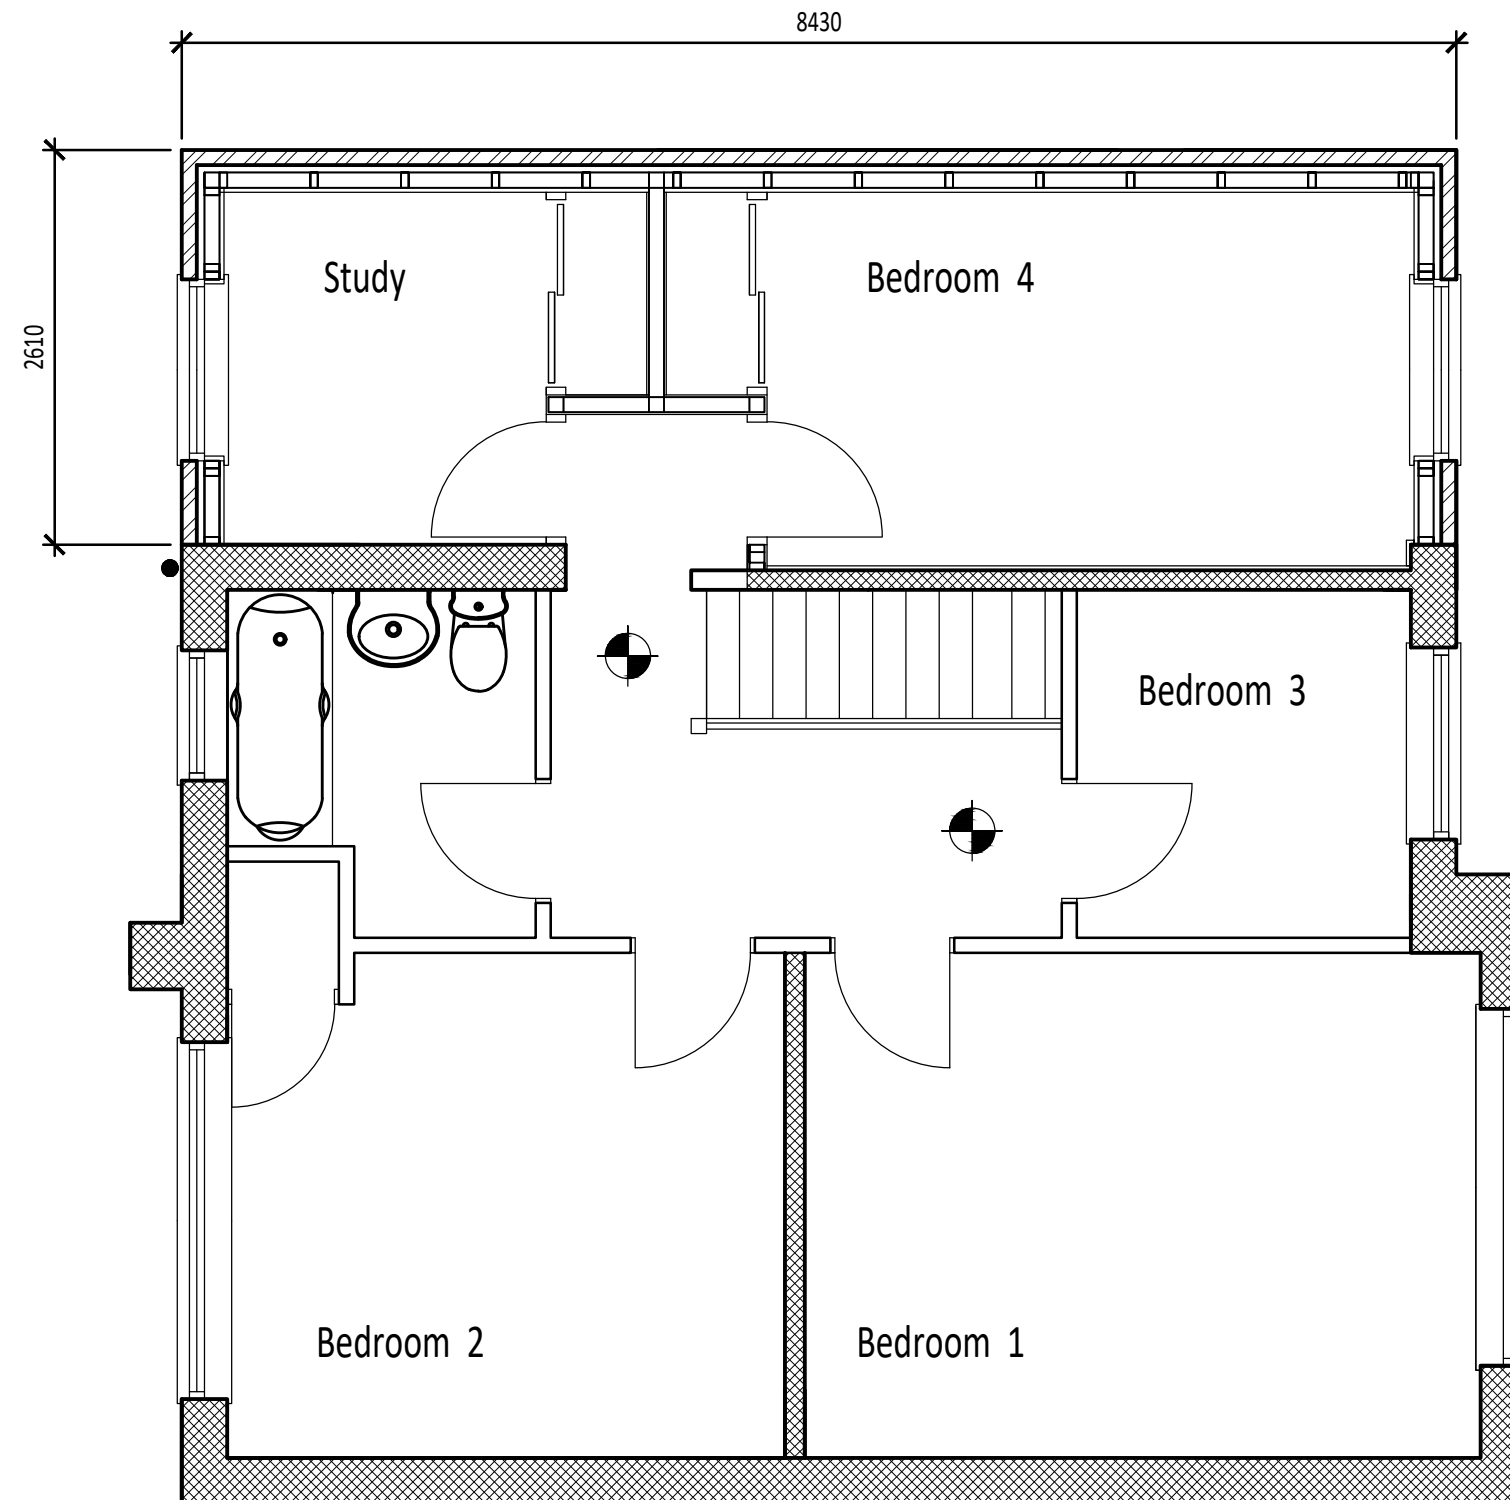

|                                 |                                                                    |                         |                               |
|---------------------------------|--------------------------------------------------------------------|-------------------------|-------------------------------|
| Client:<br>MR. & MRS. M. BEEKEN | Proposal:<br>FIRST FLOOR EXTENSION<br>AT 10 TATWIN DRIVE, CROWLAND | Scale @ A3<br>1 : 50    | Title<br>PROPOSED FIRST FLOOR |
| JANICE KENDRICK DESIGN SERVICES | e-mail- jkds@talk21.com    tel : 07711 007209                      | Dwg No.<br>22. 3410. 04 |                               |