


Copyright JKDS Ltd. Do not scale drawings, except for Planning purposes, request any dimensions required.		
Rev.	Date	Details

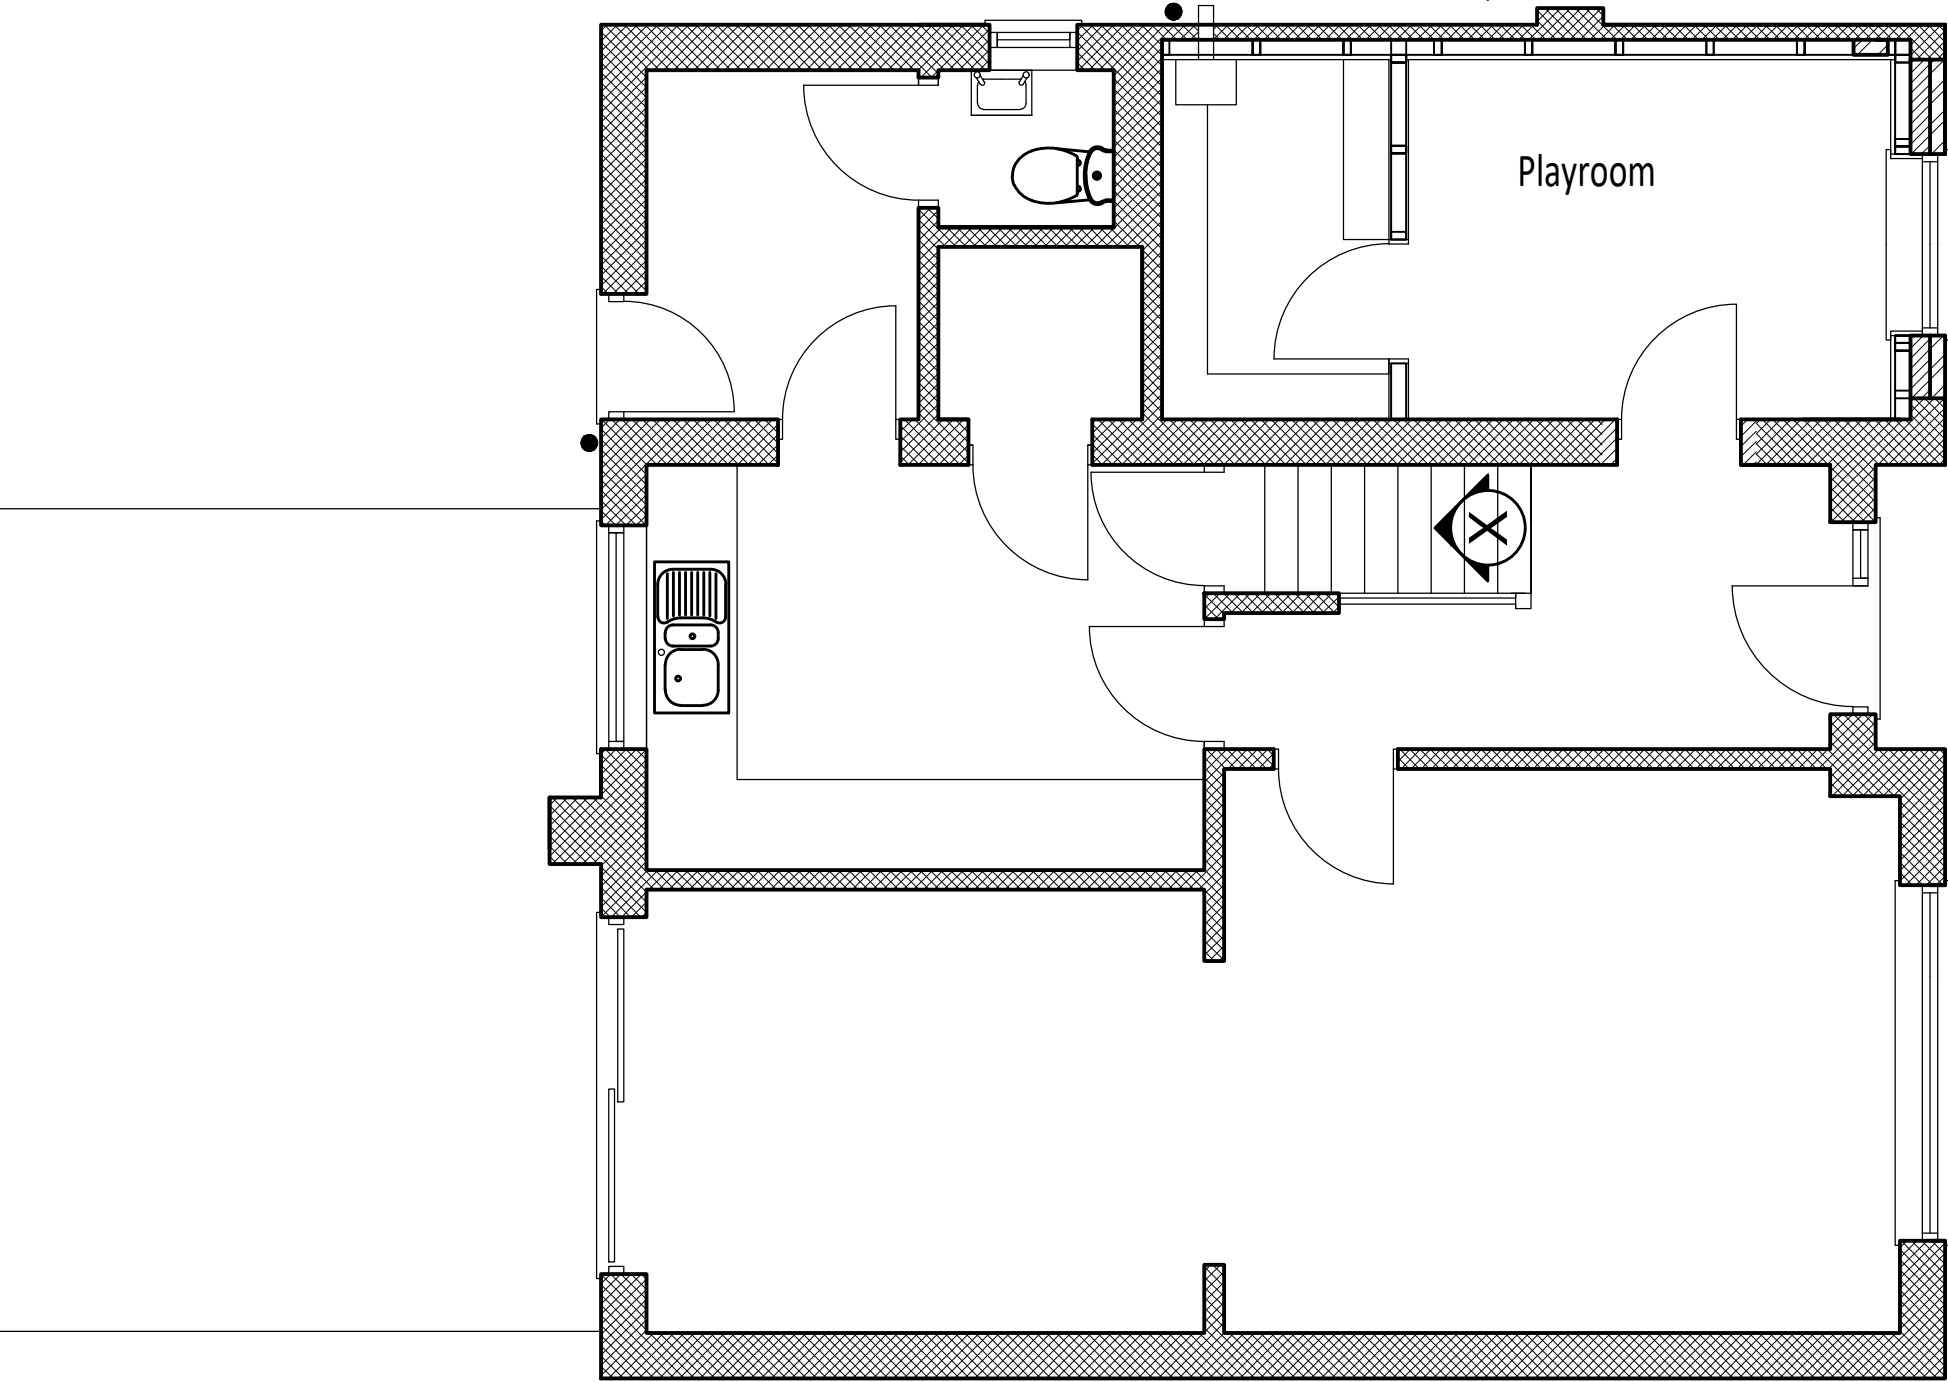

Client: MR. & MRS. M. BEEKEN	Proposal: FIRST FLOOR EXTENSION AT 10 TATWIN DRIVE, CROWLAND	Scale @ A3 1 : 50	Title PROPOSED GROUND FLOOR
		Dwg No. 22. 3410. 03	
JANICE KENDRICK DESIGN SERVICES e-mail- jkds@talk21.com tel : 07711 007209			