
STUDIO 11 architecture

Materials Key


1. Smart - MC600, Aluminum Curtain Walling, Colour: RAL 7016
2. Thermo Wood 25 X 150mm Channel Cladding, Profile: LT10 Finish: Untreated
3. Bekstone - Stone, Colour: Golden Buff, Tumbled Finish laid in a coursed pattern

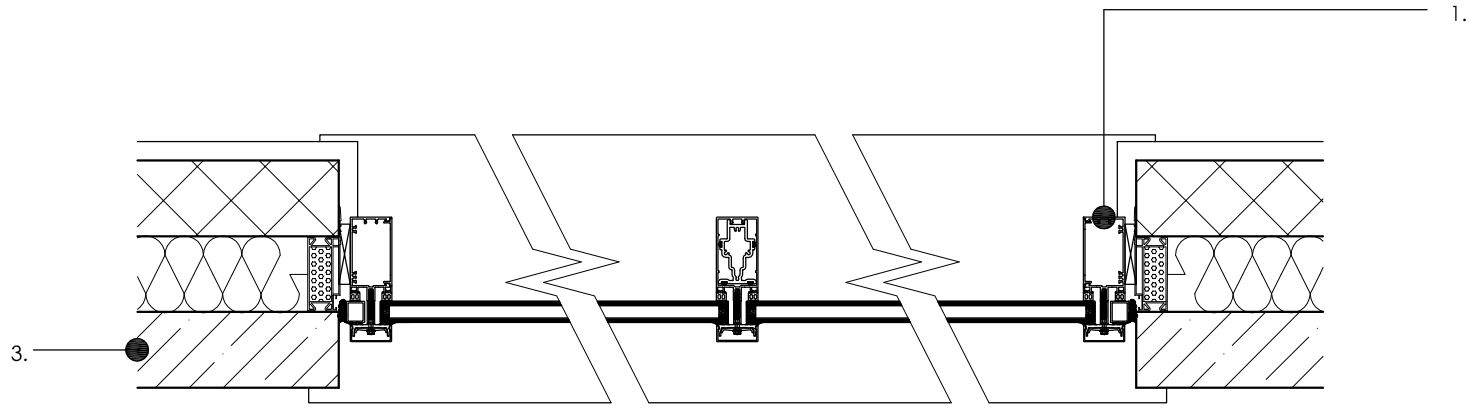

Section through Glazing panel jamb Stone

Do not scale directly from this drawing. All discrepancies are to be brought to the attention of the below office.

The copyright to this drawing is owned by studio 11 architecture.

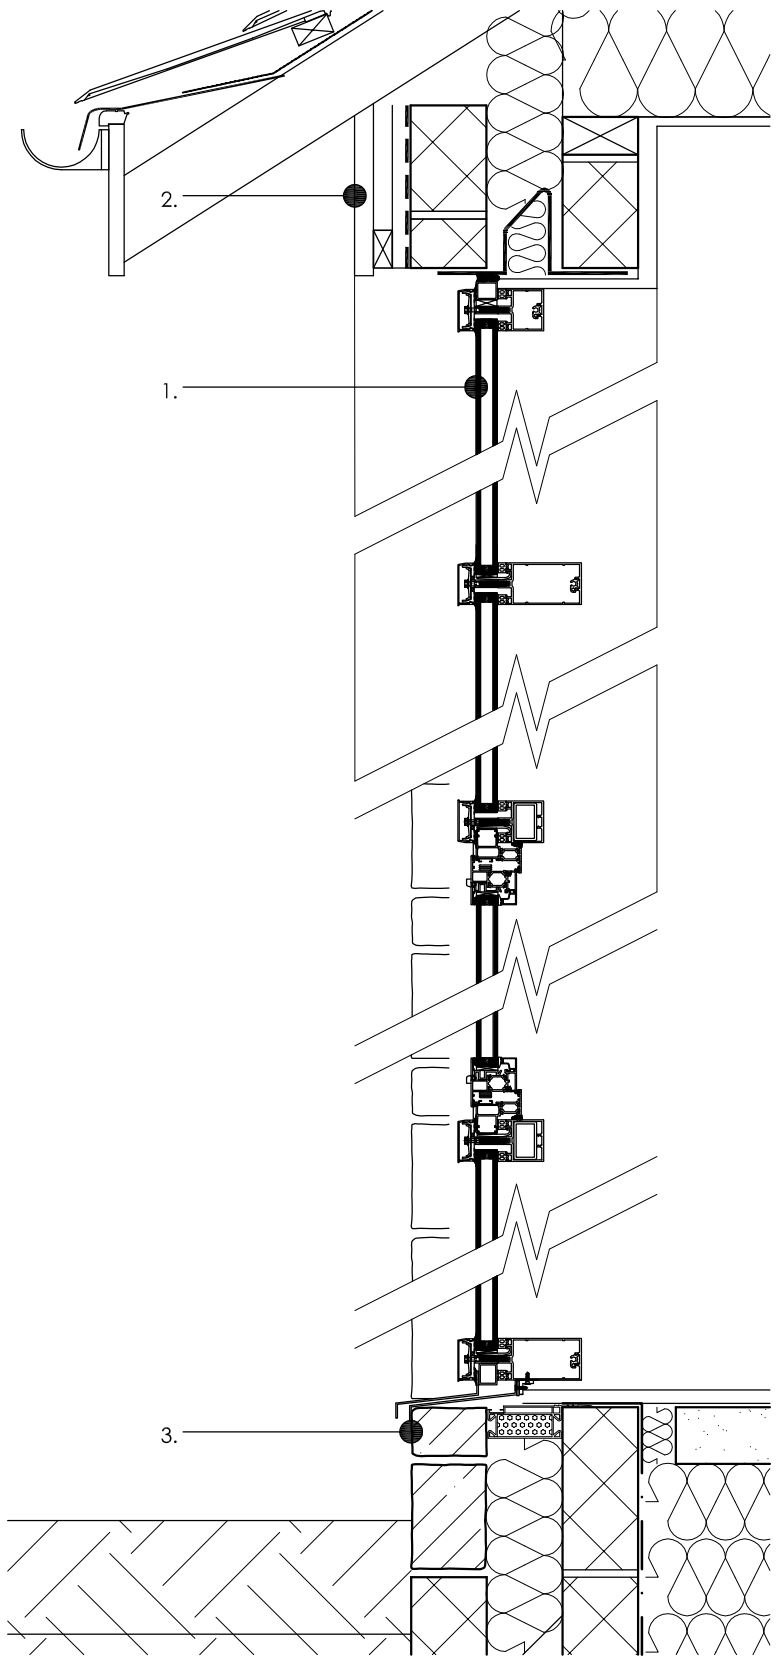

Section through glazing panel Timber and Stone

STUDIO 11 architecture

STUDIO 11 ARCHITECTURE LTD, THE BOATHOUSE, HARBOUR SQUARE, NENE PARADE, WISBECH, CAMBRIDGESHIRE, PE13 3BH

T: 01945 467339
E: design@studio11architecture.co.uk
W: www.studio11architecture.co.uk

DESCRIPTION	DATE

REVISIONS

PLANNING APPLICATION

CLIENT Mr and Mrs J Sadler		**SCALE** 1:10 @ A3
PROJECT Proposed New Dwelling Plank Drove Crowland		**DATE** 07.06.2018
DRAWING Glazing Panel Details - House	**DRAWING NO.** 283.AB.11	**DRAWN** JMG