
STUDIO 11 architecture

Do not scale directly from this drawing. All discrepancies are to be brought to the attention of the below office.


The copyright to this drawing is owned by studio 11 architecture.

Materials Key

1. Smart - MC600, Aluminum Curtain Walling, Colour: RAL 7016
2. VMZinc - Zinc Standing Seam, Colour: Quartz
3. Blue Engineering Brick

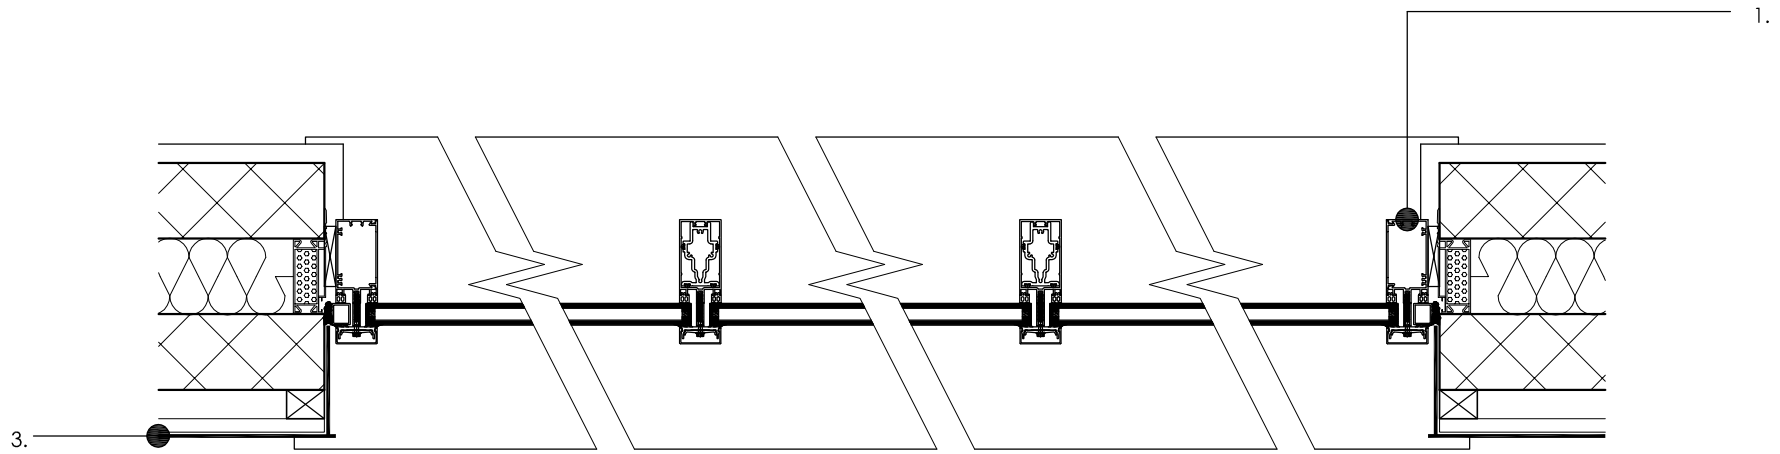

Section through window jamb Zinc

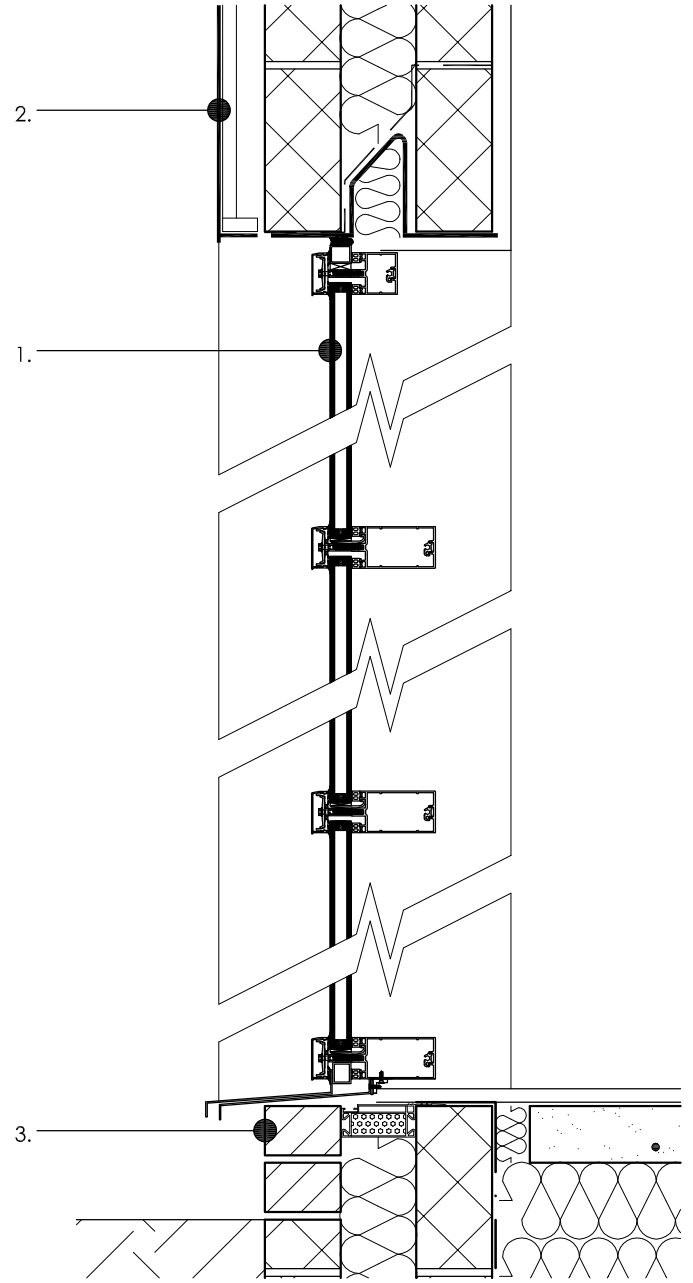

Section through window Zinc

STUDIO 11 architecture

STUDIO 11 ARCHITECTURE LTD, THE BOATHOUSE, HARBOUR SQUARE, NENE PARADE, WISBECH, CAMBRIDGESHIRE, PE13 3BH

T: 01945 467339
E: design@studio11architecture.co.uk
W: www.studio11architecture.co.uk

	DESCRIPTION	DATE

REVISIONS

PLANNING APPLICATION

CLIENT: Mr and Mrs J Sadler		SCALE: 1:10 @ A3
PROJECT: Proposed New Dwelling Plank Drove Crowland		DATE: 07.06.2018
DRAWING: Glazing Panel Details - Swimming Pool	DRAWING NO.: 283.AB.12	DRAWN: JMG