
STUDIO 11 architecture

Do not scale directly from this drawing. All discrepancies are to be brought to the attention of the below office.


The copyright to this drawing is owned by studio 11 architecture.

Materials Key

1. Vitral - A98 Aluminium Rooflight, Colour: Anodised
2. VMZinc - Zinc Standing Seam, Colour: Quartz

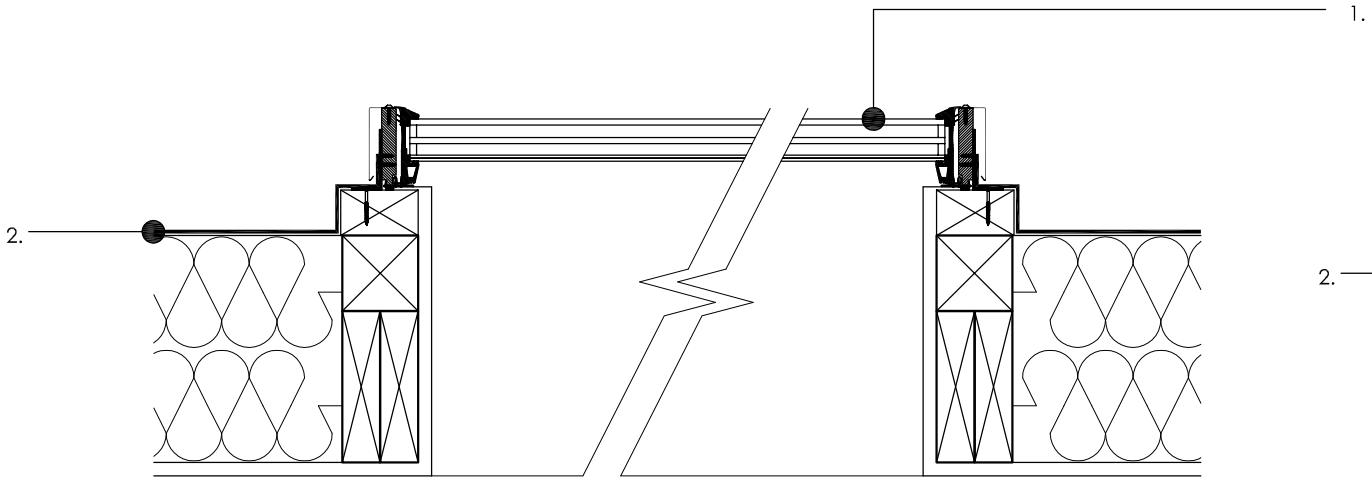

Cross Section through Rooflight Zinc

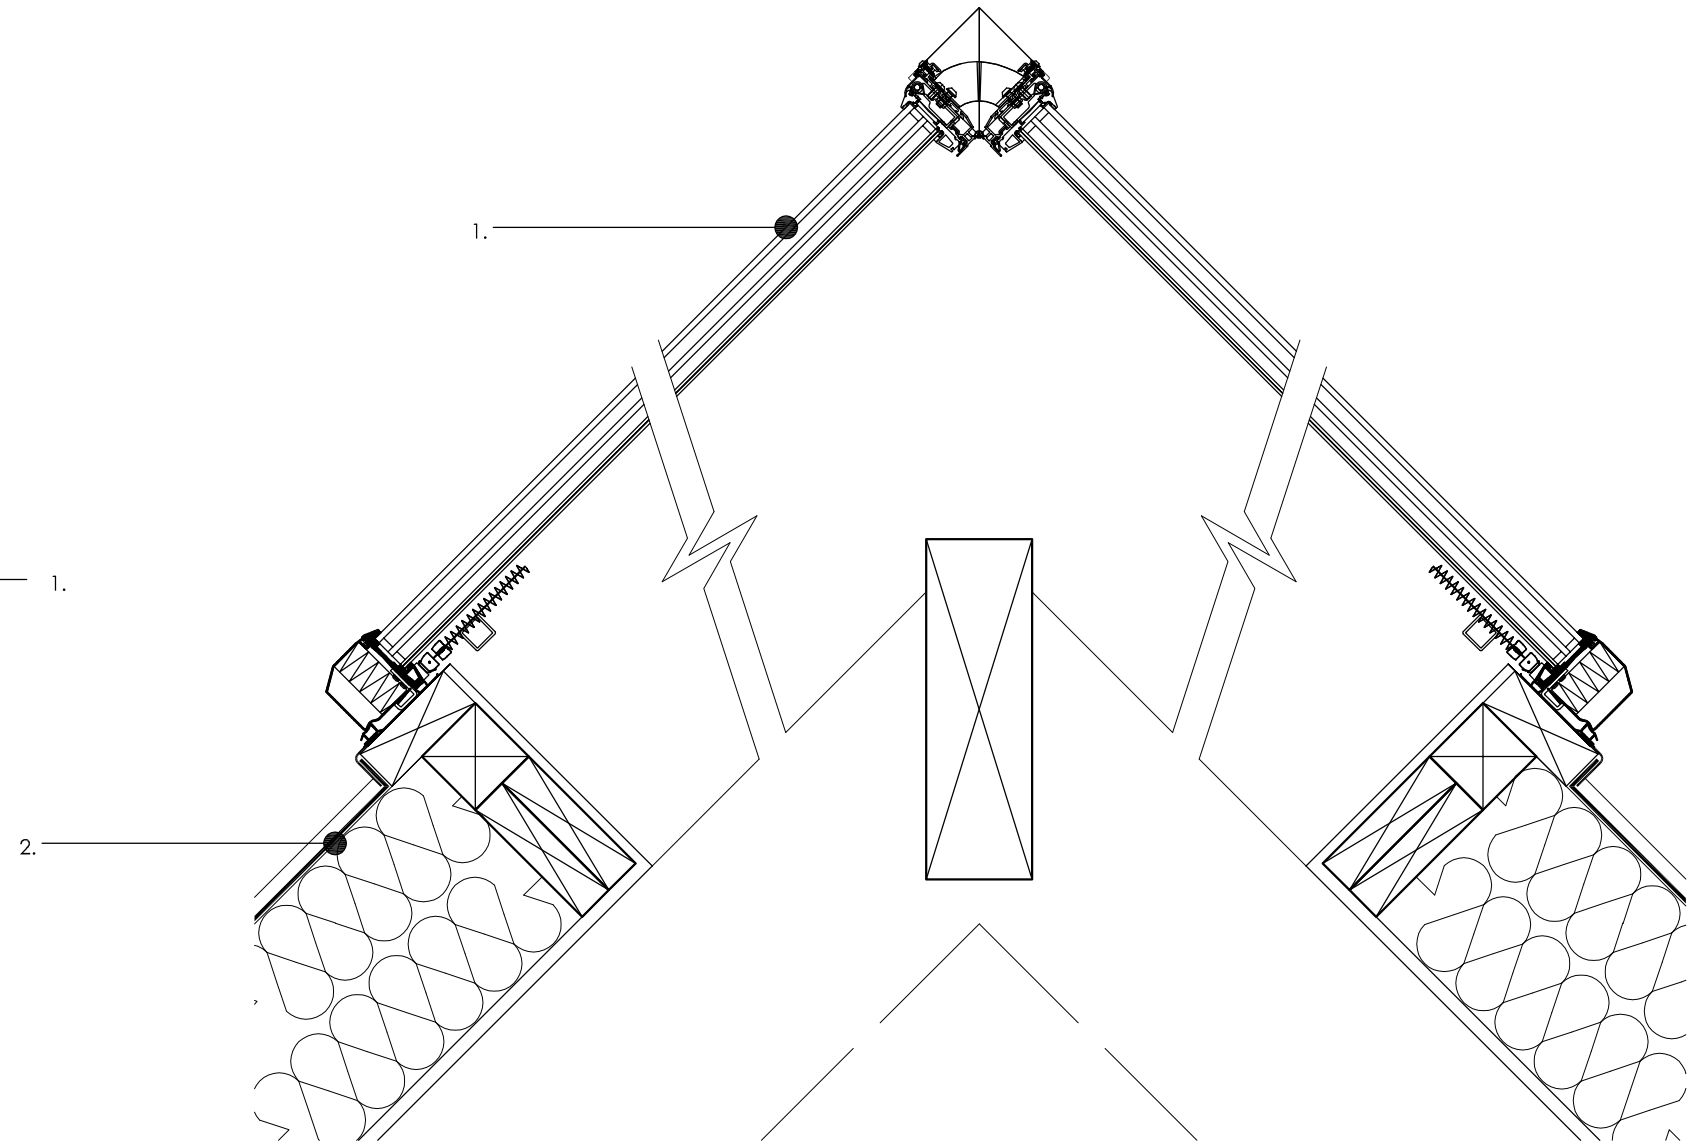

Section through Rooflight Zinc

STUDIO 11 architecture

STUDIO 11 ARCHITECTURE LTD, THE BOATHOUSE, HARBOUR SQUARE, NENE PARADE, WISBECH, CAMBRIDGESHIRE, PE13 3BH

T: 01945 467339
E: design@studio11architecture.co.uk
W: www.studio11architecture.co.uk

	DESCRIPTION	DATE

REVISIONS

PLANNING APPLICATION

CLIENT: Mr and Mrs J Sadler		SCALE: 1:10 @ A3
PROJECT: Proposed New Dwelling Plank Drove Crowland		DATE: 07.06.2018
DRAWING: Roof Light Details - Swimming Pool	DRAWING NO.: 283.AB.13	DRAWN: JMG