
STUDIO 11 architecture

Materials Key


1. Smart - Alitherm Plus, Aluminum Door Colour: RAL 7016
2. Thermo Wood 25 X 150mm Channel Cladding, Profile: LT10 Finish: Untreated

Do not scale directly from this drawing. All discrepancies are to be brought to the attention of the below office.

The copyright to this drawing is owned by studio 11 architecture.

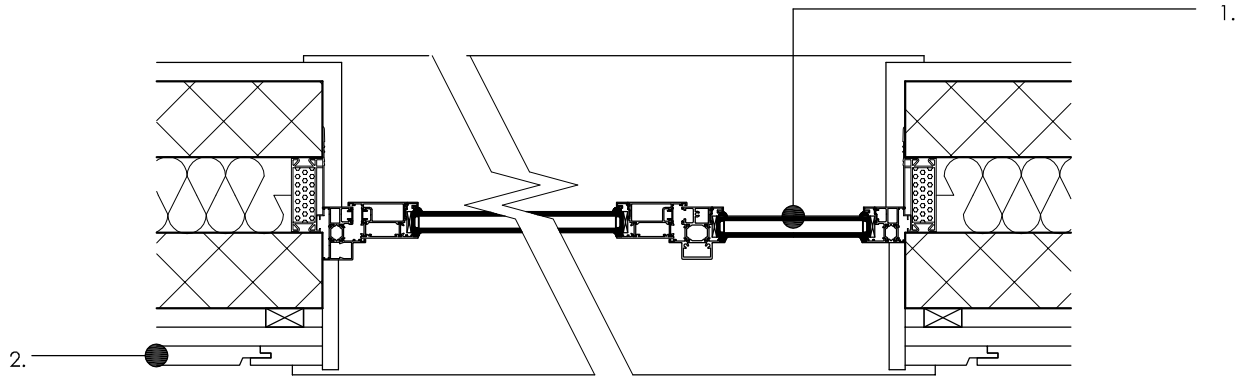

Section through balcony door and side light jamb Timber

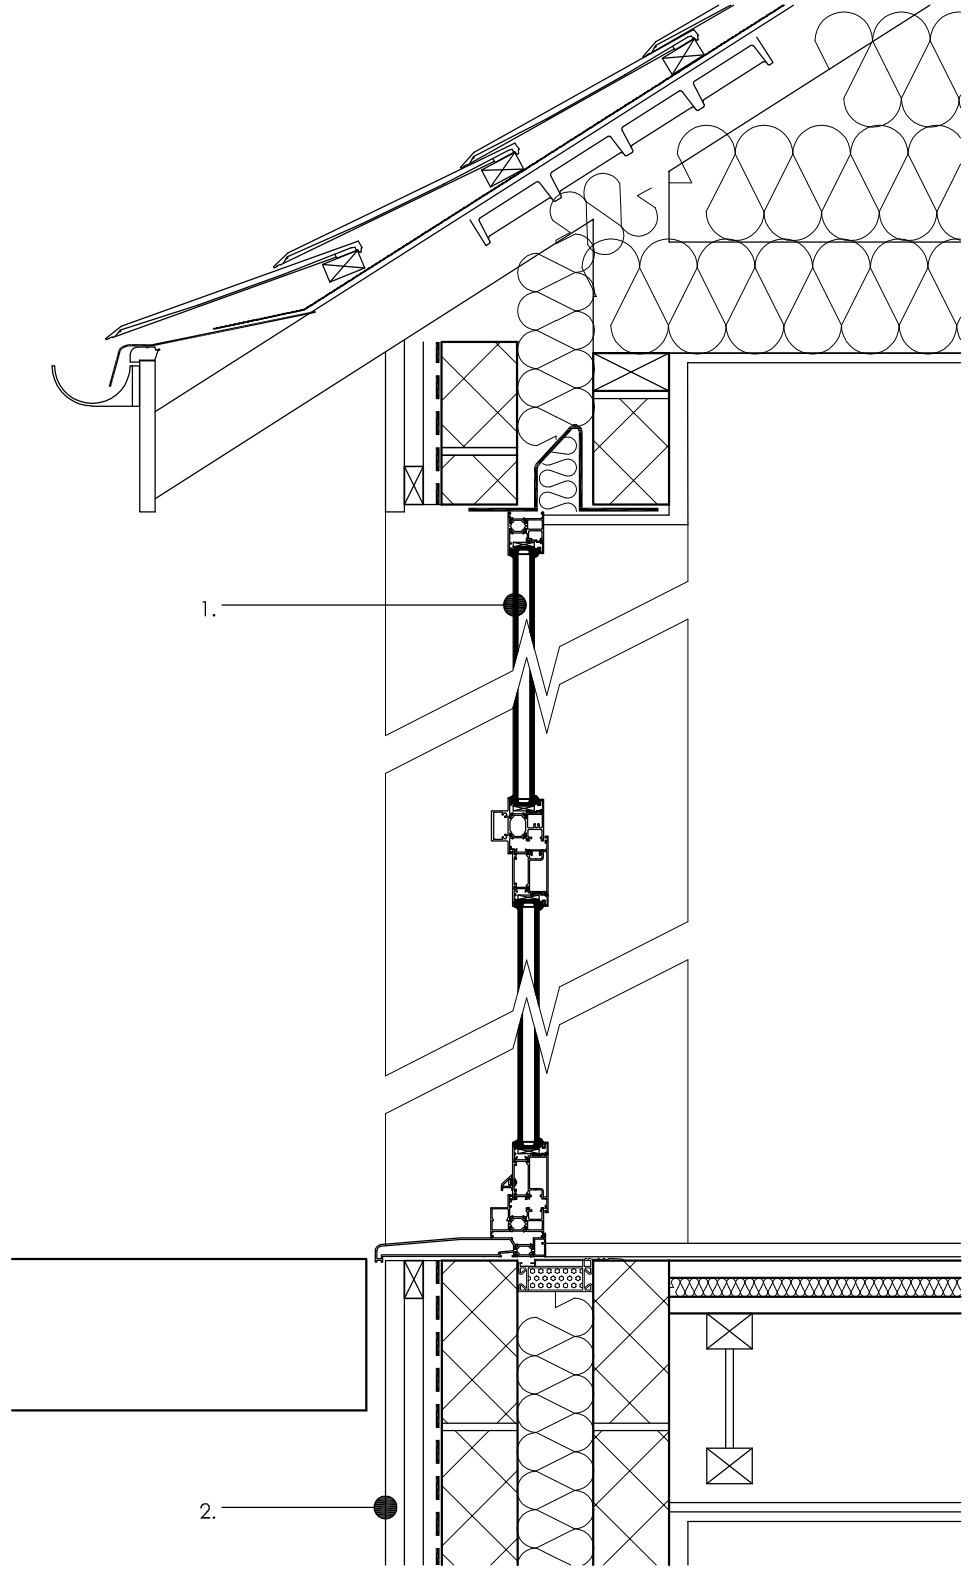

Section through balcony door and top light Timber

STUDIO 11 architecture

STUDIO 11 ARCHITECTURE LTD, THE BOATHOUSE, HARBOUR SQUARE, NENE PARADE, WISBECH, CAMBRIDGESHIRE, PE13 3BH

T: 01945 467339
E: design@studio11architecture.co.uk
W: www.studio11architecture.co.uk

	DESCRIPTION	DATE

REVISIONS

PLANNING APPLICATION

CLIENT: Mr and Mrs J Sadler		SCALE: 1:10 @ A3
PROJECT: Proposed New Dwelling Plank Drove Crowland		DATE: 07.06.2018
DRAWING: External Door & Door Frame Details	DRAWING NO.: 283.AB.16	DRAWN: JMG