





EXISTING REAR ELEVATION

EXISTING SIDE ELEVATION

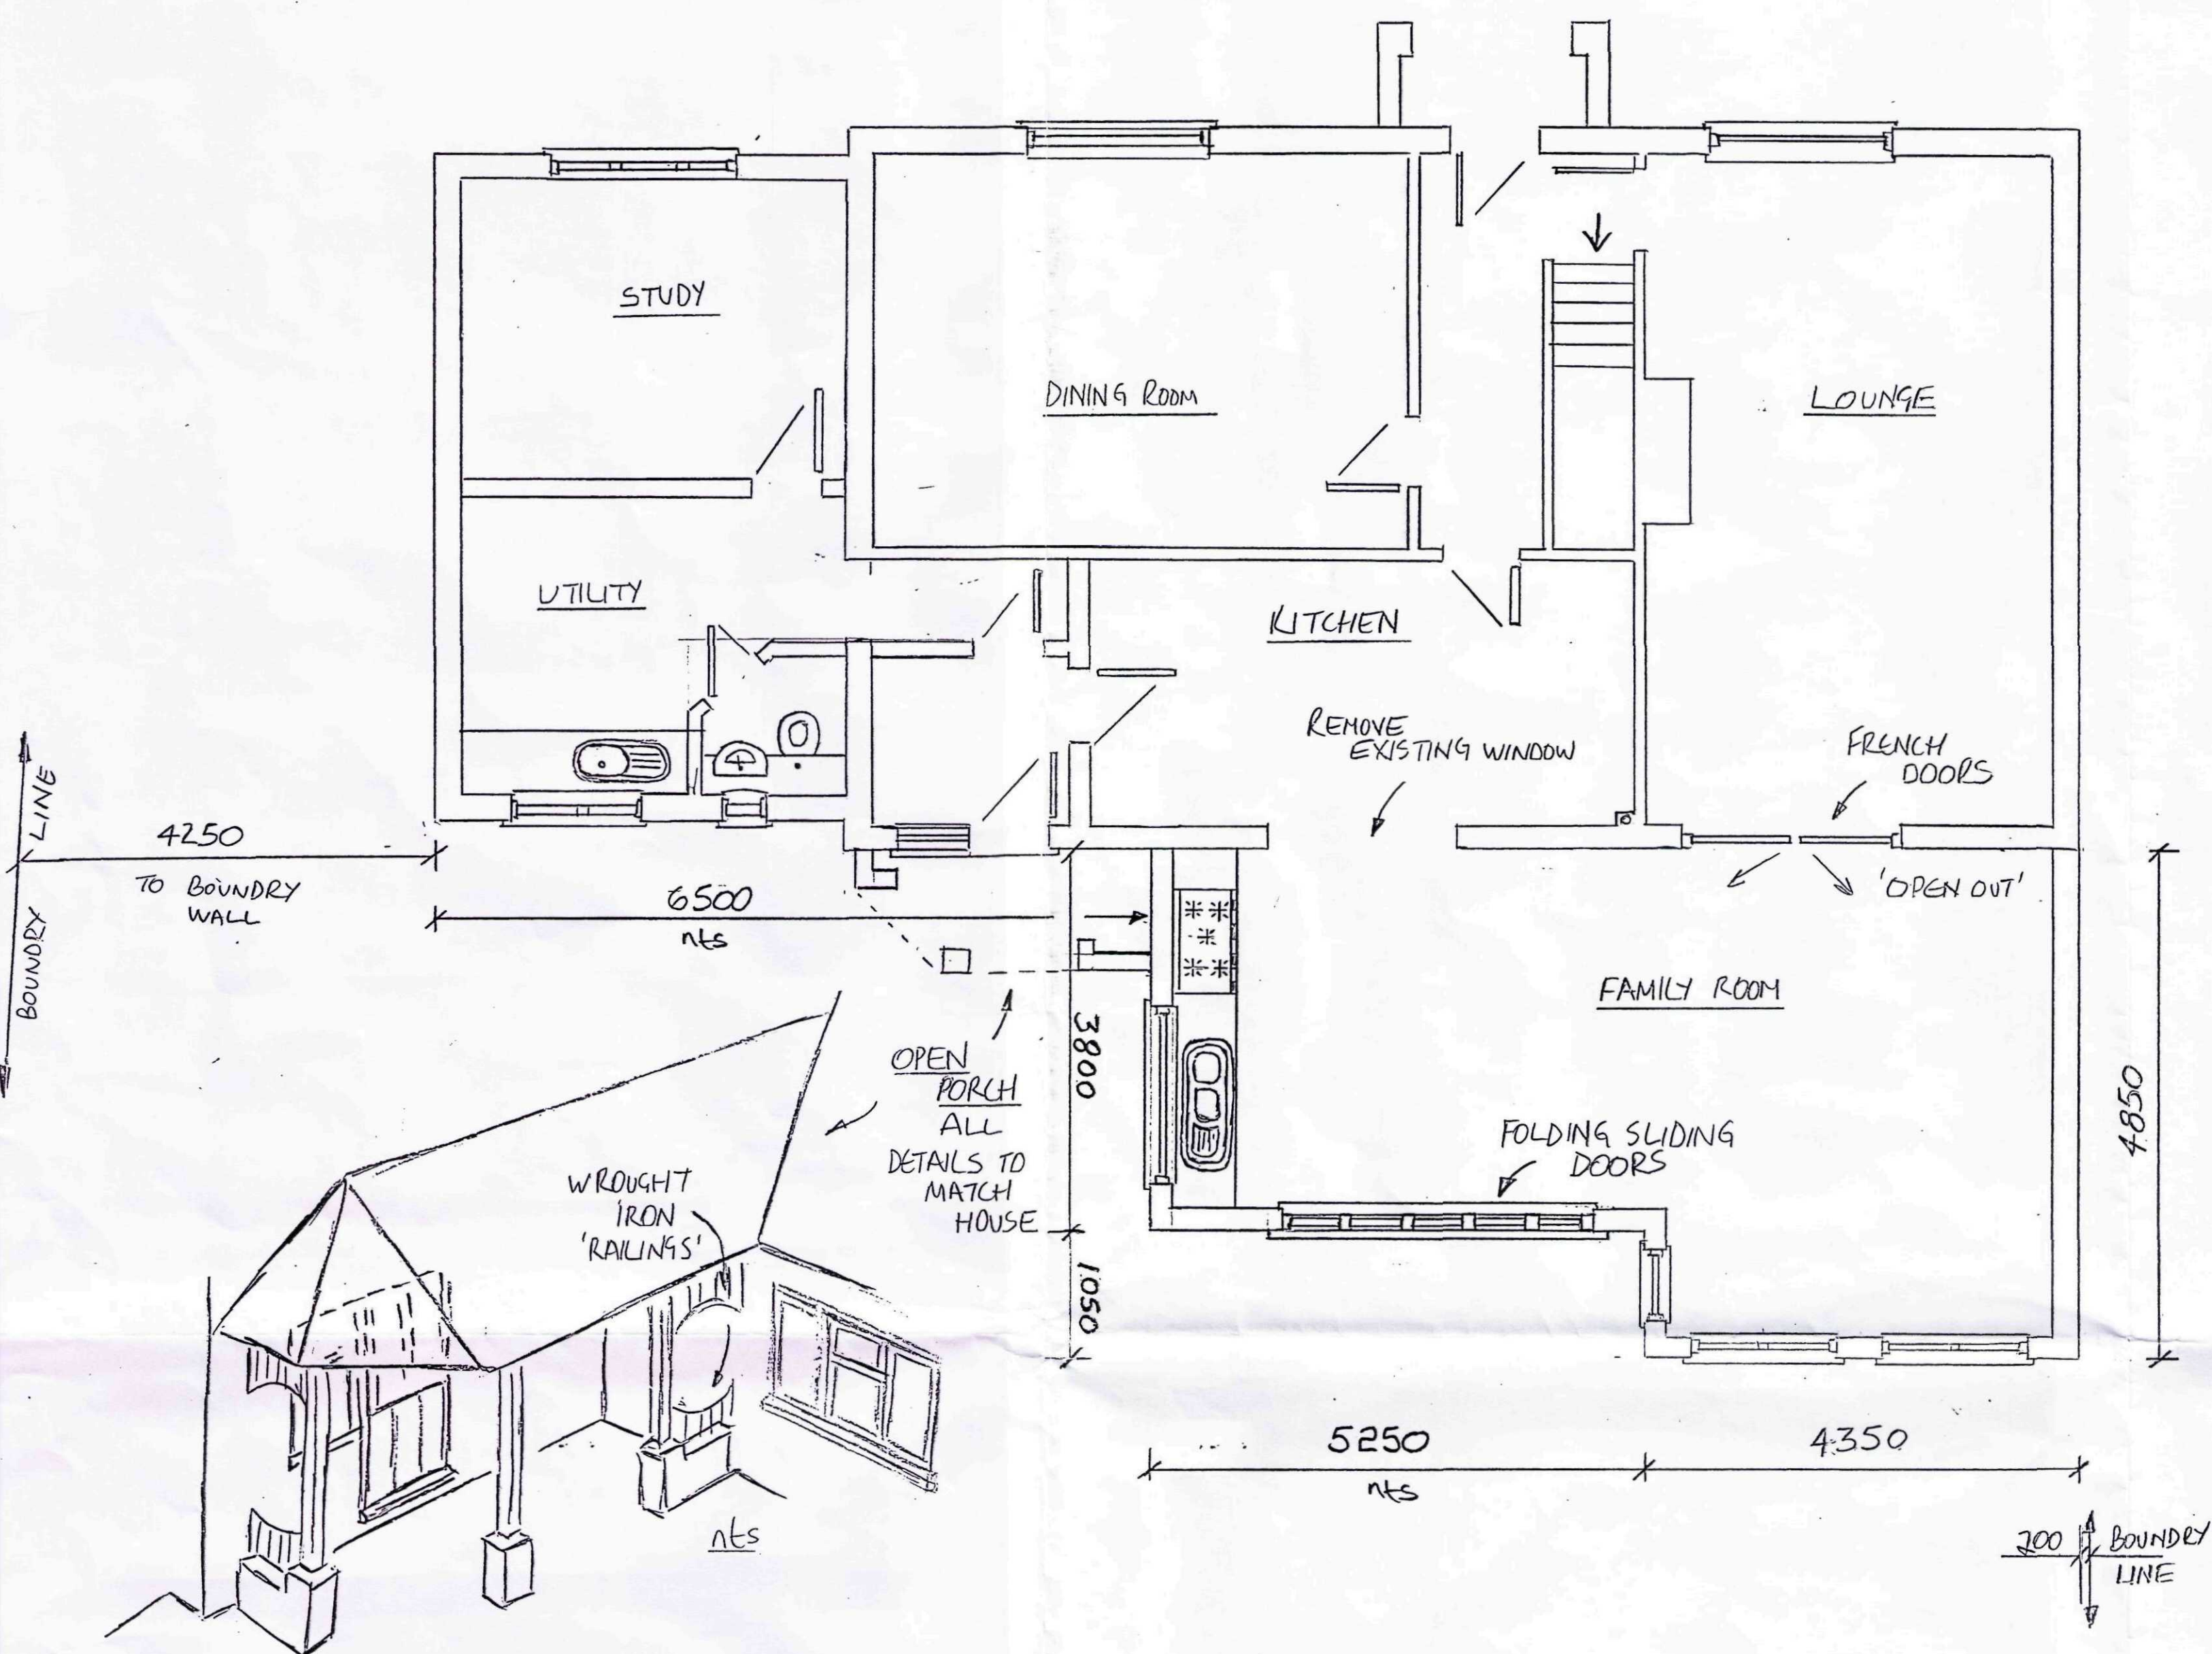


PROPOSED REAR ELEVATION

PROPOSED SIDE ELEVATION

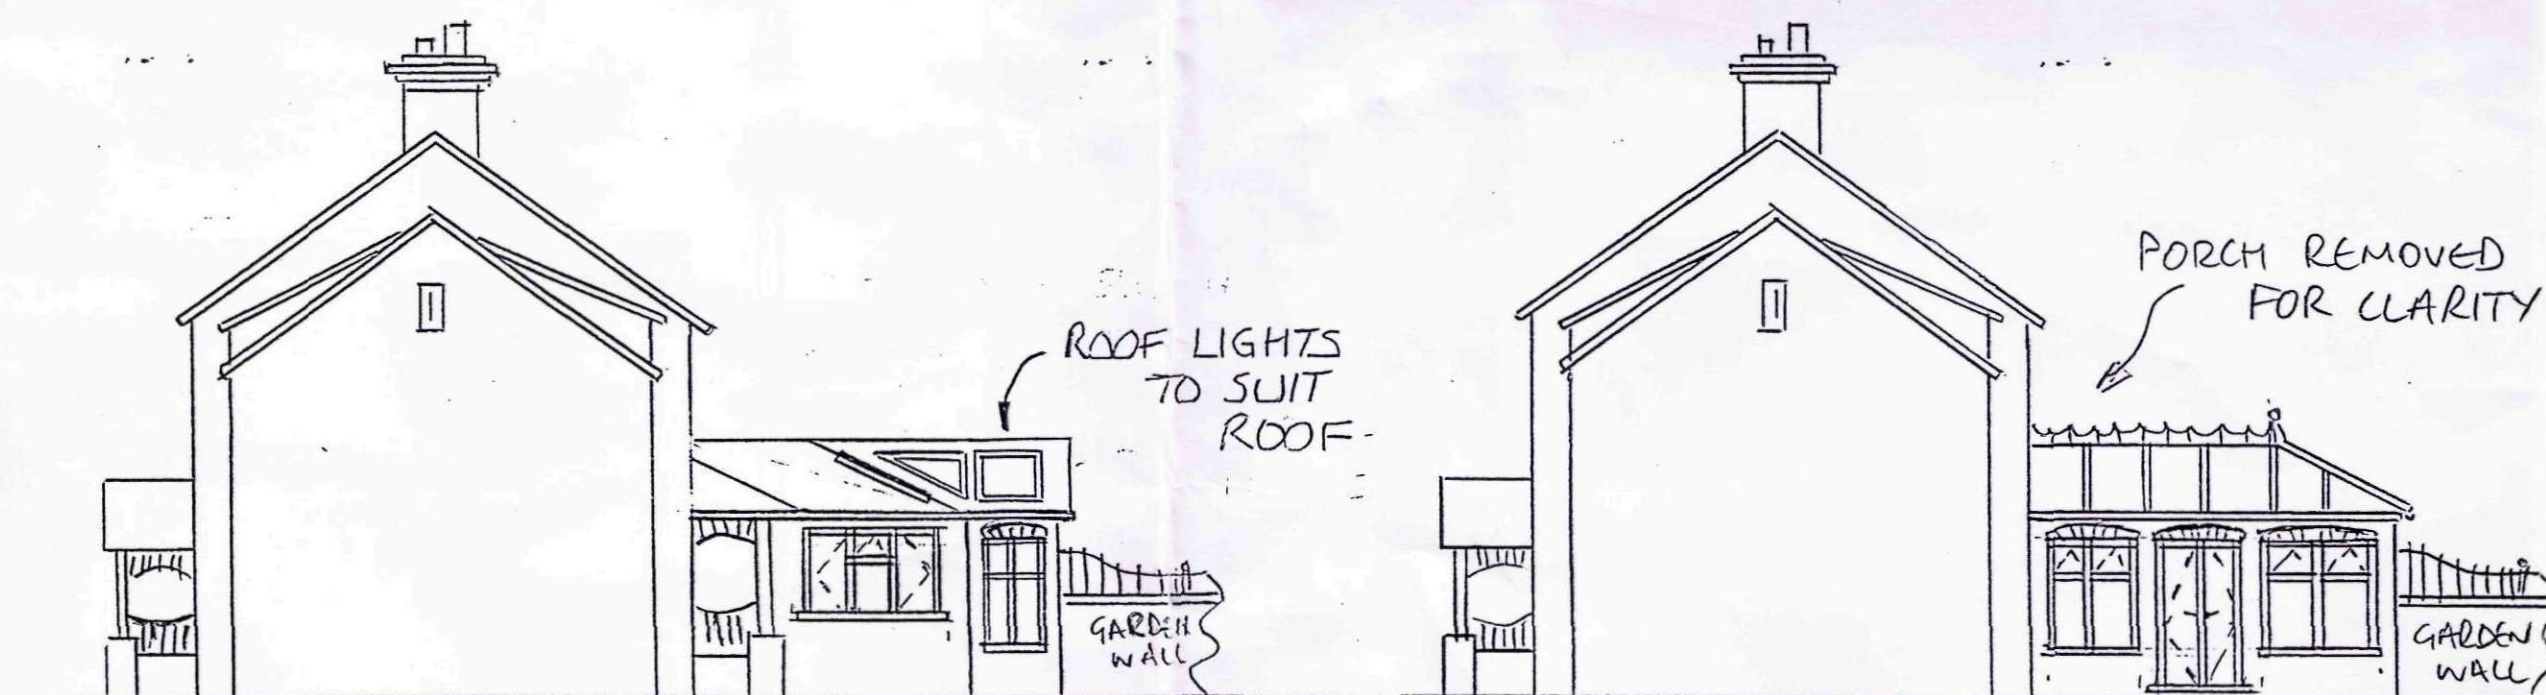

PROPOSED SIDE ELEVATION 'B'

EXISTING SIDE ELEVATION 'A'

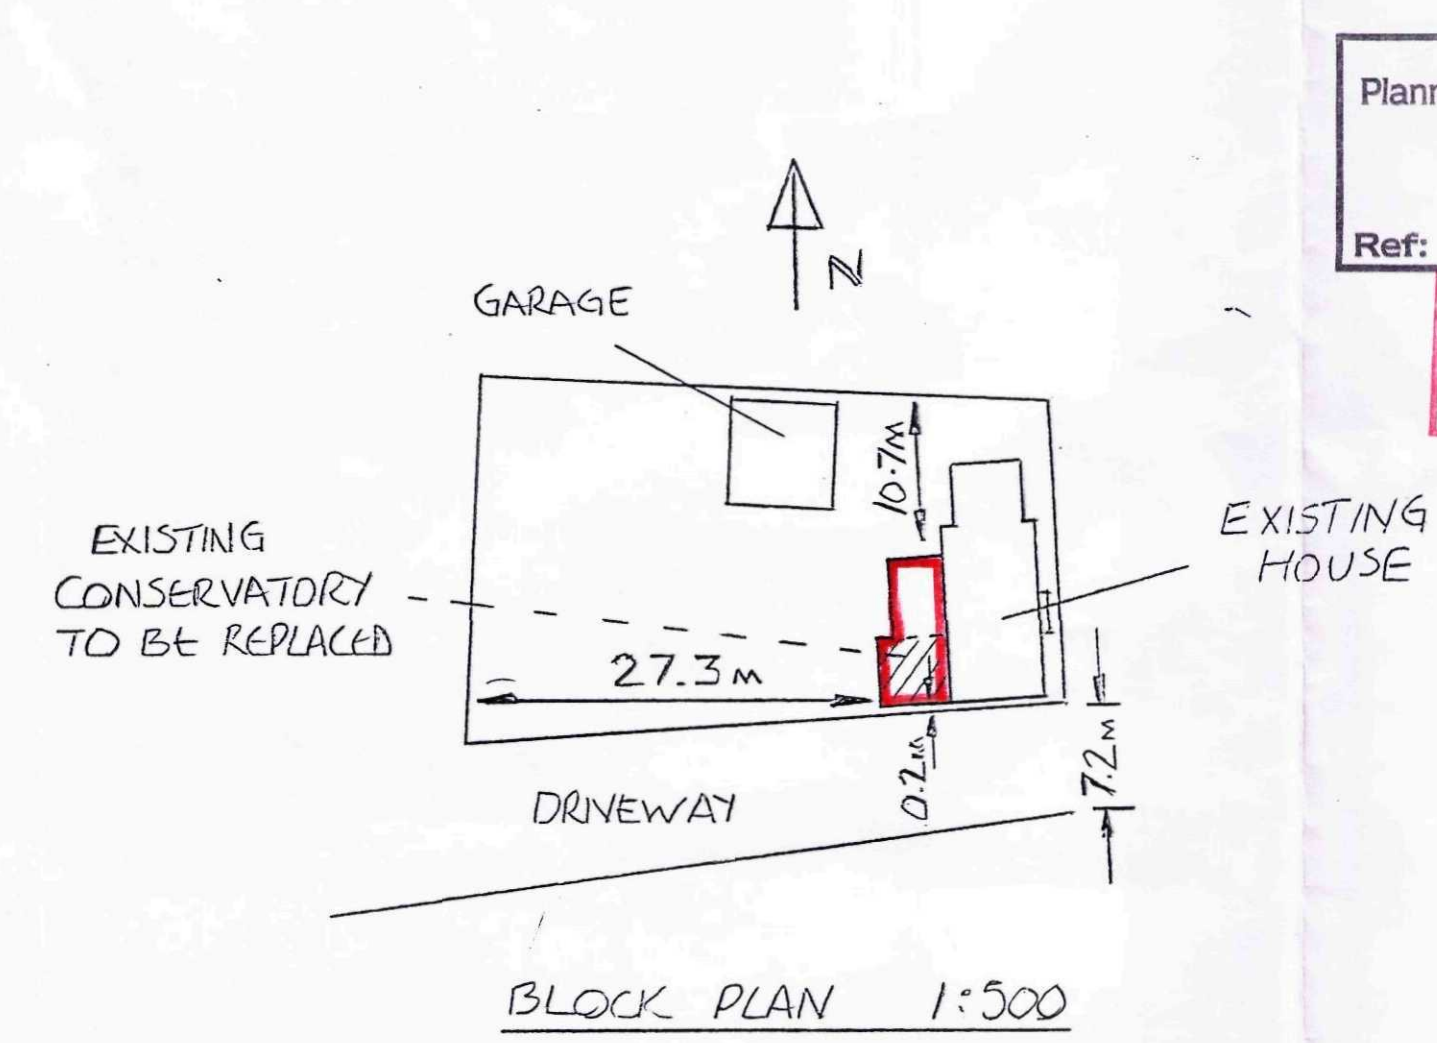

BLOCK PLAN 1:500

SHDC
Planning & Development
31 JUL 2009
Ref: 0572-09

**DETERMINED
PLAN**



LOCATION PLAN 1:2500

PROPOSED ALTERATIONS - REMOVE
CONSERVATORY & REPLACE WITH
FAMILY ROOM @ 78 NORTH STREET
CROWLAND, PE6 0EF
SCALE DATE 17-7-2009