


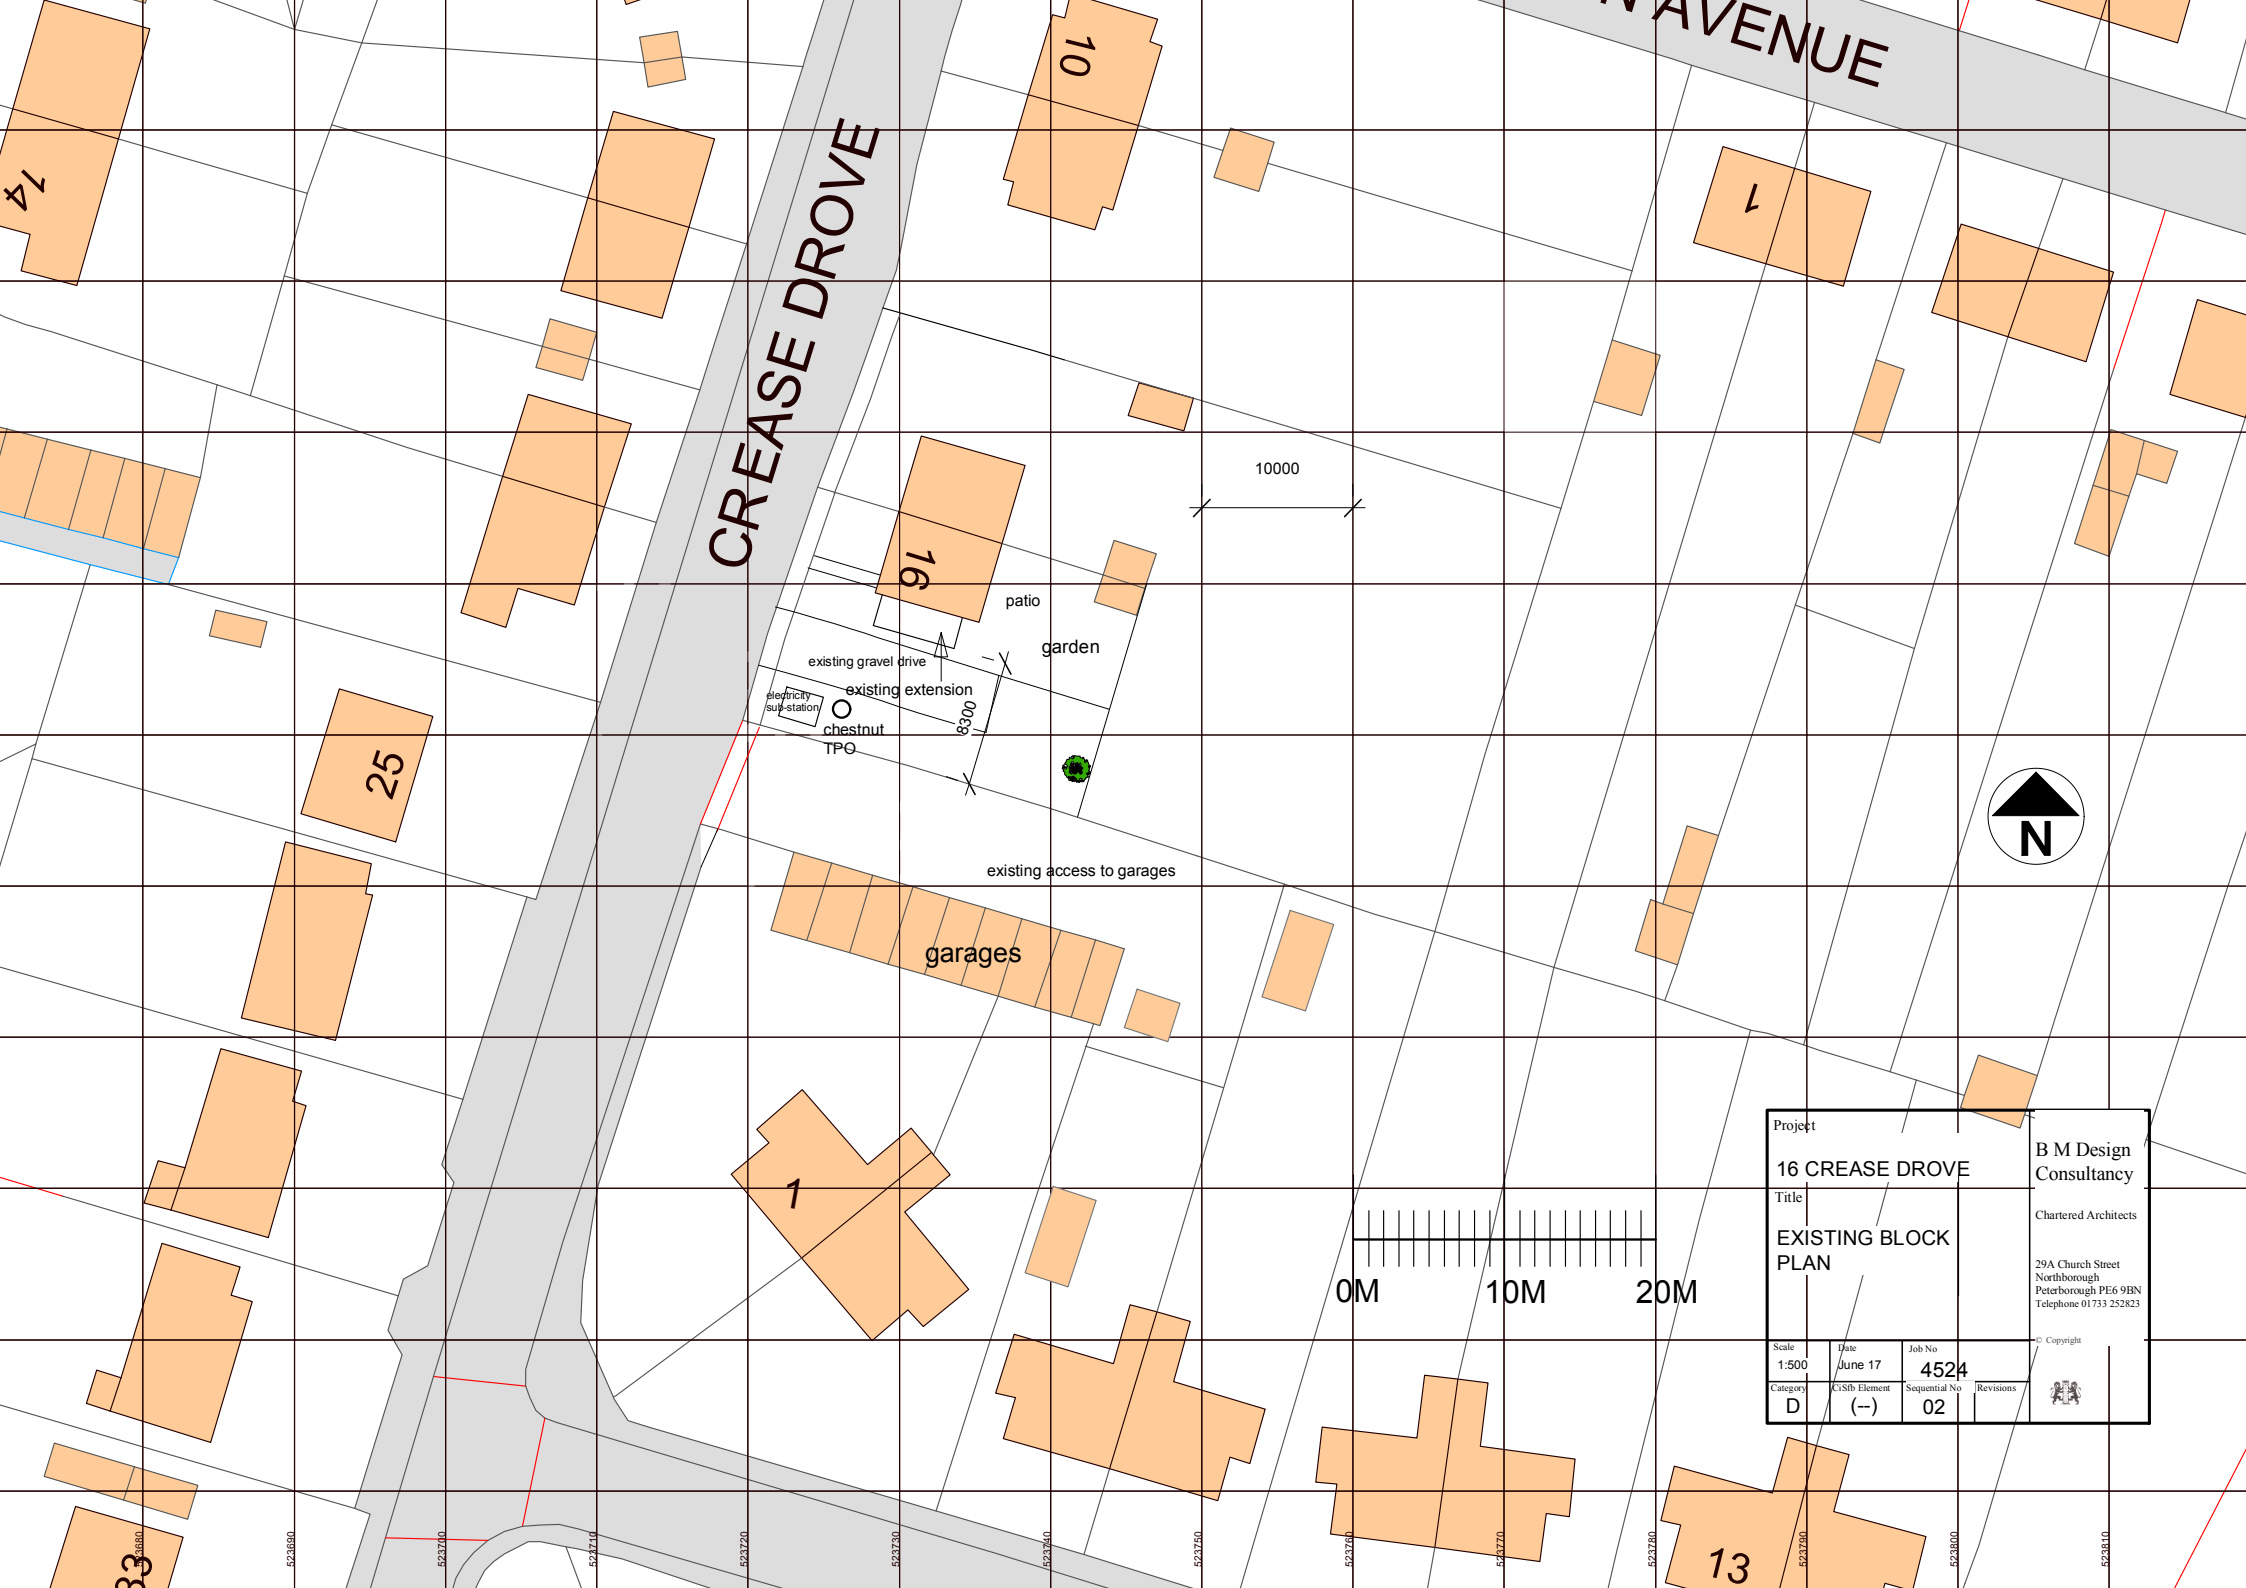

CREASE DRIVE

AVENUE

10

1

25

16

patio

garden

existing gravel drive

existing extension

chestnut

TPO

8300

existing access to garages

garages

1

0M

10M

20M



Project				B M Design Consultancy	
Title				Chartered Architects	
16 CREASE DROVE				29A Church Street Northborough Peterborough PE6 9BN Telephone 01733 252823	
EXISTING BLOCK PLAN					
Scale	Date	Job No	© Copyright		
1:500	June 17	4524			
Category	C/Sub Element	Sequential No	Revisions		
D	(--)	02			