


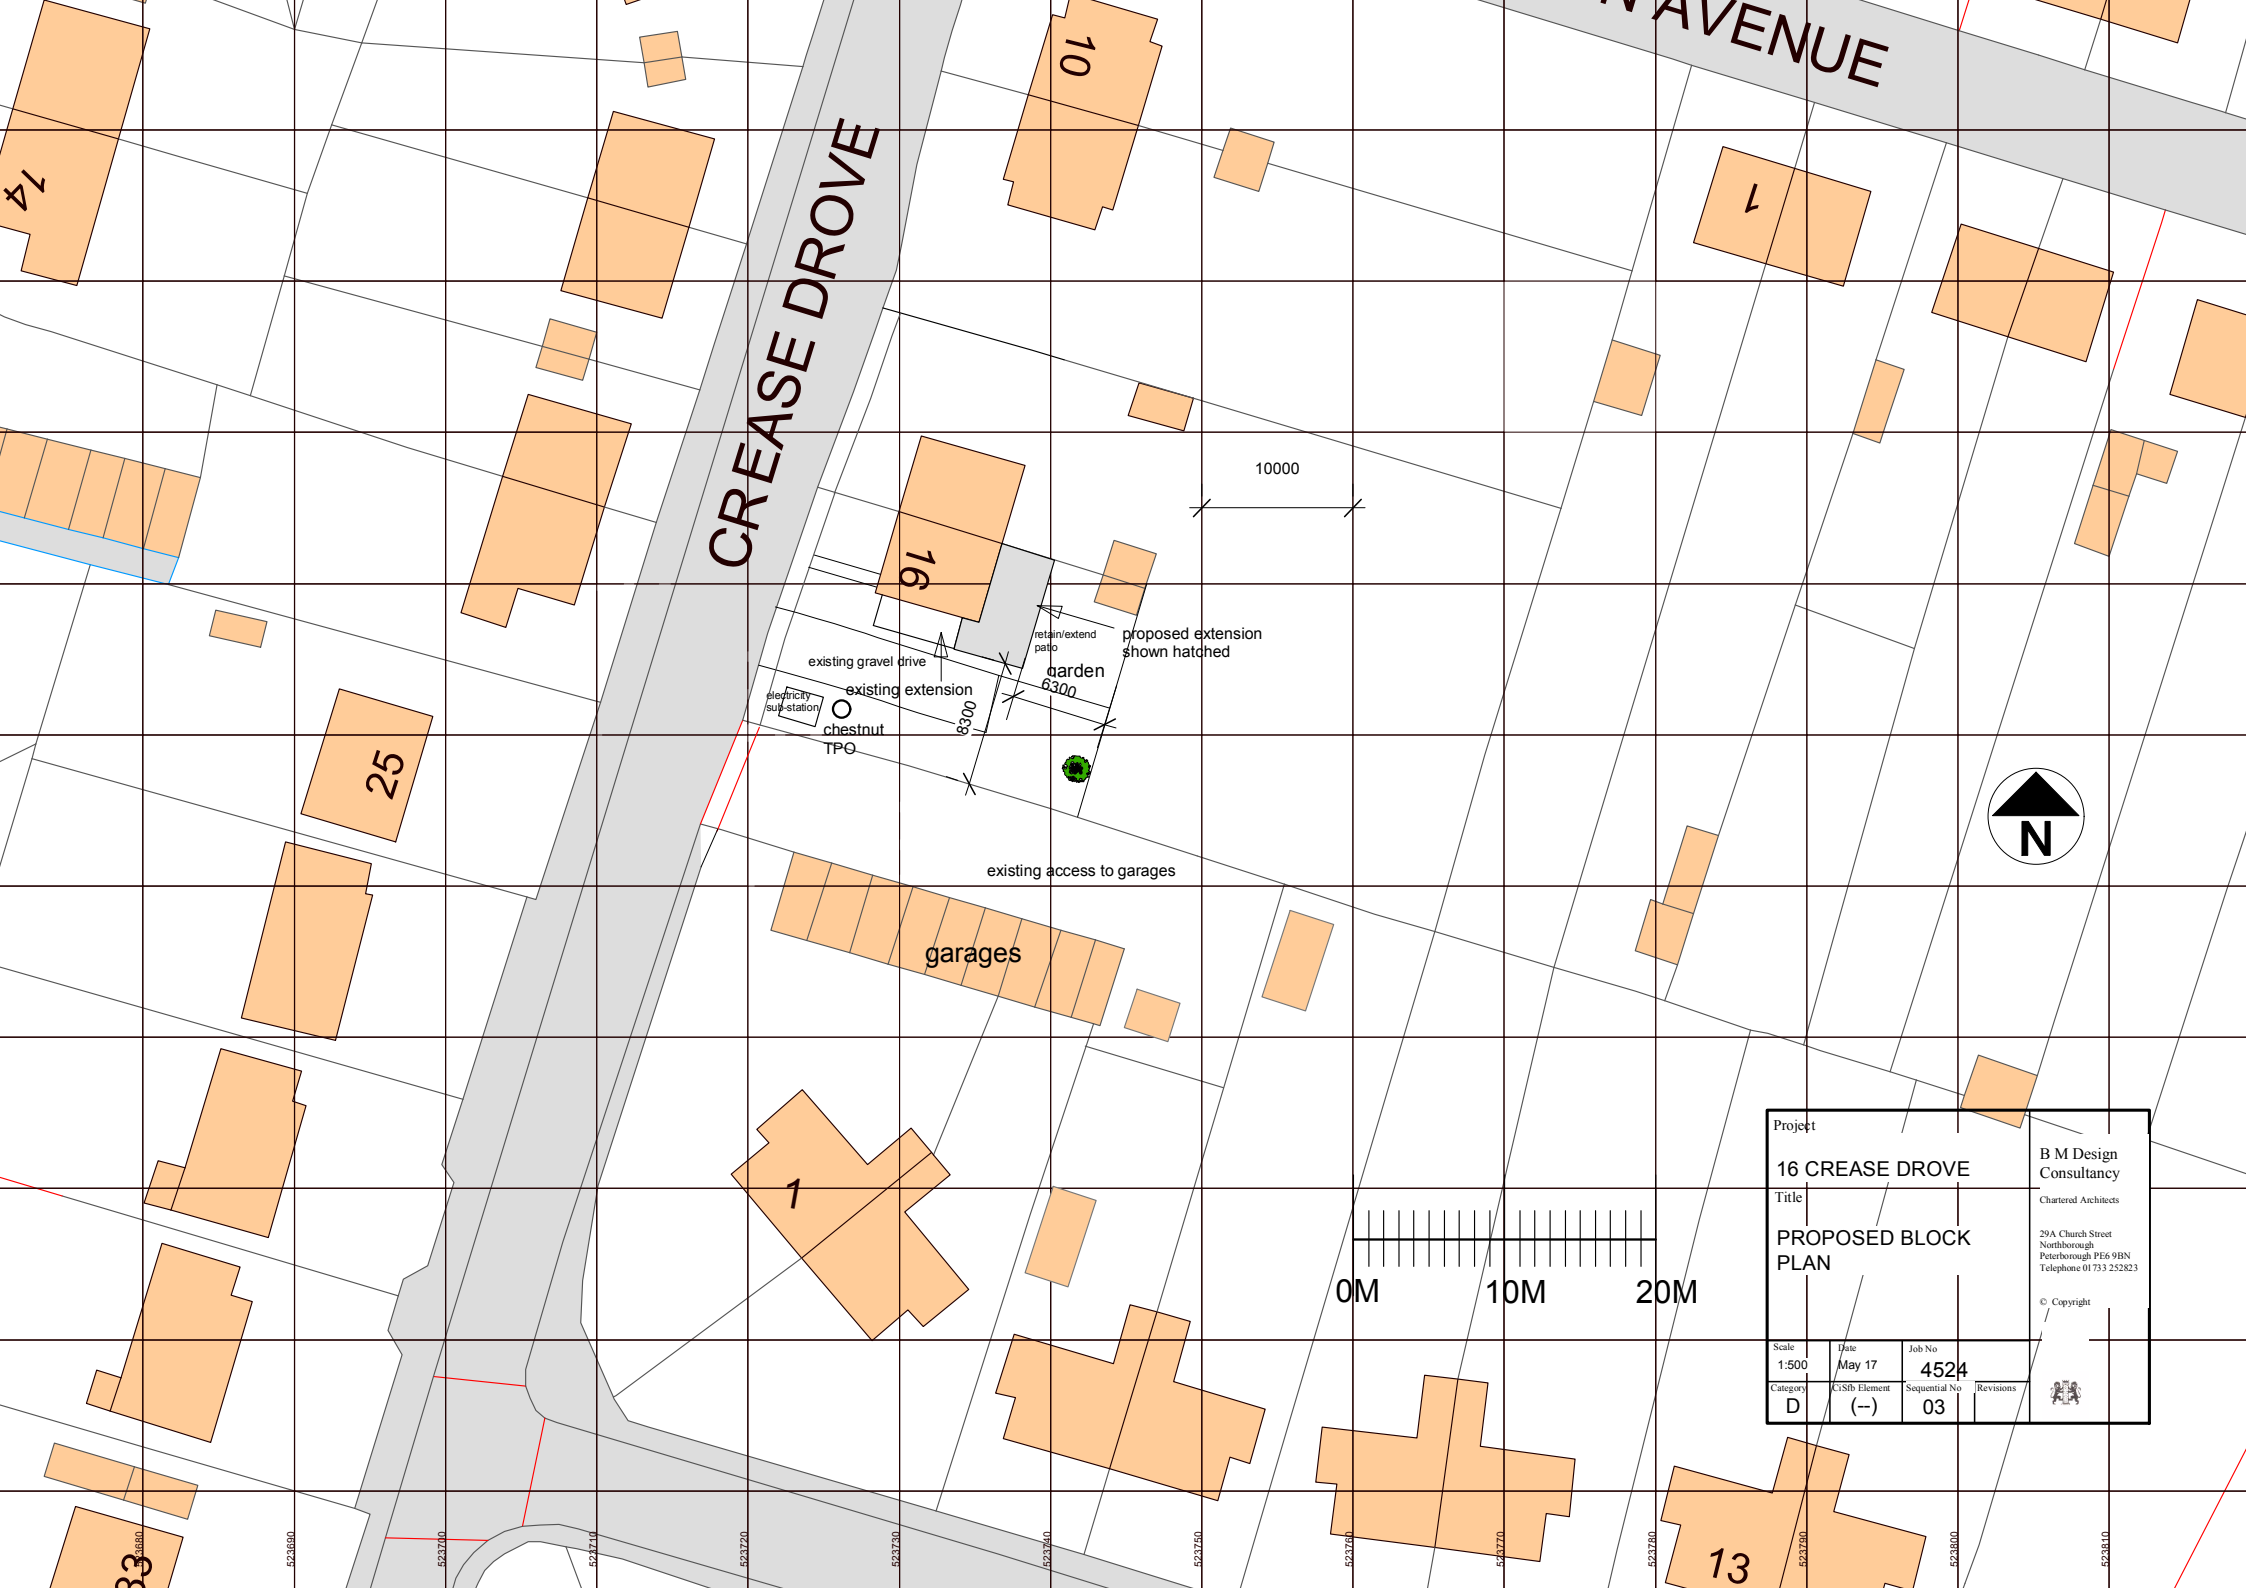

CREASE DRIVE

AVENUE

10

1

25

1

16

13

garages

existing access to garages

electricity sub-station
chestnut TPO


existing extension

garden 6300

retain/extend patio

proposed extension shown hatched

10000

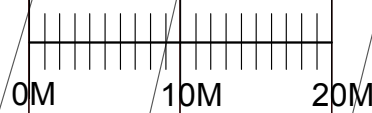

Project				B M Design Consultancy	
16 CREASE DROVE				Chartered Architects	
Title				29A Church Street Northborough PE6 9BN Telephone 01733 252823	
PROPOSED BLOCK PLAN				© Copyright	
Scale 1:500	Date May 17	Job No 4524			
Category D	C/Sb Element (--)	Sequential No 03	Revisions		