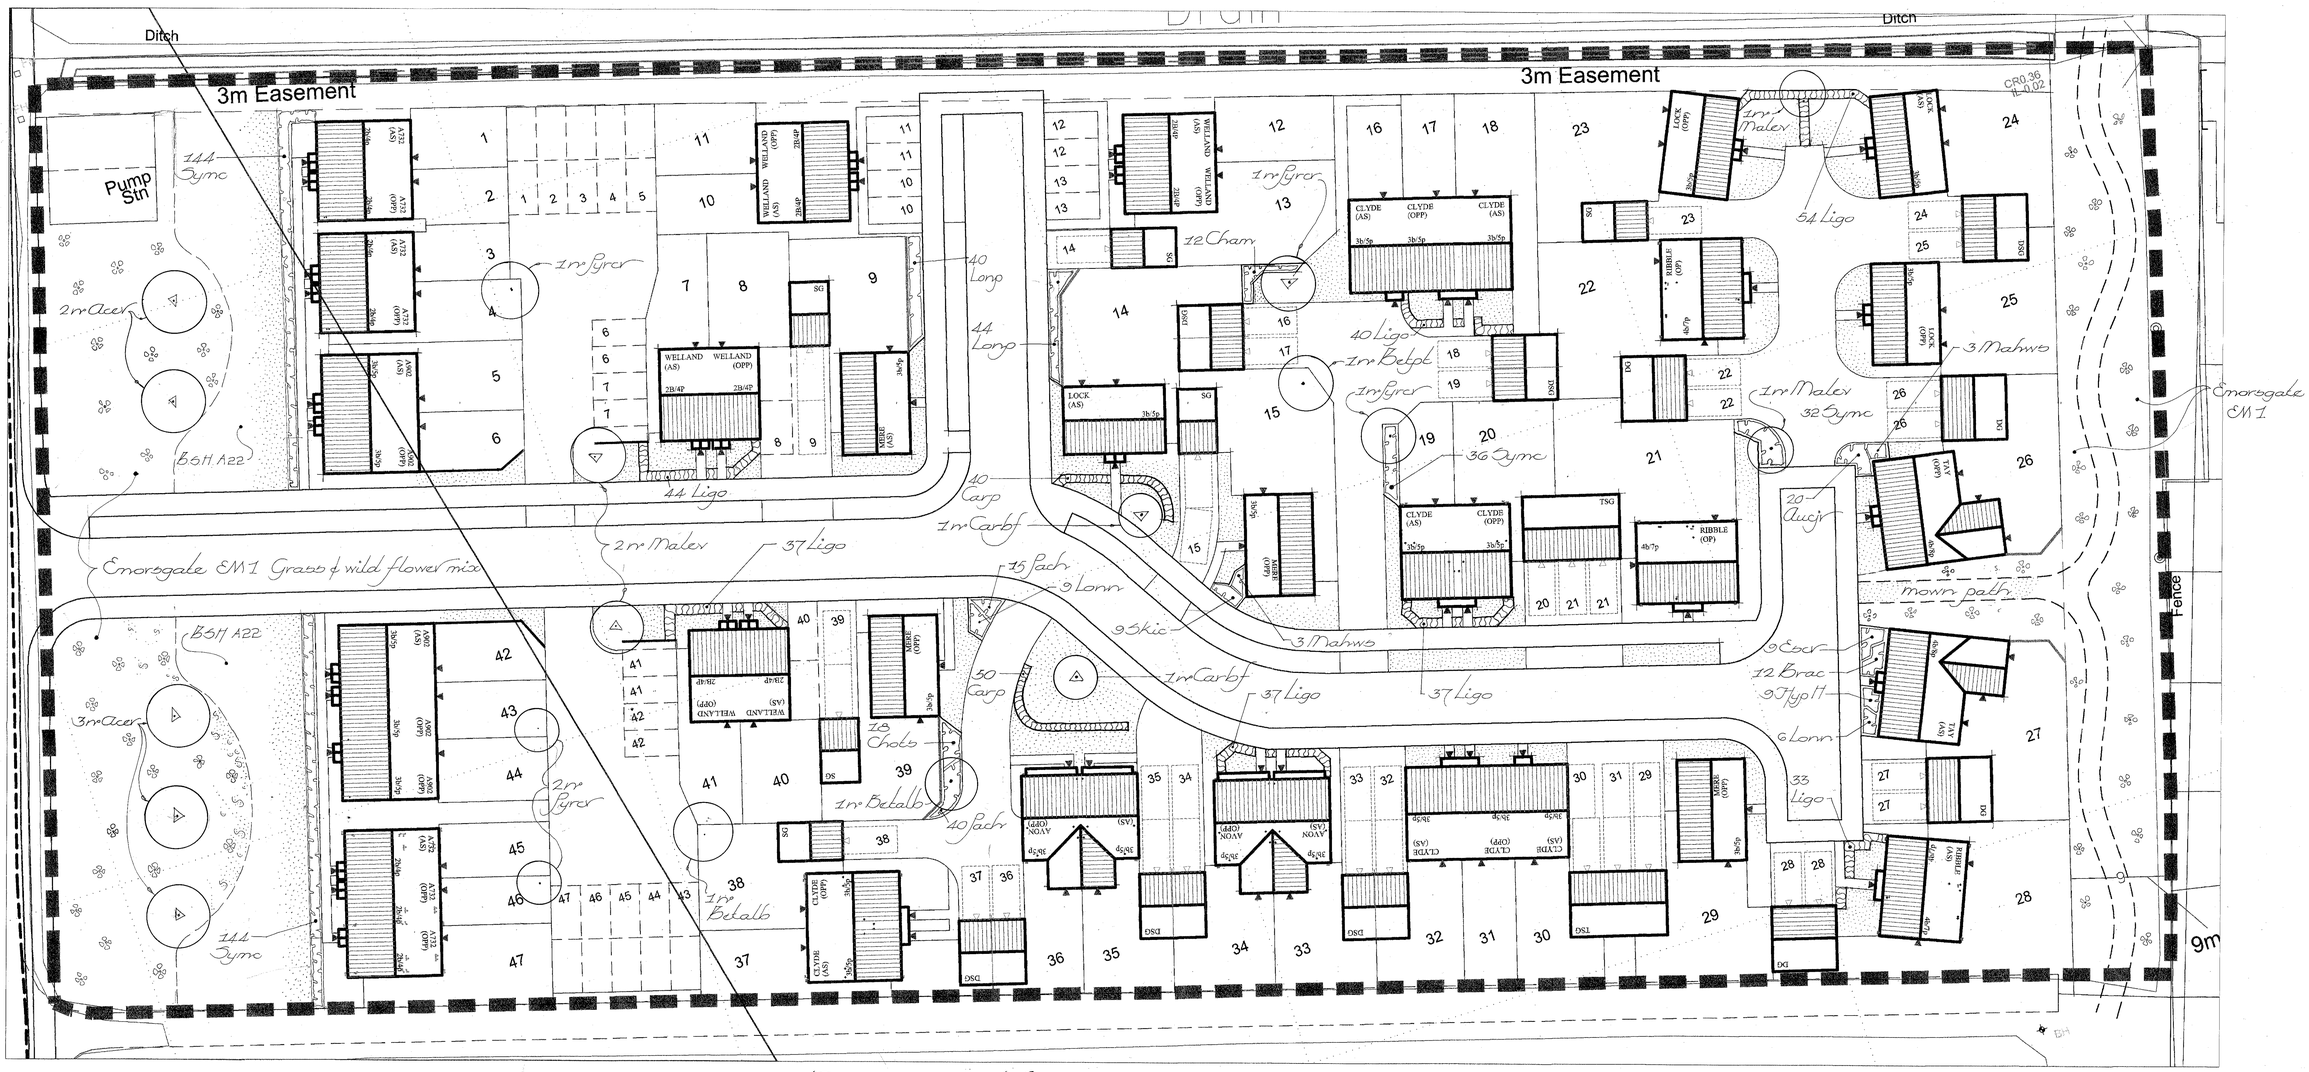

North

Ashwood Homes

Crease Drove, Crowland (Finchan)

Landscape Proposals

1:200 @ A0 ~ May 2018 ~ 1229~LA1