


Do not scale directly from this drawing. All discrepancies are to be brought to the attention of the below office.

The copyright to this drawing is owned by studio 11 architecture.

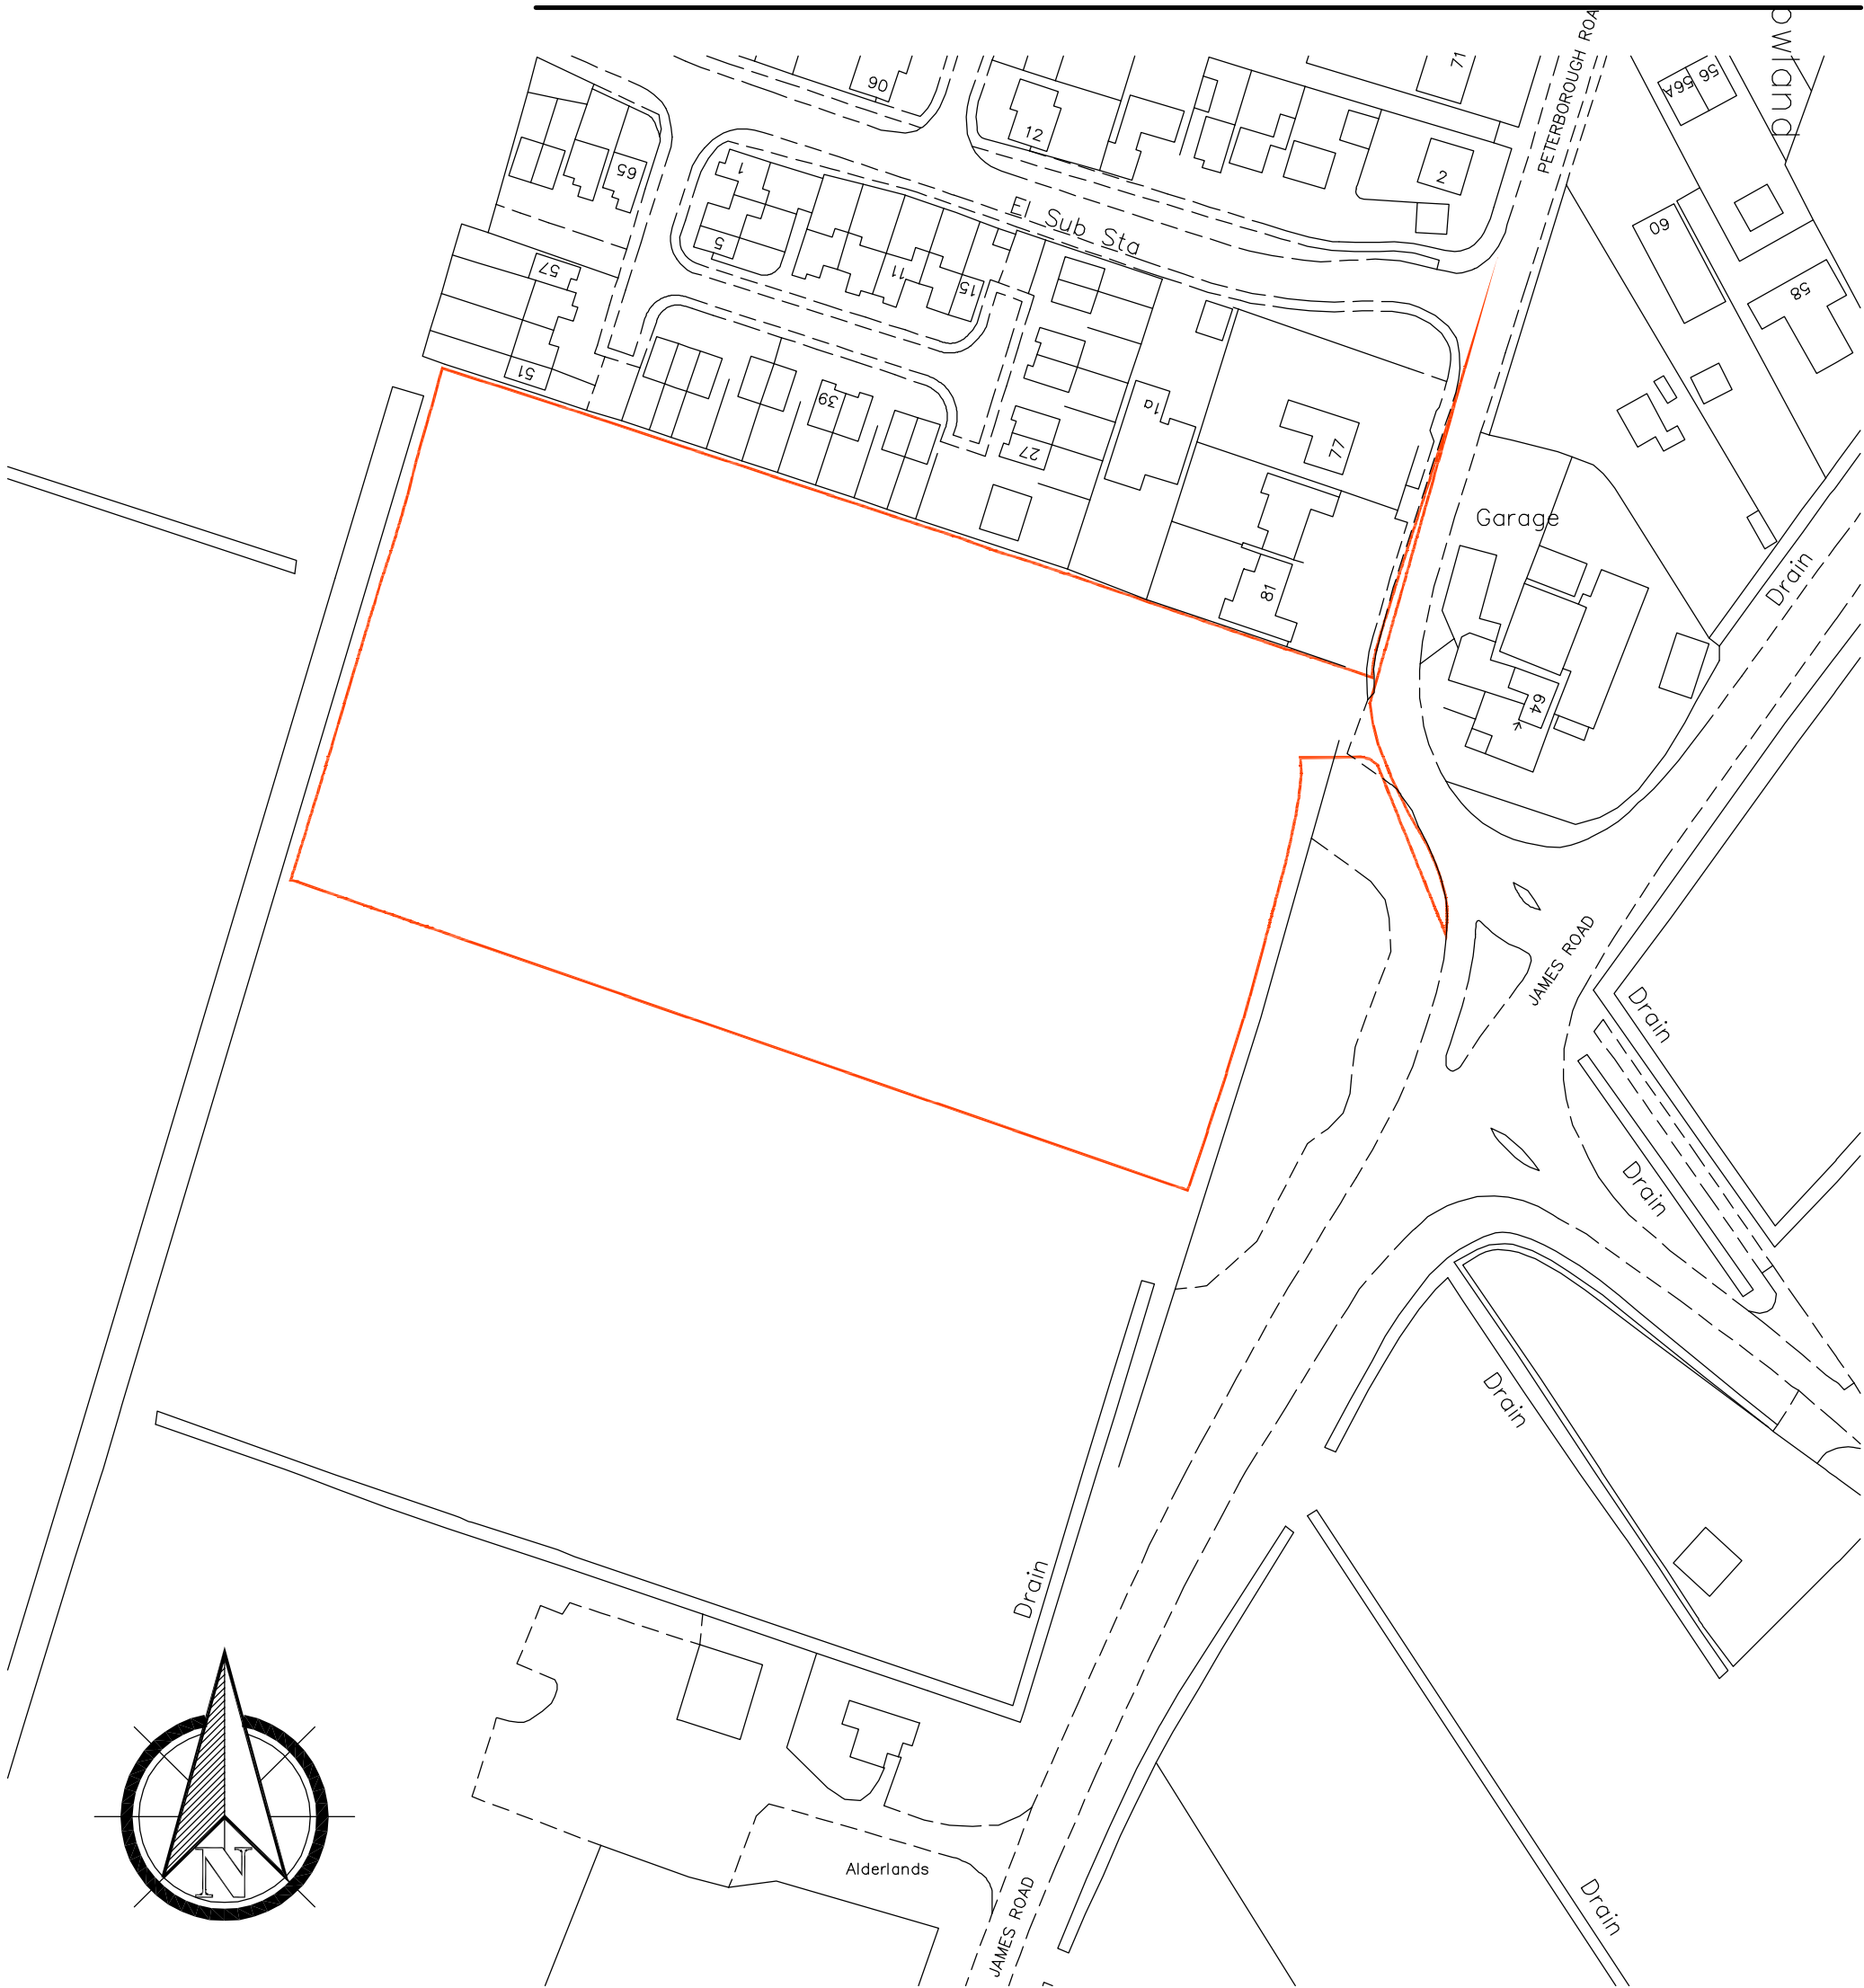


PLANNING
APPLICATION

REVISION	DATE	DRAWN	DESCRIPTION
----------	------	-------	-------------

CLIENT	Ashley King (Developments) Ltd		
PROJECT	Proposed residential development at Peterborough Road, Crowland		
DRAWING	Location Plan		

SCALE	1:1250 @ A3	DRAWN	KB	DATE	07.04.2014
-------	-------------	-------	----	------	------------

STUDIO 11 ARCHITECTURE LTD, 11 HUNTINGDON CLOSE, HOLBEACH, LINCOLNSHIRE, PE12 7QZ
T: 07920 023886 E: design@studio11architecture.co.uk W: www.studio11architecture.co.uk

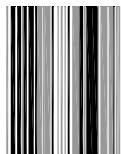

STUDIO 11
architecture

DRAWING NO.

163.LP.01