
NOTES

1. Contractors must check all dimensions on site. Only figured dimensions are to be worked from. Discrepancies must be reported to the Architect or Engineer before proceeding. © This drawing is copyright.
2. Reproduced from OS Sitemap ® by permission of Ordnance Survey on behalf of The Controller of Her Majesty's Stationery Office. © Crown copyright 2008. All rights reserved. Licence number 100007126.
3. Until technical approval has been obtained from the relevant authorities, all drawings are issued as preliminary and not for construction. Should the Contractor commence site work prior to the approval being given it is entirely at their own risk.
4. Woods Hardwick cannot accept any discrepancies in terms of coordinates or any other information deciphered from .dwg files.
5. The exact location and level of all existing sewers, drains and services are to be confirmed on site prior to the commencement of any works.

Cellular storage
41 x 6.5 x 0.8m deep
Invert level 0.025moad
For all extreme storm events up to the 100 year + 40% climate change

KEY


- Proposed adoptable surface water sewer
- [IL.XX.XXX] — Proposed private surface water inspection chamber (<3 connections)
- [IL.XX.XXX] CP — Proposed private surface water catchpit inspection chamber (<3 connections)
- [IL.XX.XXX] — Proposed diffuser unit
- XX.XXX — Finished external level

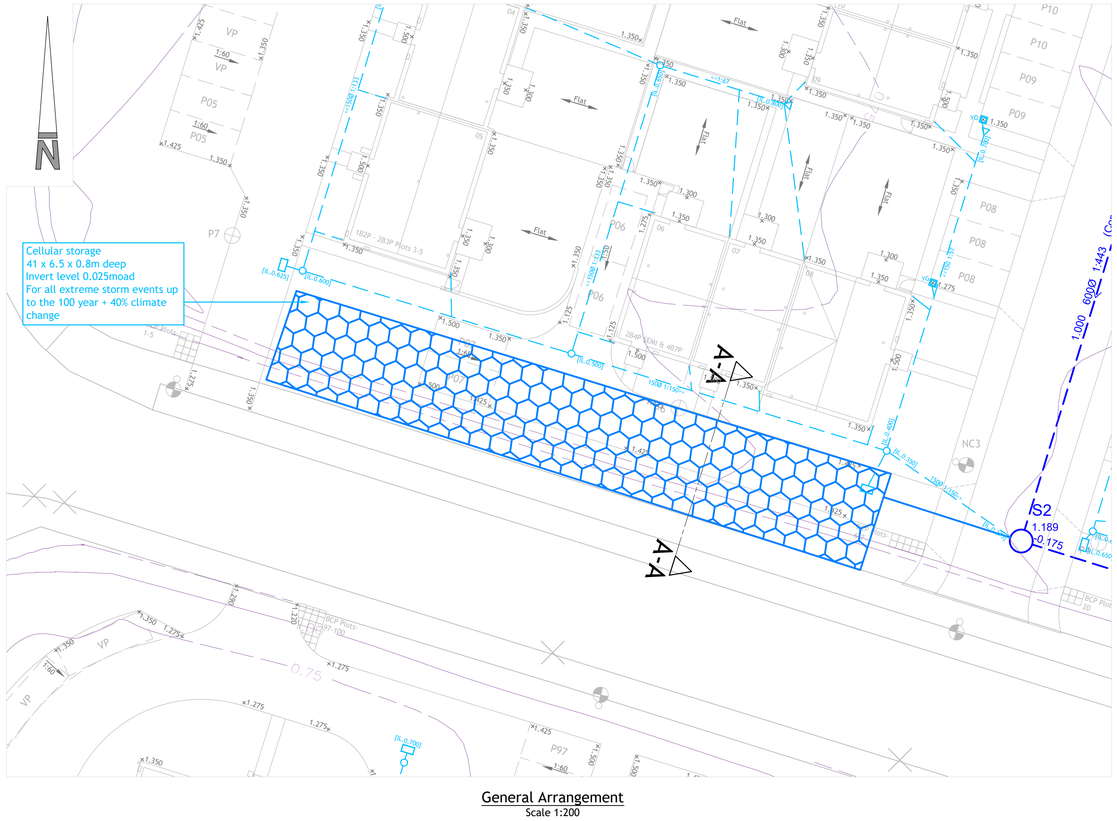

General Arrangement
Scale 1:200



Location Plan
Scale 1:1000

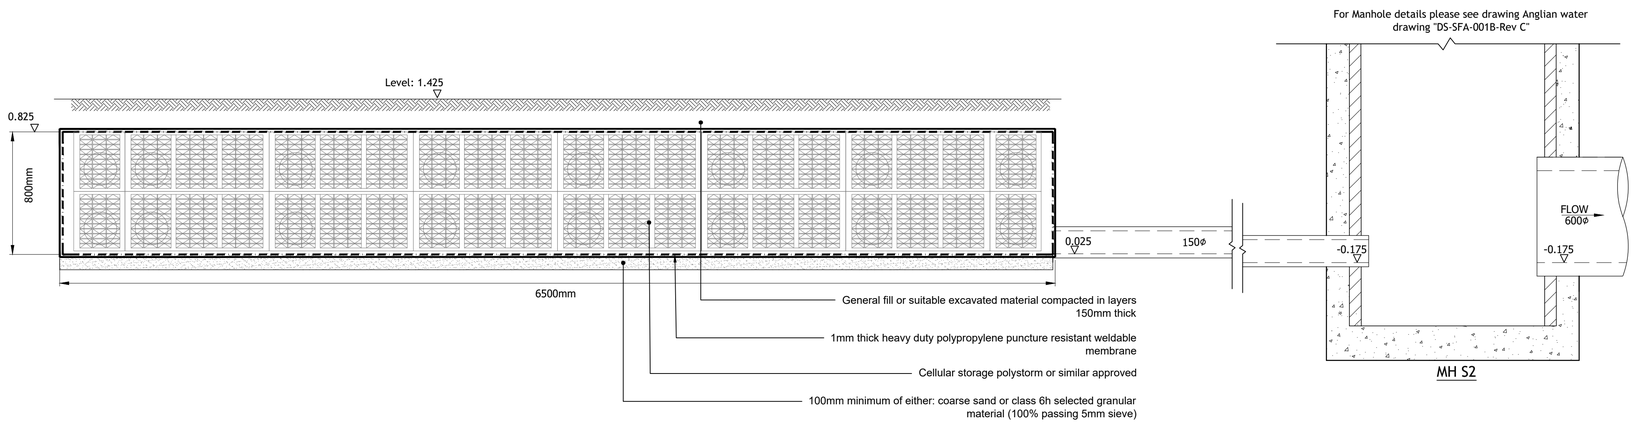

Section A-A
Scale 1:20

0 2 4 6 10 20 30
SCALE 1:200

REV	DESCRIPTION	DRN	CHD	DATE	
■	PRELIMINARY	☐	INFORMATION	☐	TENDER
☐	CONSTRUCTION	☐	AS BUILT		

SCALE	AS ASHOWN @ A1	DATE	JUNE 2019
DRAWN	DH	CHK	JL
DRAWING NO.	18127-HARW-5-917	REV	-
TITLE	HARVESTER WAY CROWLAND		
DETAILS	ATTENUATION TANK DETAIL PHASE 1		

Woods Hardwick
Architecture | Engineering | Planning | Surveying

BEDFORD : HEAD OFFICE
15-17 Goldington Road
Bedford MK40 3NH
T: +44 (0) 1234 268862

BIRMINGHAM
Fort Dunlop, Fort Parkway
Birmingham B24 9FE
T: +44 (0) 121 6297784

ONLINE: mail@woodshardwick.com | woodshardwick.com

PLEASE CONSIDER THE ENVIRONMENT BEFORE PRINTING THIS DRAWING