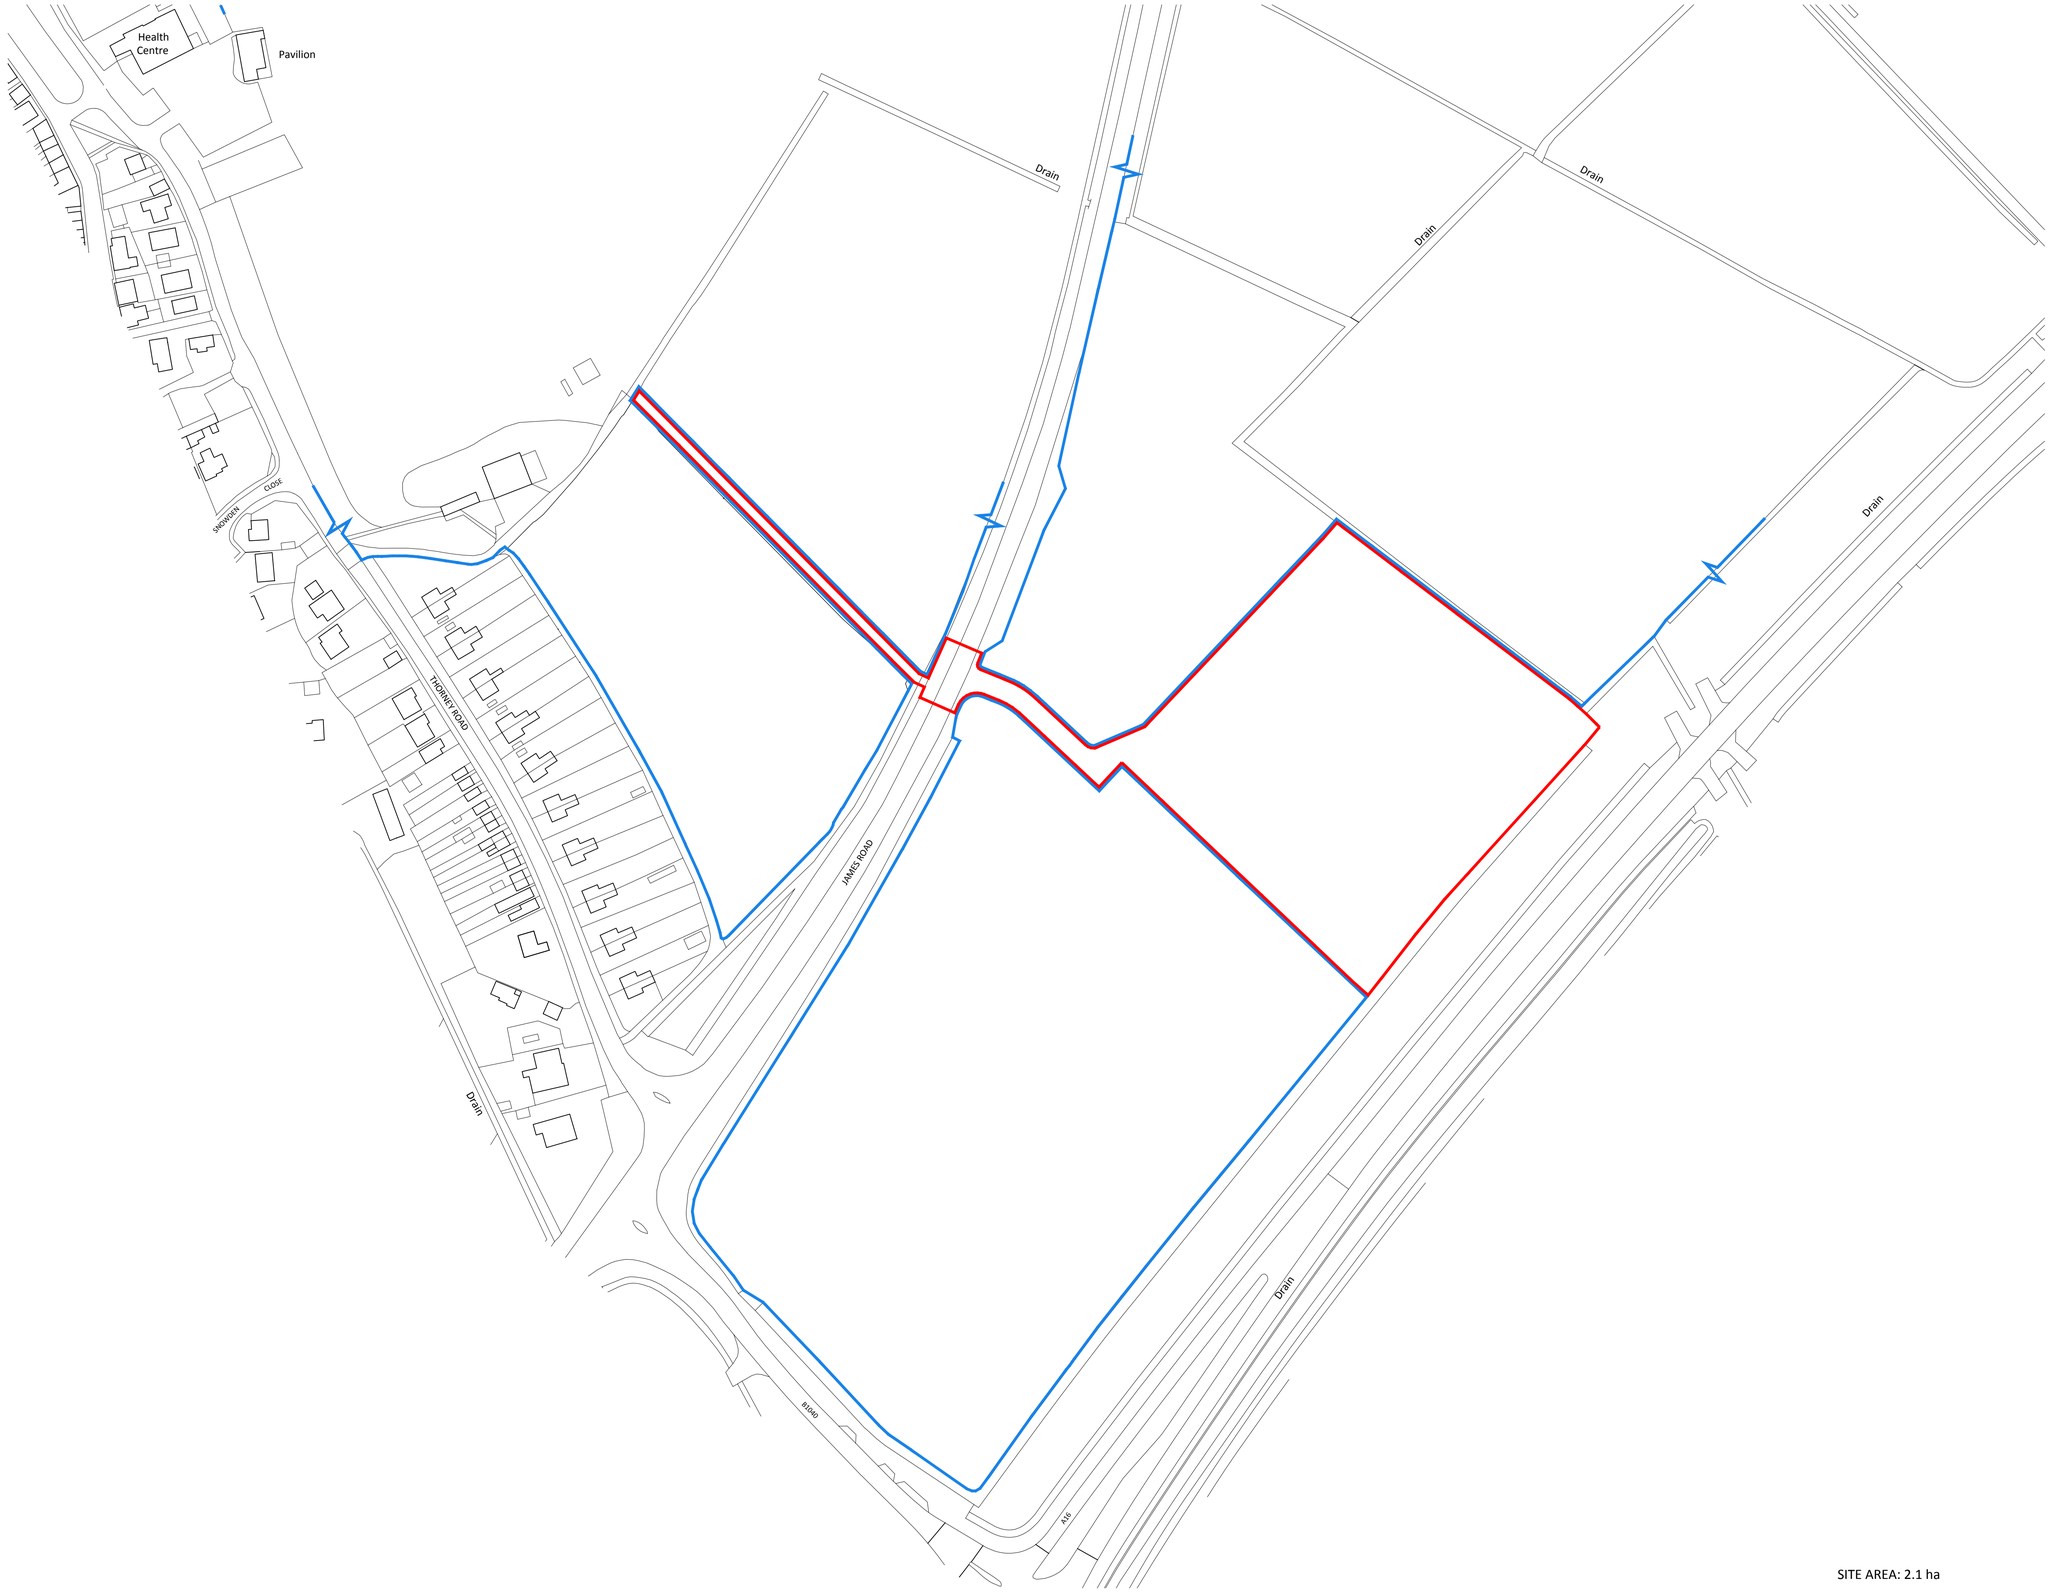


Notes

Measurements
All measurements should be checked against on site conditions and any discrepancies should be brought to the attention of the Robert Doughty Consultancy.

Ordnance Survey Map
© Crown Copyright 2017. OS Licence No: AR 100010613

CDM 2015
This drawing is for illustrative purposes and/or obtaining the relevant planning permission only. It should not be used for construction and accordingly, risk identification under the Construction (Design & Management) Regulations 2015 has not been undertaken.

SITE AREA: 2.1 ha

Rev	By	Notes	Date

rdc
Robert Doughty Consultancy

32 High Street, Helpringham
© Sleaford, Lincolnshire NG34 ORA

Tel: 01529 421646
Fax: 01529 421358
Email: admin@rdc-landplan.co.uk
Web: www.rdc-landplan.co.uk

Client: Crowland Parish Council		
Project: Land off James Rd, Crowland		
Drawing title: Location Plan		
Drawing No: 1144-3_PL_LP01	Rev: -	Drawn: WW
Scale: 1:1250 @ A1	Date: 12.06.17	Checked: LMS