
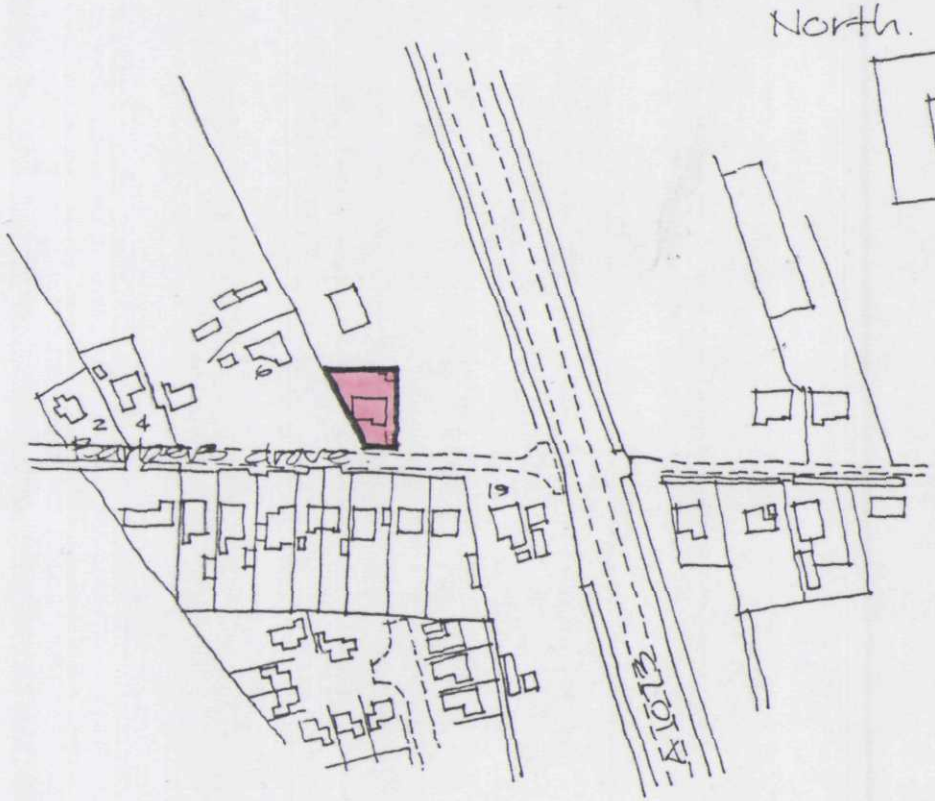


LOCATION PLAN Scale 1:2500

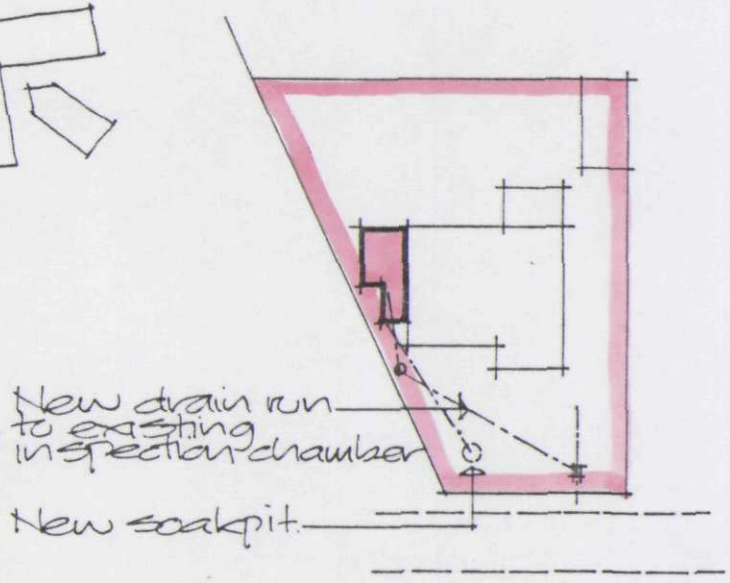

BLOCK PLAN Scale 1:500

DETERMINED PLAN

Planning & Development
- 6 MAY 2004
Ref S/0045/04

PROPOSED EXTENSION TO EXISTING BUNGALOW 8 BARBERS DROVE, CROWLAND. K. & A. TAYLOR.

May 04 drg no. 04/27/02

Alan Hornsby
Architectural Services Ltd
Little Acre, Peak Hill, Cowbit,
Spalding, Lincs. PE12 6AW
Tel: Holbeach (01406) 380591