
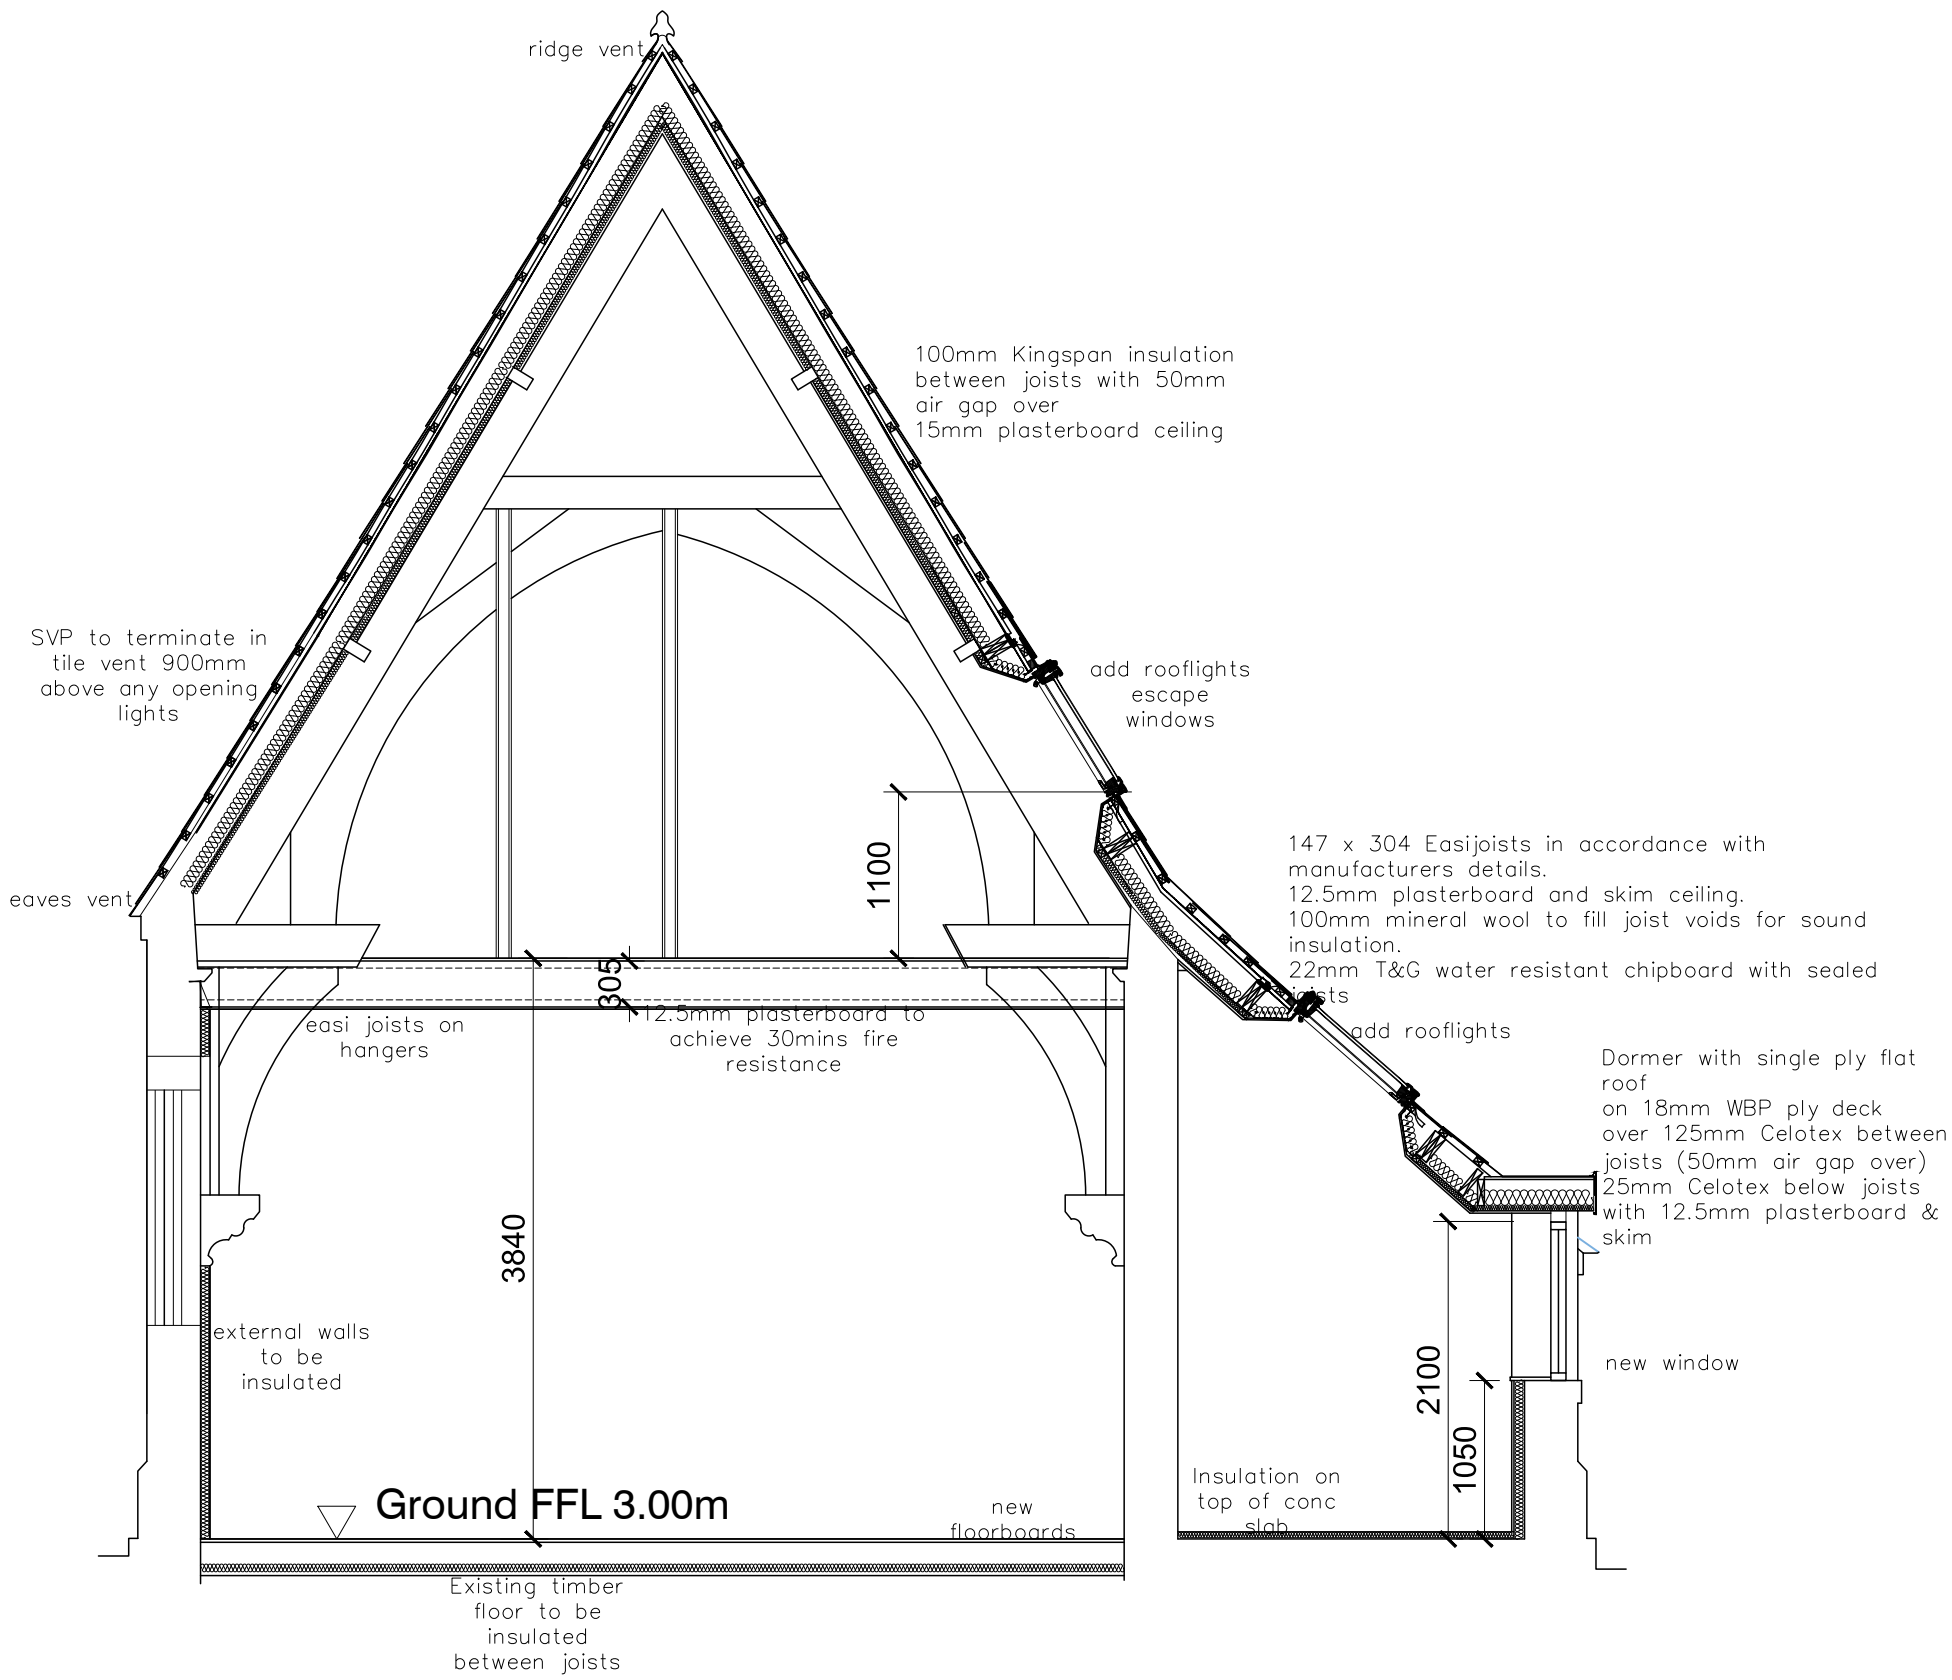
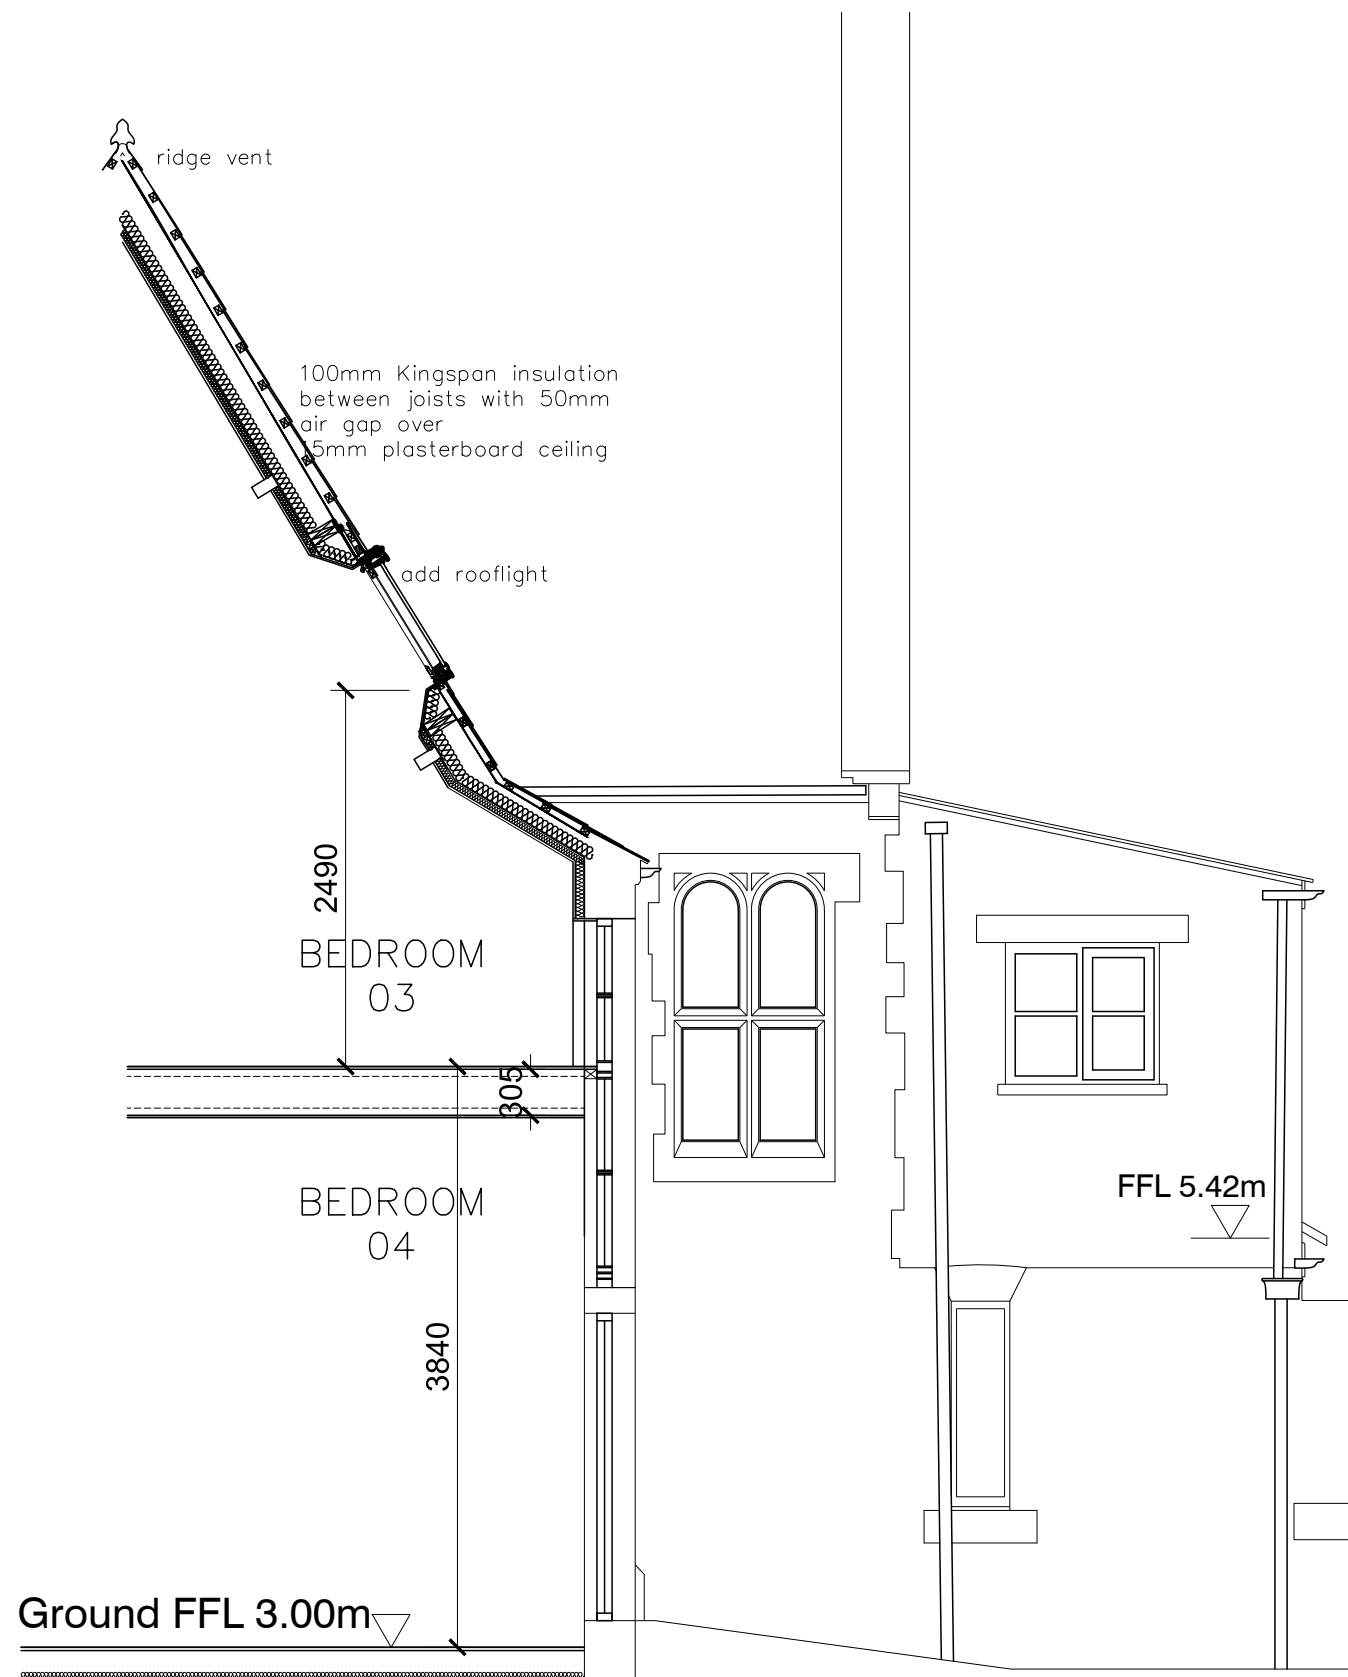
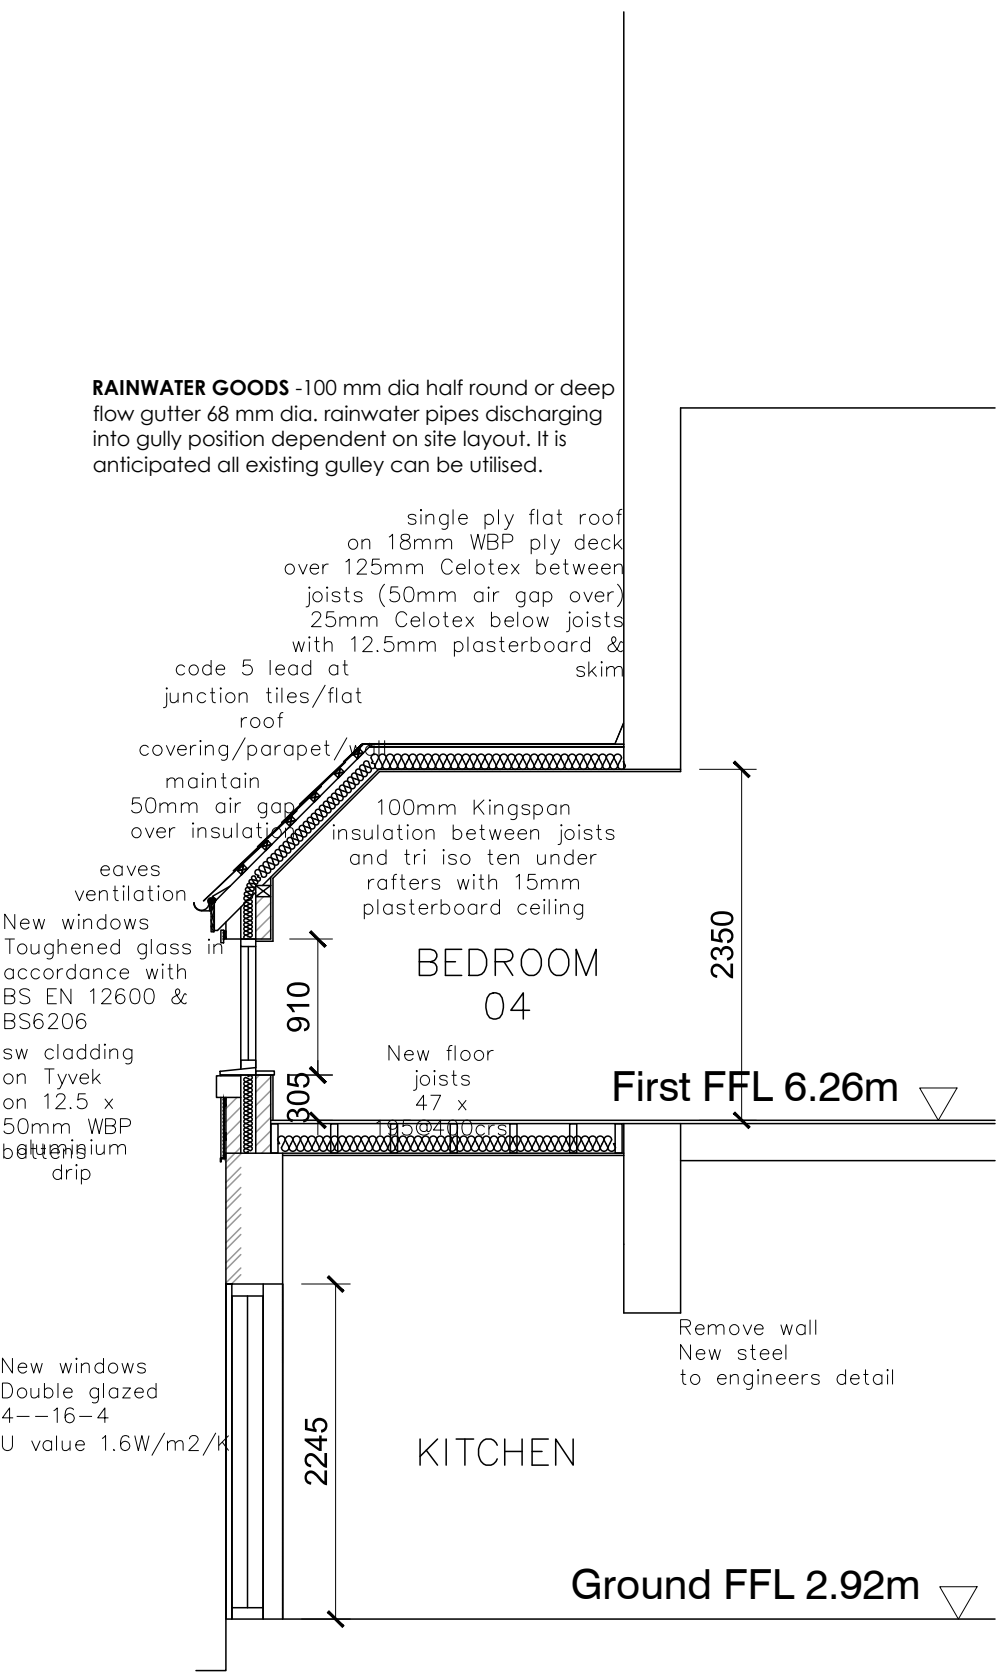


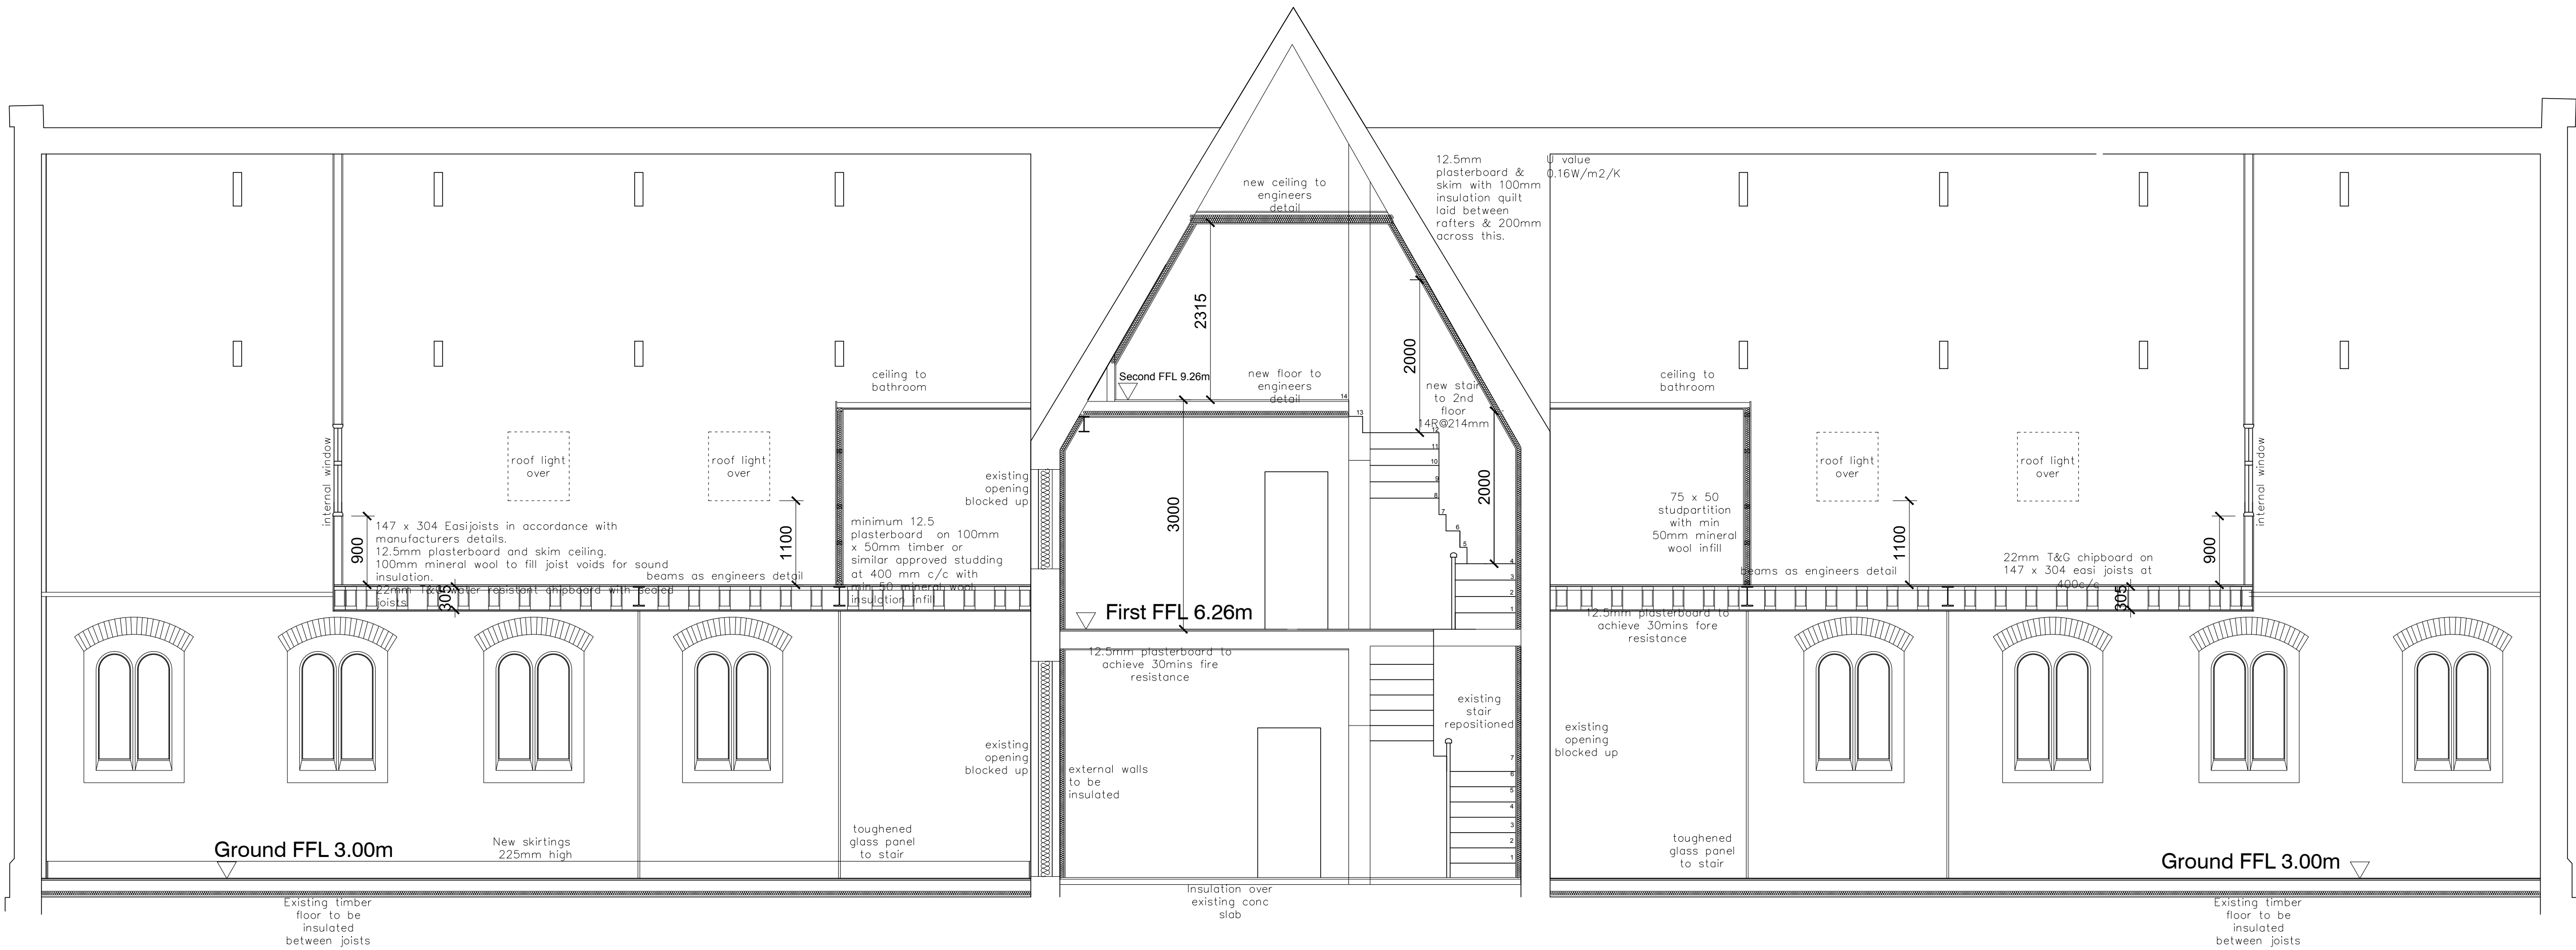

B02	BRegs issue	09.01.19
B01	BRegs issue	18.12.18
revision	note	date
client		

project title
The Old School, Postland Road, Crowland

drawing title
Proposed Sections

drawing status		
Planning		
scale	date	
1:50 @ A1	November 2018	
project number	drawing number	revision
2319	AB0701	B02

