
Wyvern House, Hull's Drove, Postland, Crowland PE6 0JU -- Use as a house

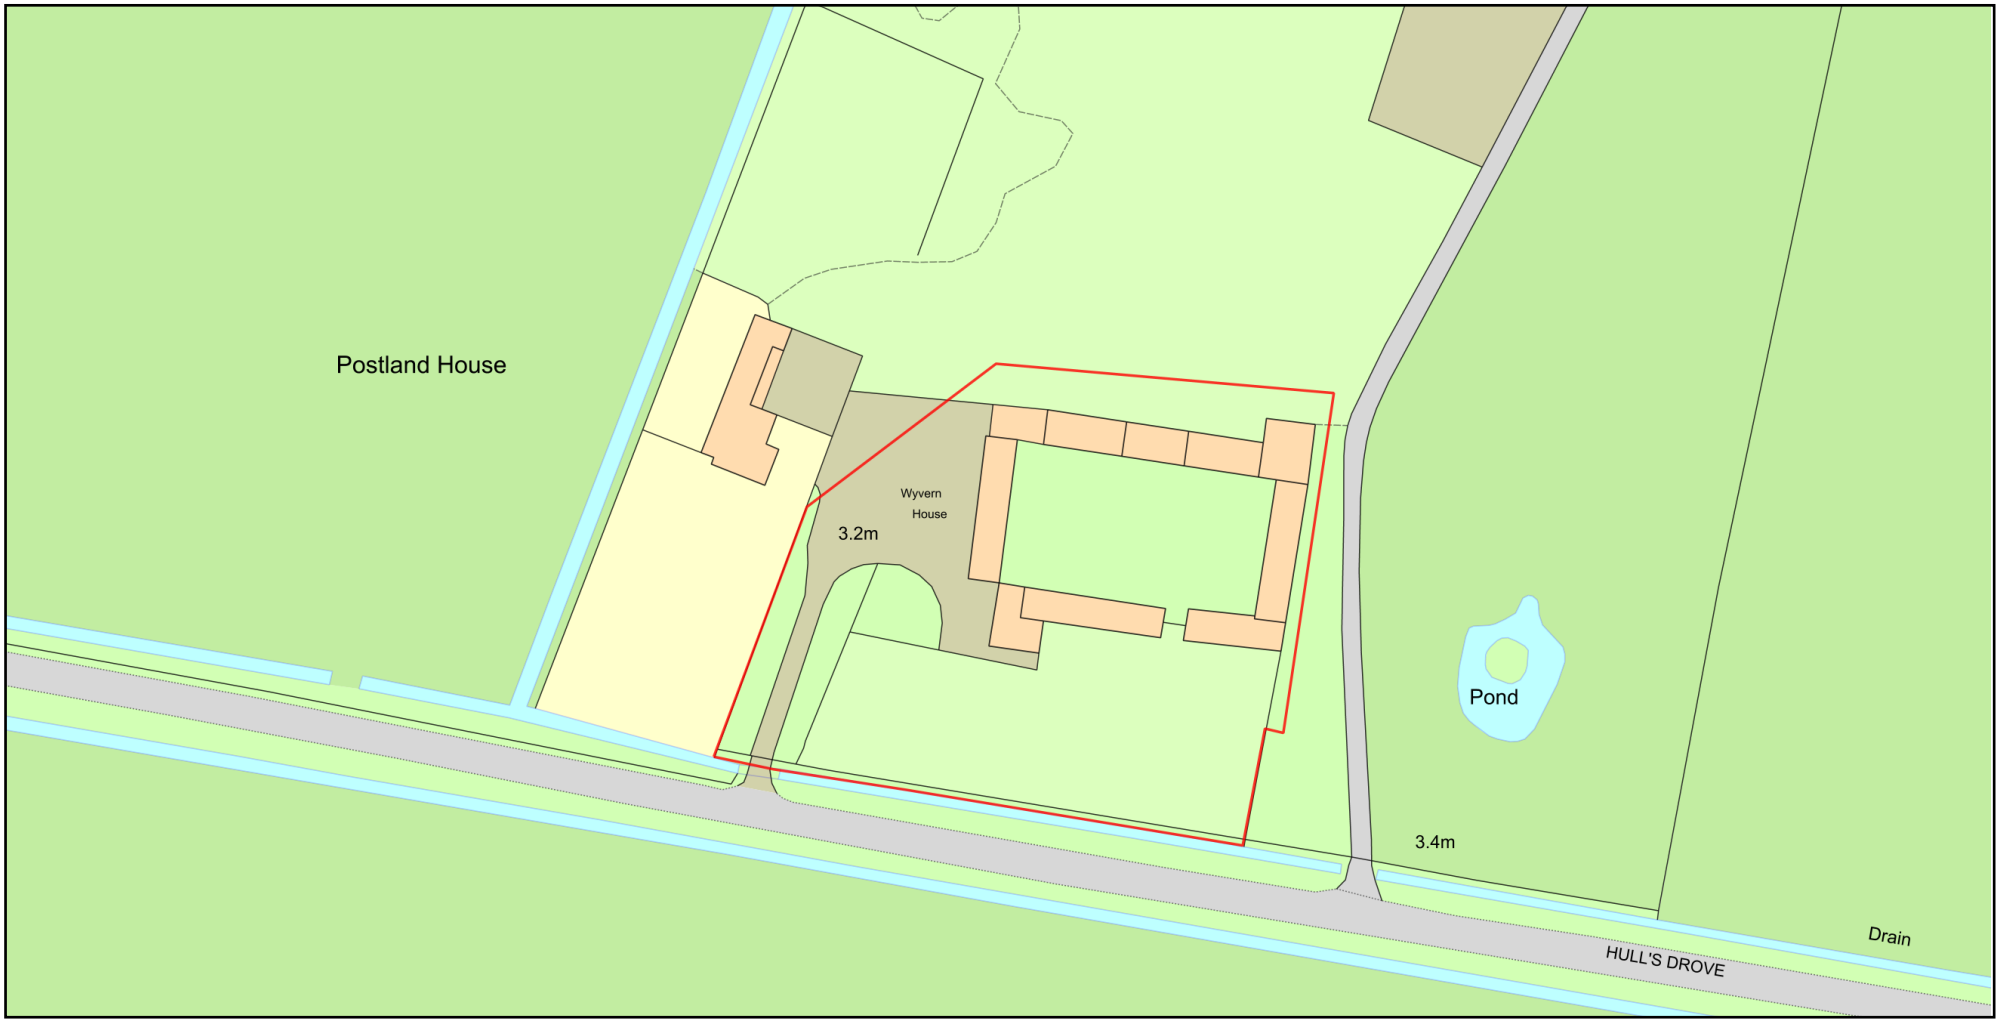

0 50
Metres

N

ReQuestaPlan

Plan Produced for: Mr & Mrs Rayment

Date Produced: 21 Jul 2020

Plan Reference Number: TQRQM20203144719269

Scale: 1:1250 @ A4

© Crown copyright and database rights 2019 OS 100042766