

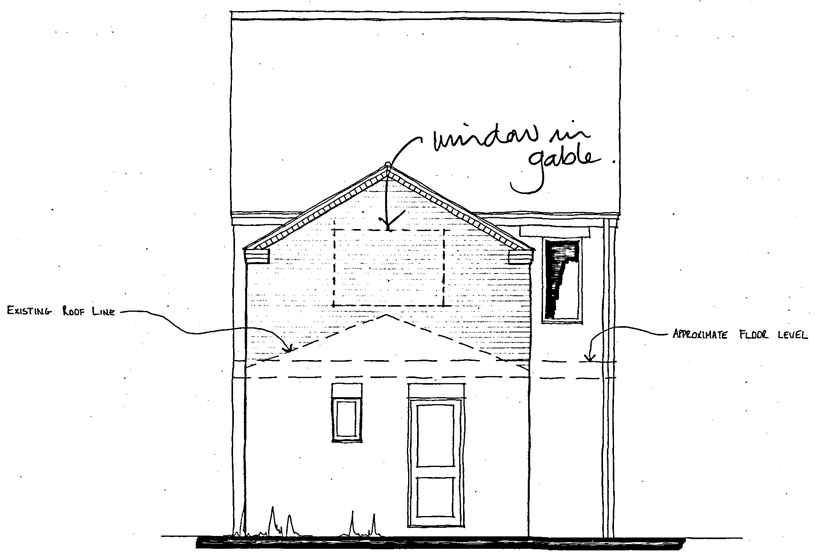



REAR ELEVATION

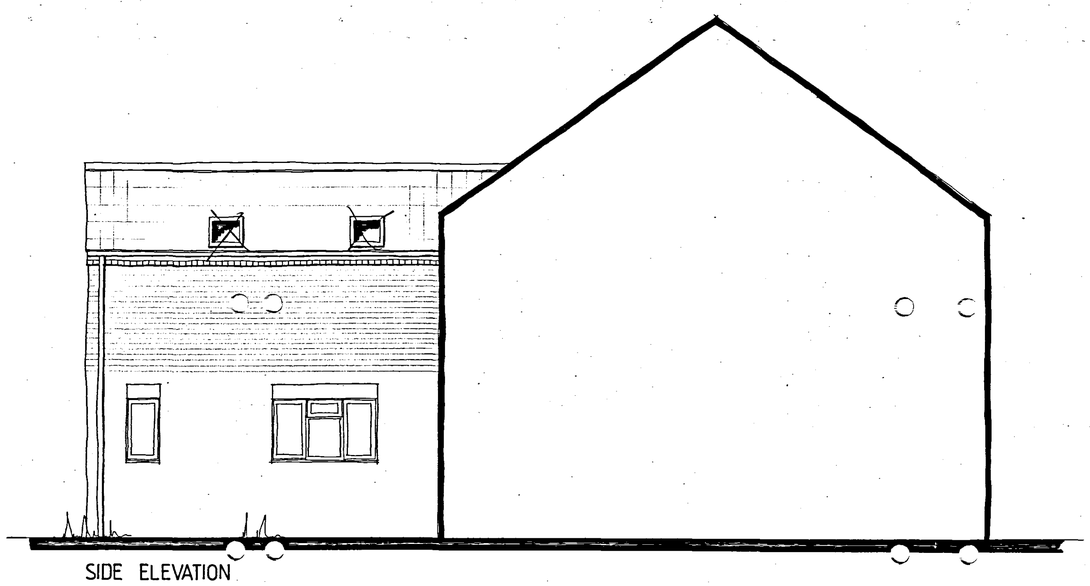


SIDE ELEVATION

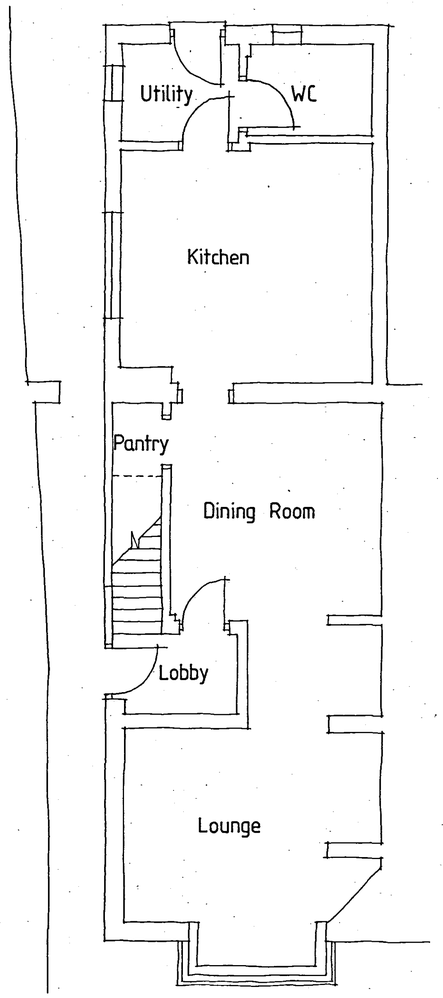

GROUND FLOOR PLAN

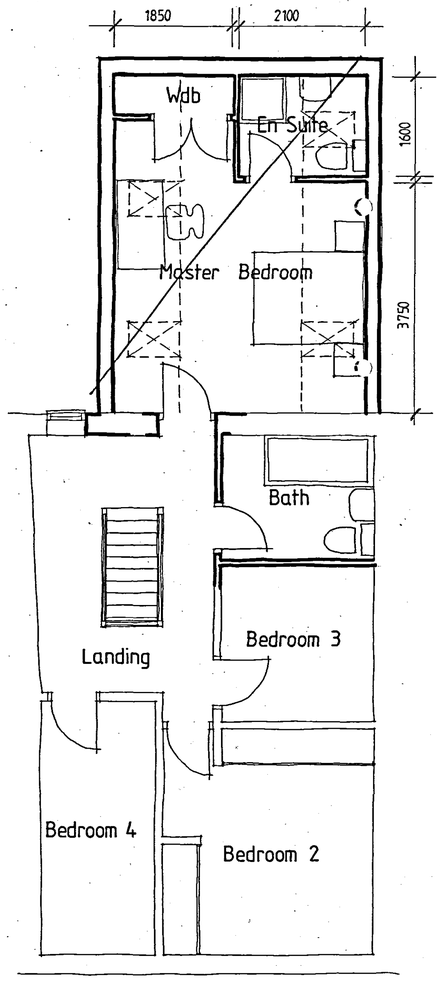

FIRST FLOOR PLAN

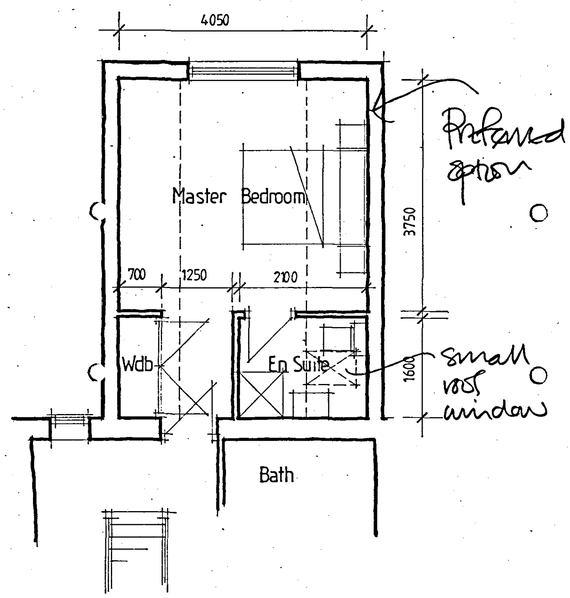

ALTERNATIVE FIRST FLOOR PLAN

TREVOR A CLAY R.I.B.A. LTD **CHARTERED ARCHITECT** 14 OLD FENDIKE ROAD WESTON HILLS SPALDING LINCOLNSHIRE PE12 6DD	
Project: PROPOSED ALTERATIONS AND EXTENSIONS TO 41 SOUTH STREET, CROWLAND FOR MR G COLEY	
Drawing: SKETCH DESIGN	
Date: 06 February 06	Proj No: 06/178/PA
Scale: 1:50	Drg. No: 001 Rev: