

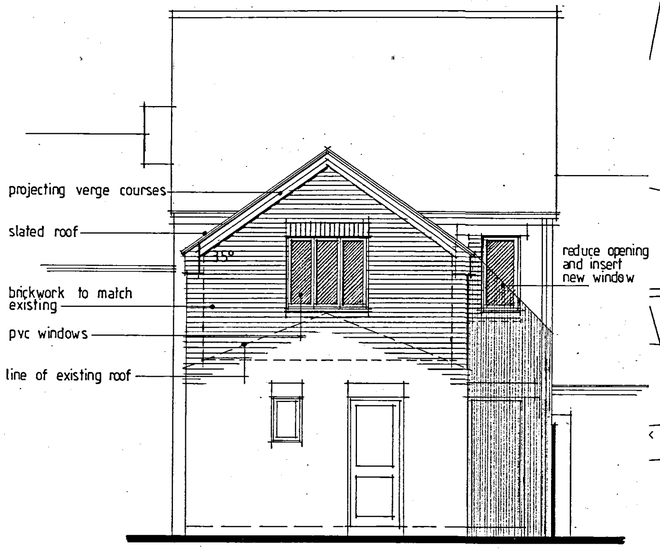



SOUTH WEST ELEVATION

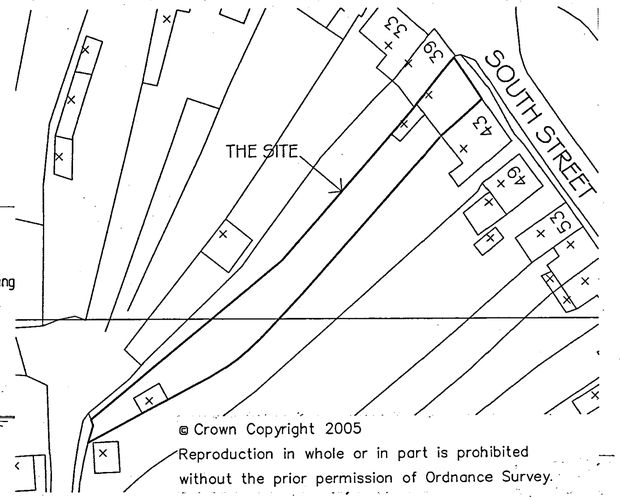


SITE PLAN 1:500

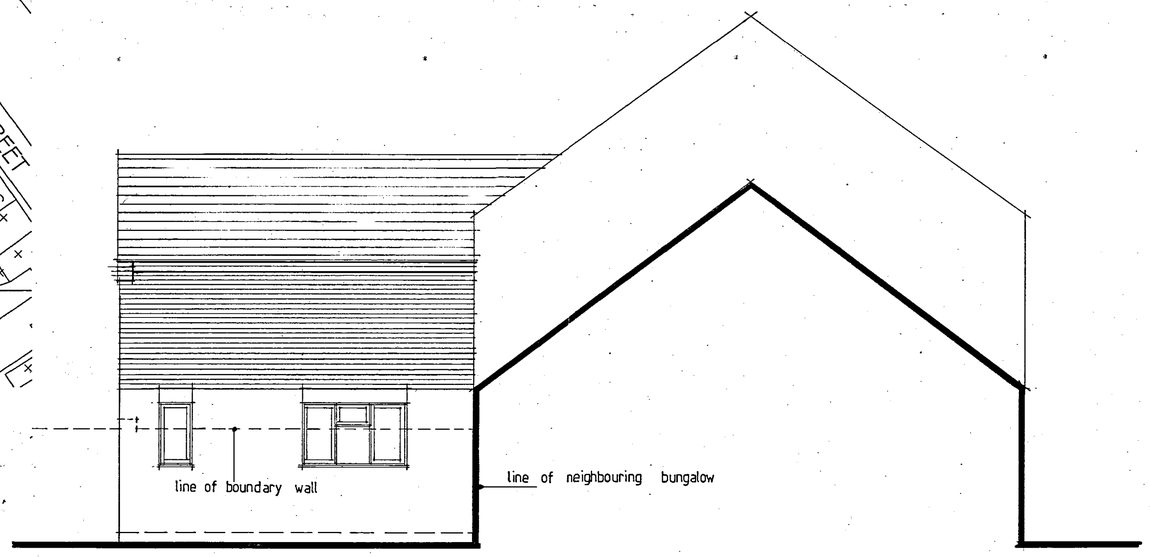


NORTH WEST ELEVATION

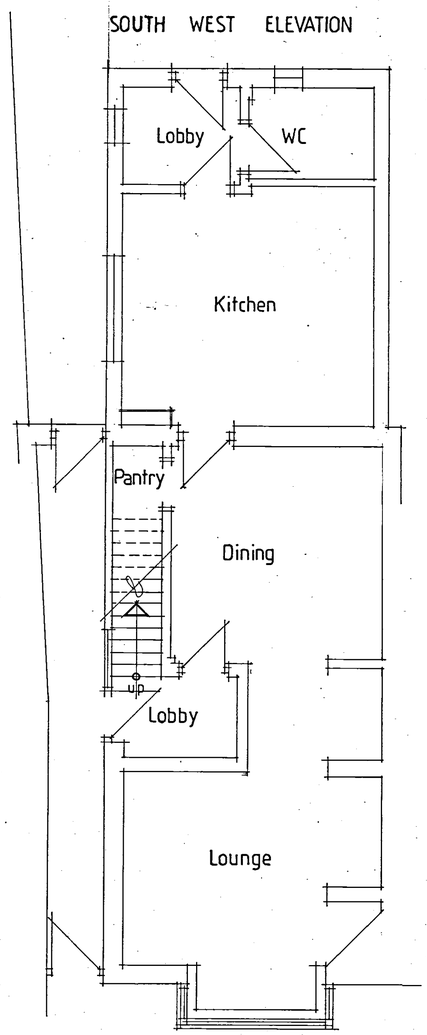


GROUND FLOOR PLAN

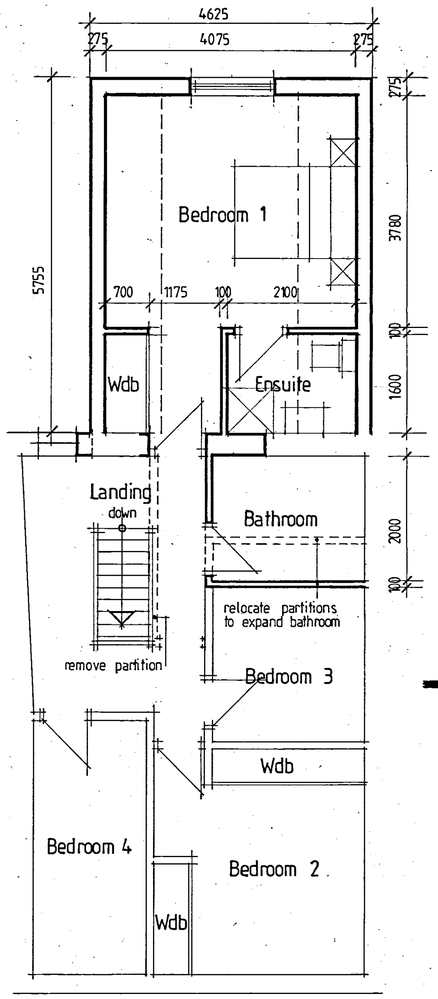

FIRST FLOOR PLAN

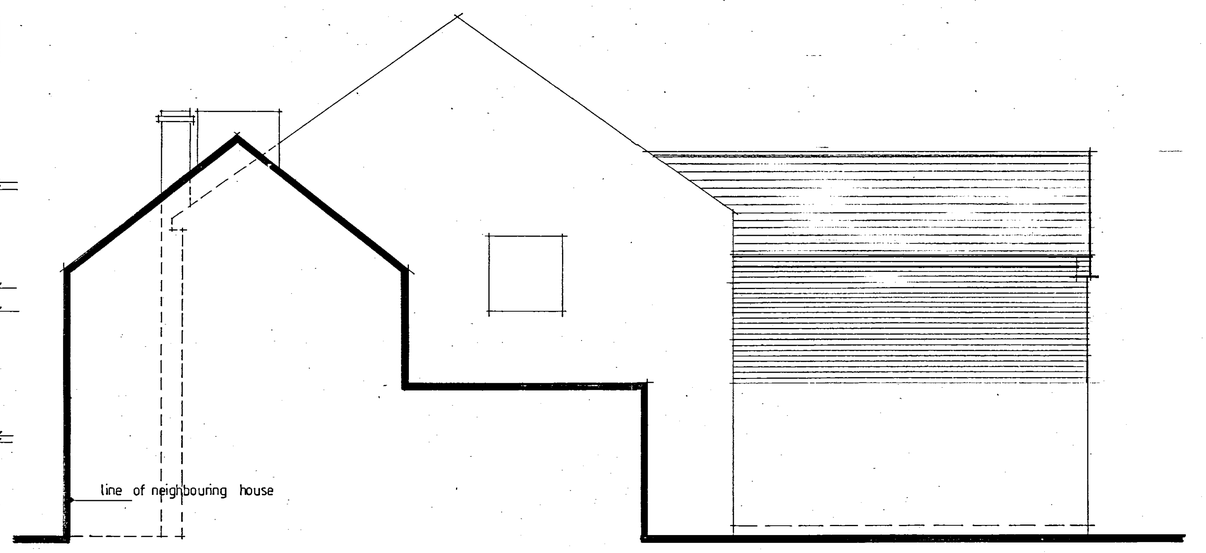

SOUTH EAST ELEVATION

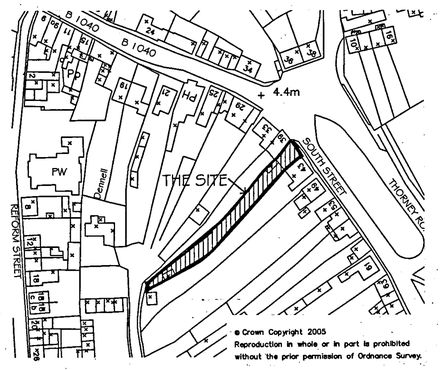

LOCATION PLAN 1:1250

NORTH

SHDC
PLANNING & DEVELOPMENT
- 2 MAY 2006
Ref. 0593/06

Trevor A Clay RIBA Ltd
Chartered Architects
14 Old Fendike Road
Weston Hills
SPALDING
Lincolnshire PE12 6DD
Tel/Fax: 01406 380027 Mob: 07778 597975 Email: trevorclay@tiscali.co.uk

project:
PROPOSED ALTERATIONS AND EXTENSIONS TO 41 SOUTH STREET, CROWLAND FOR FOR MR G COLEY

DETERMINED PLAN

drawing:
PLANNING APPLICATION DRAWING

date: 10 April 06 proj. no: 06/178/PA
scale: 1:50 1:500 1:1250 drg. no: 002 rev: