

RDNANCE SURVEY AN REFERENCE	TF 2410	SECTION A	Scale 1/1250 Enlarged from 1/2500
OUNTY LINCOLNSHIRE	DISTRICT SOUTH HOLLAND		© Crown copyright

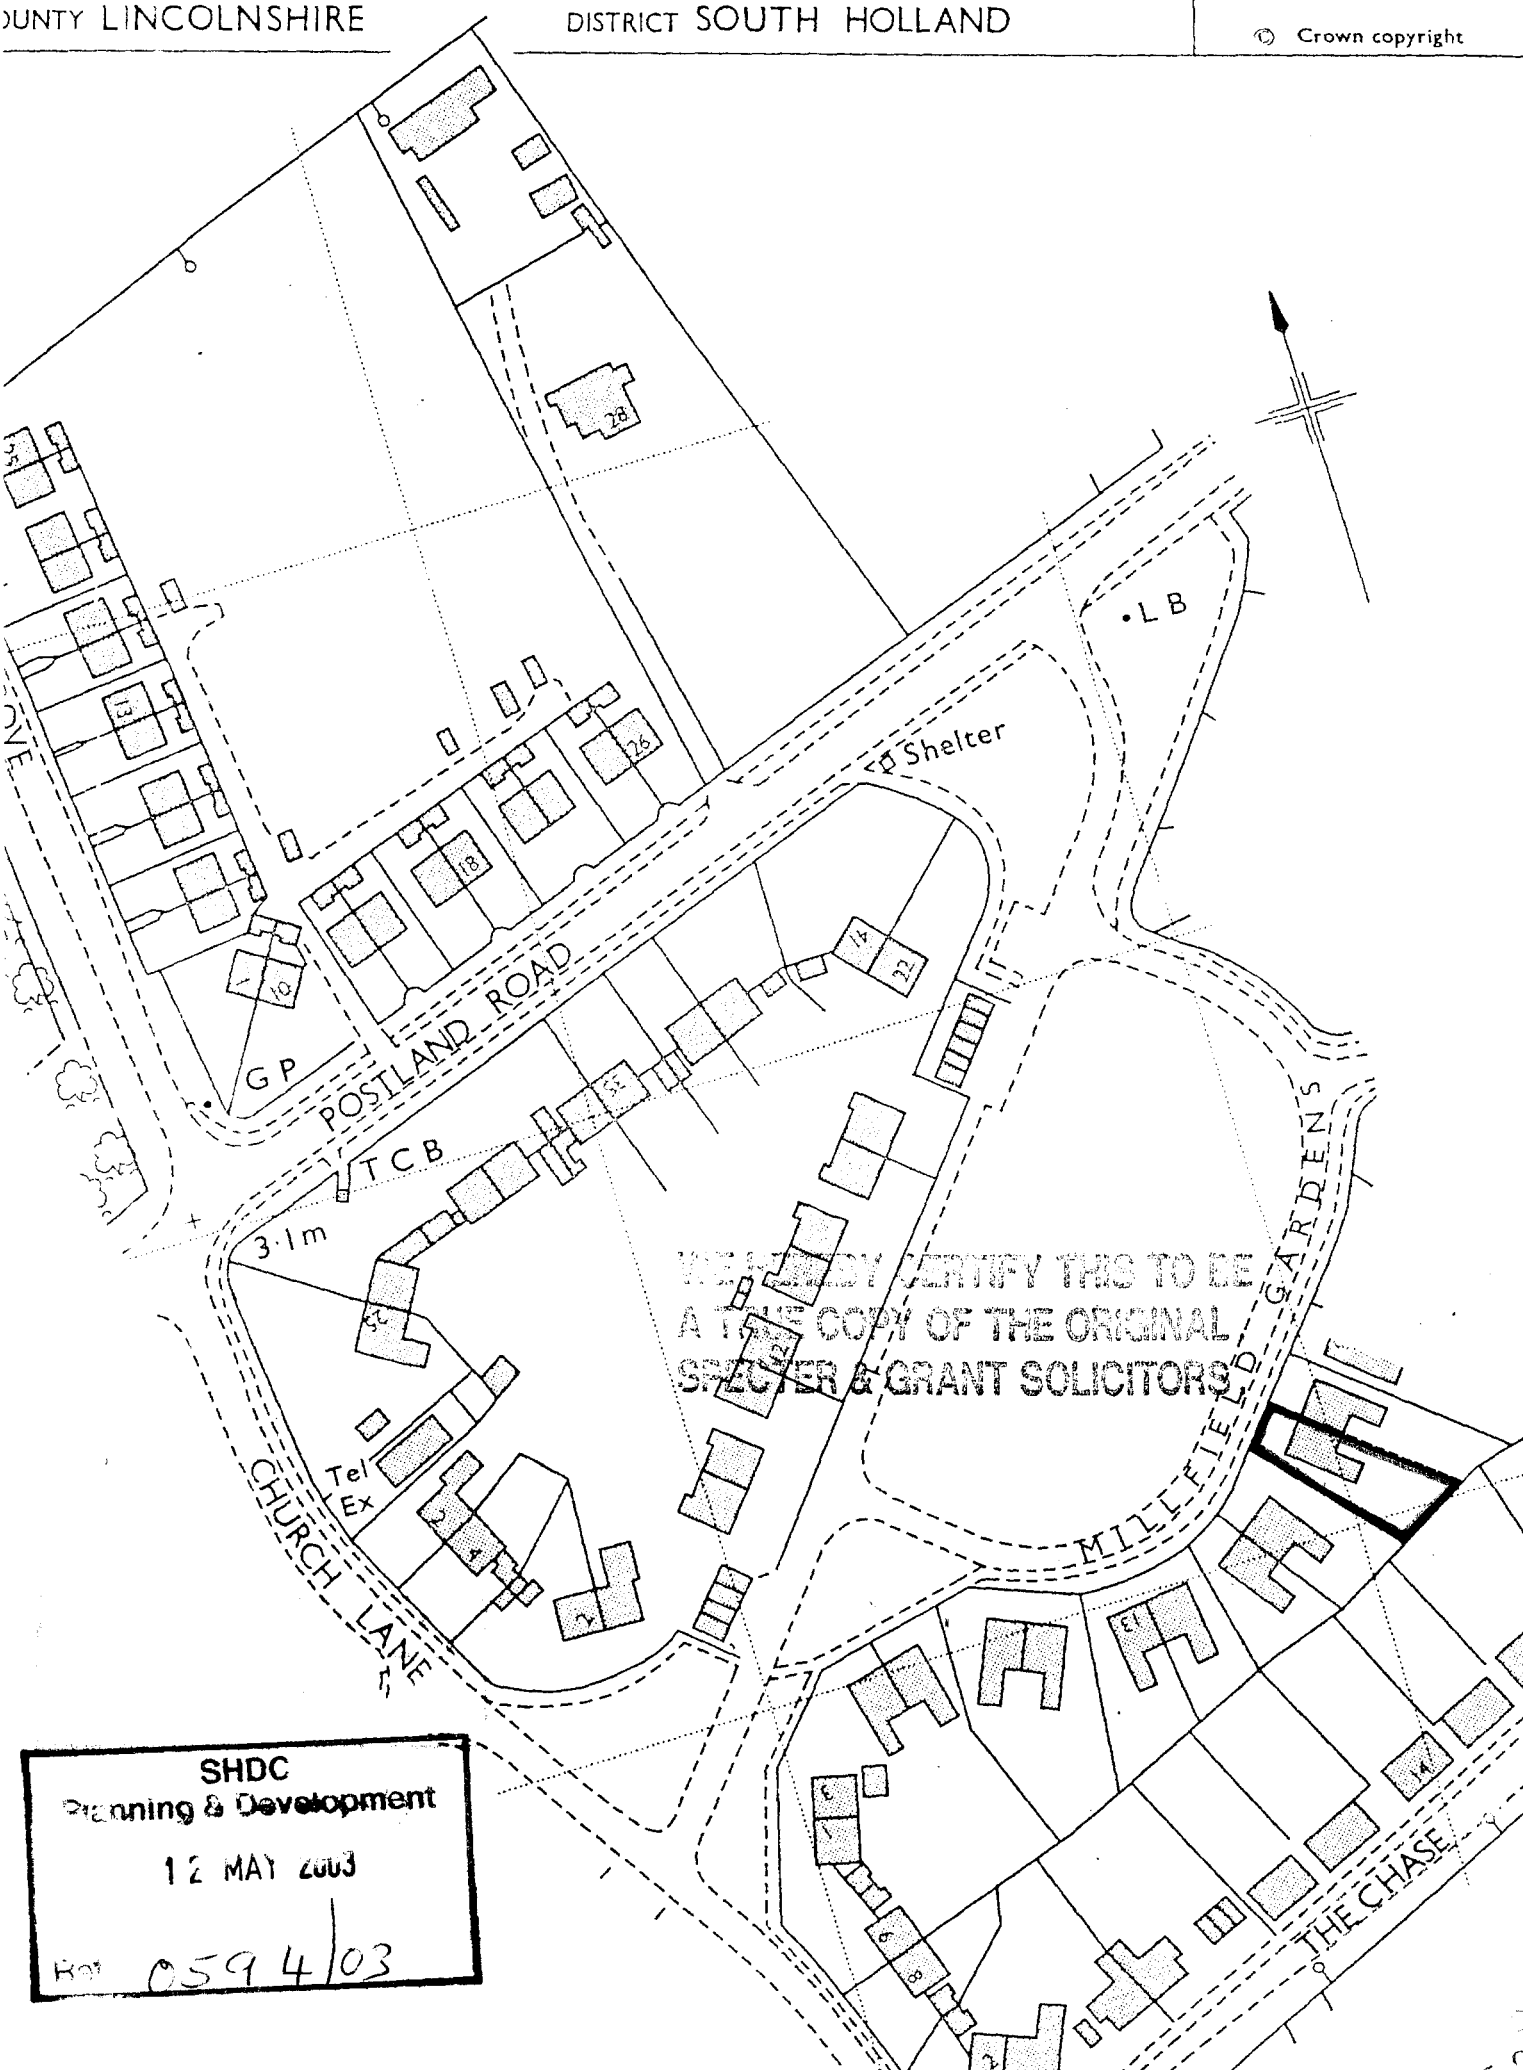

I HEREBY CERTIFY THIS TO BE A TRUE COPY OF THE ORIGINAL
SPECTER & GRANT SOLICITORS

SHDC
Planning & Development
12 MAY 2003
Ref 0594/03

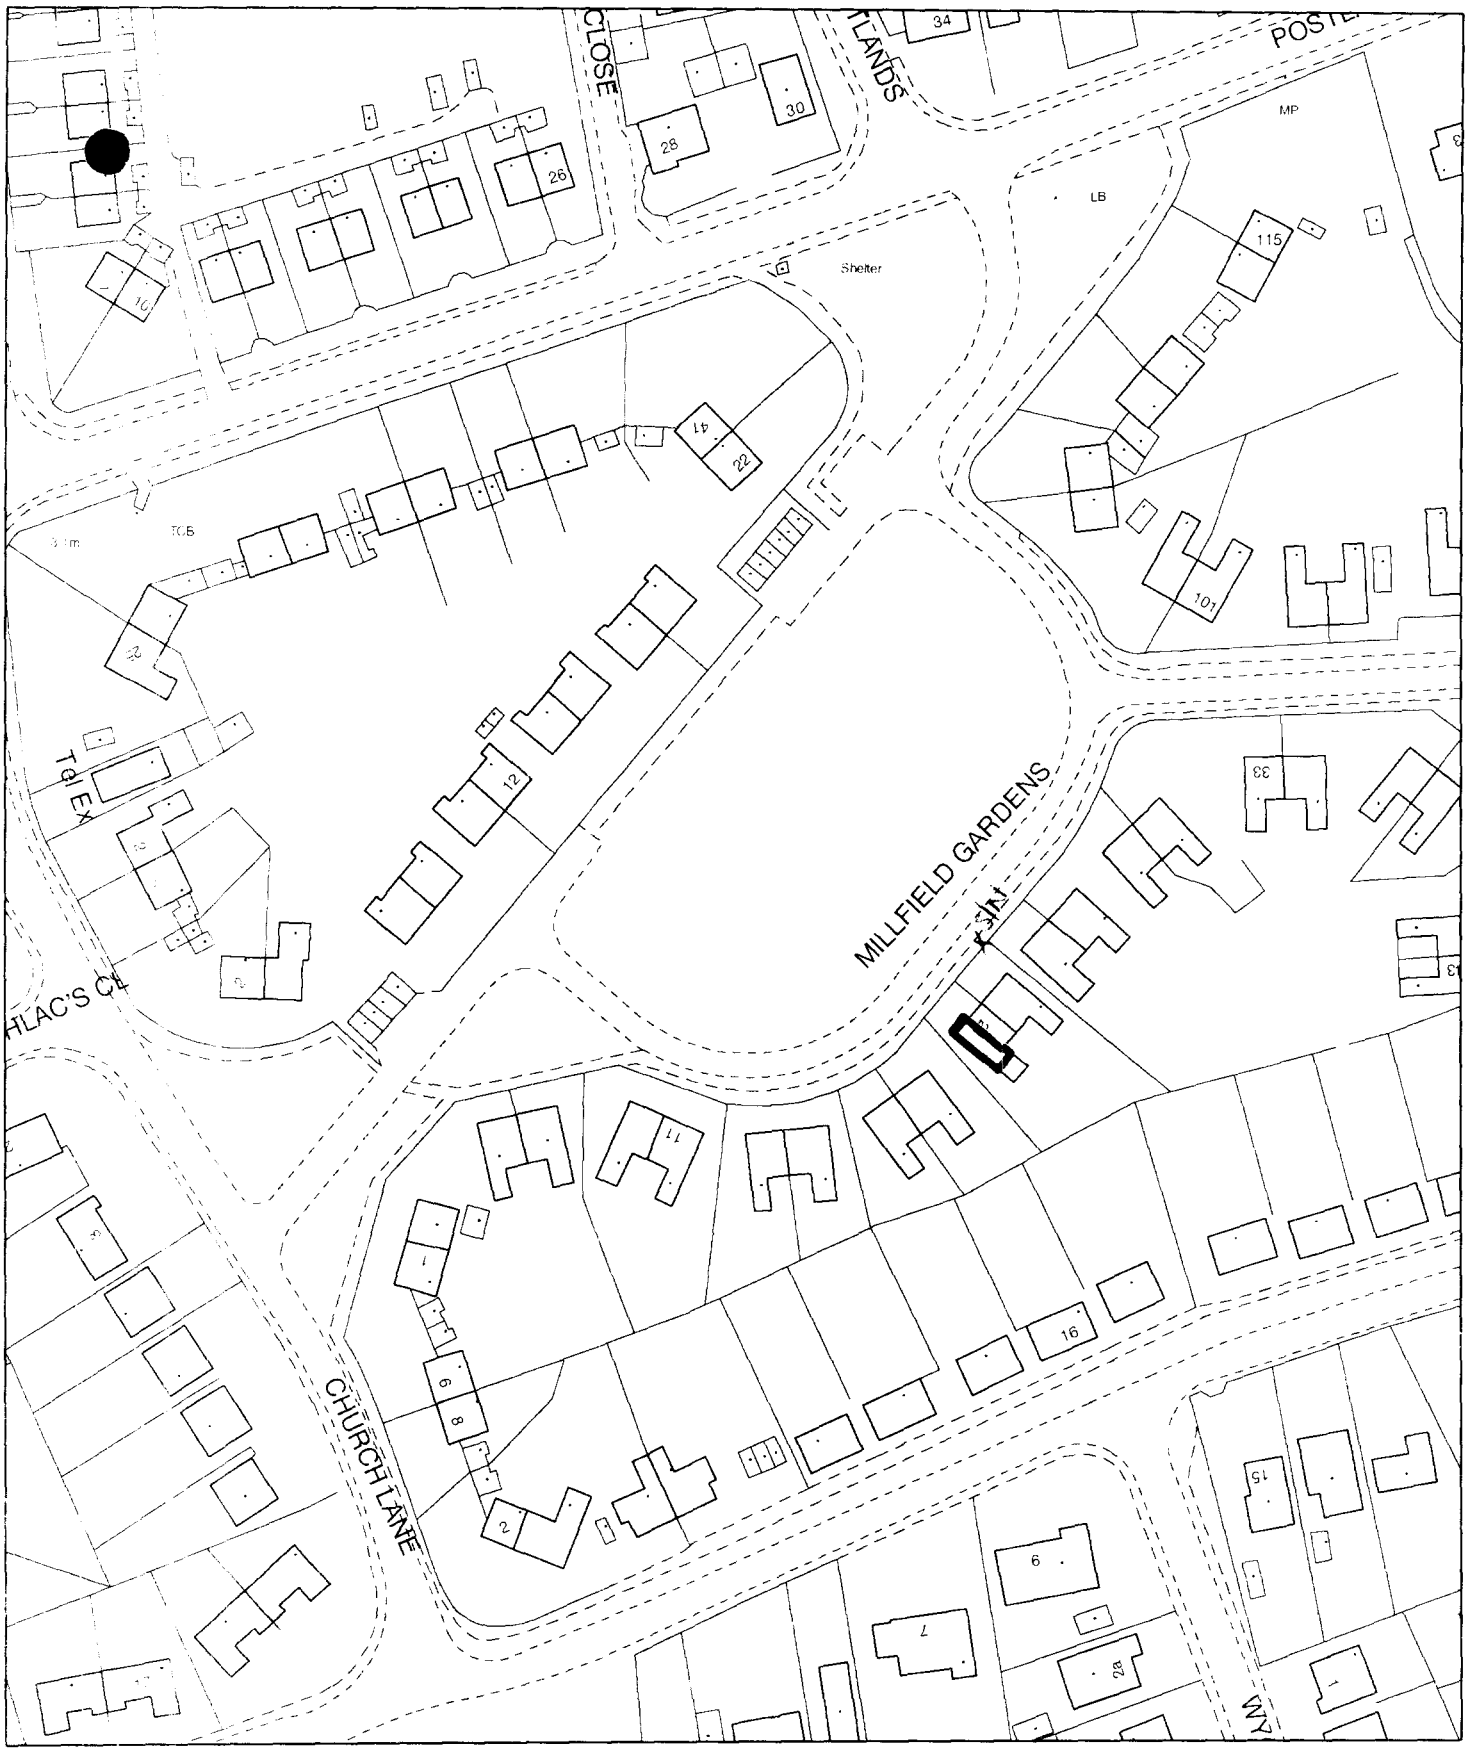

Planning Application Location Plan
Ward Member Notification

H02/0594/03

Scale: 1:1250

PLEASE DO NOT COPY THIS PLAN
This map is reproduced from Ordnance Survey material with permission of Ordnance Survey on behalf of Her Majesty's Stationery Office (c) Crown copyright. Unauthorised reproduction infringes Crown copyright and may lead to prosecution or civil proceedings. South Holland District Council LA079413 2003

Planning and Development

Council Offices, Priory Road, Spalding, Lincolnshire
PE11 2XE